




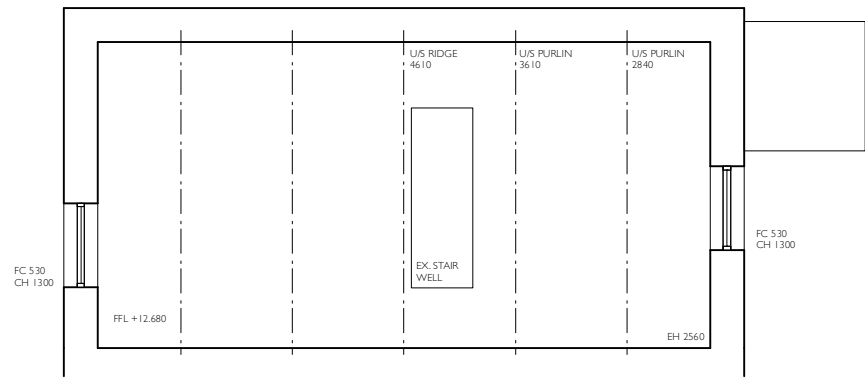


FIRST FLOOR PLAN

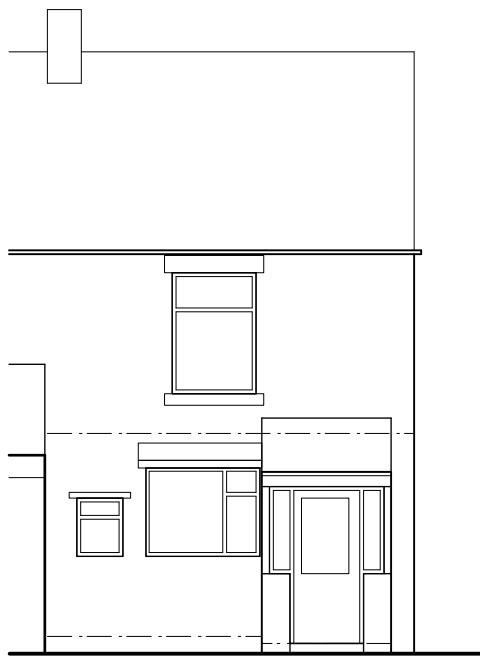


REAR ELEVATION

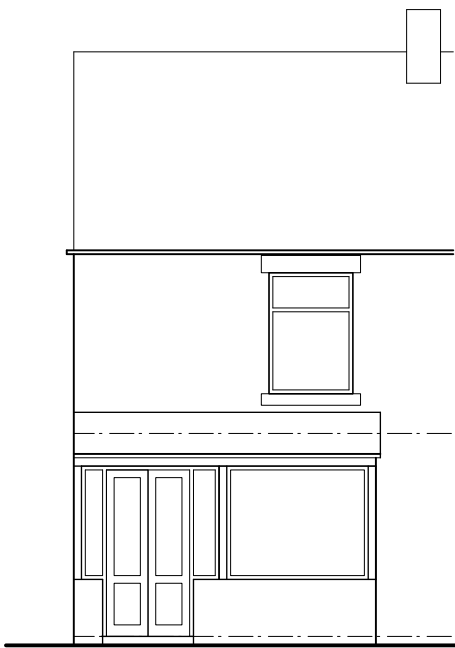

FRONT ELEVATION

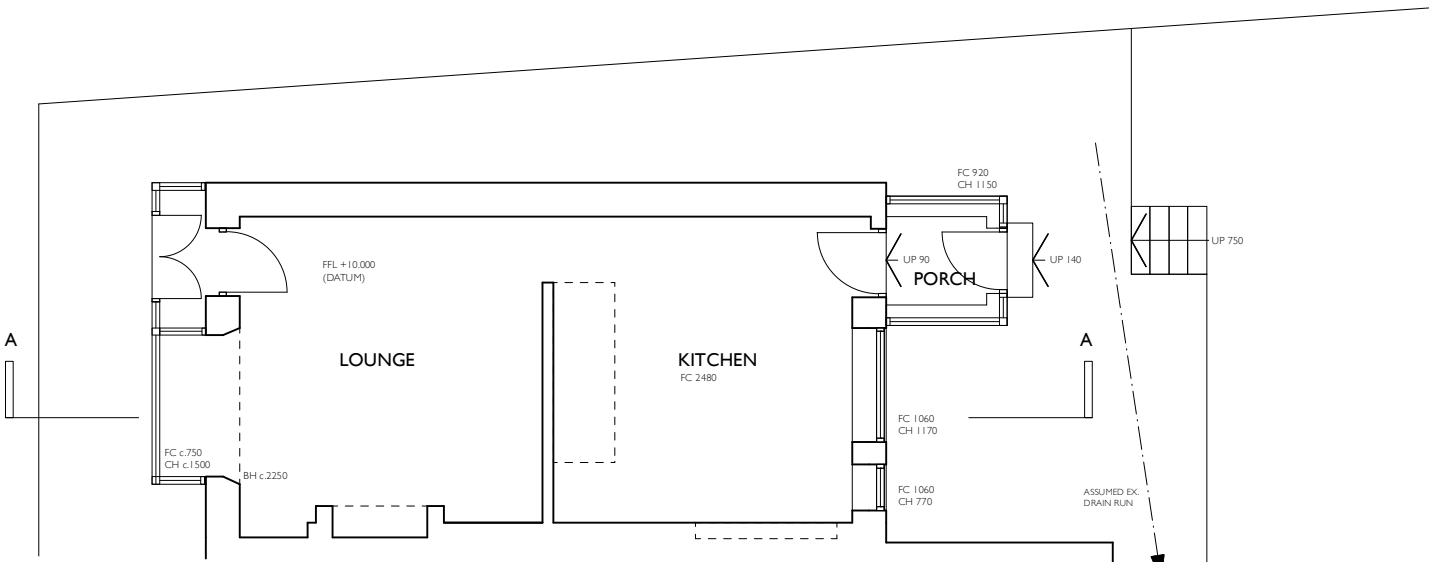

GROUND FLOOR PLAN

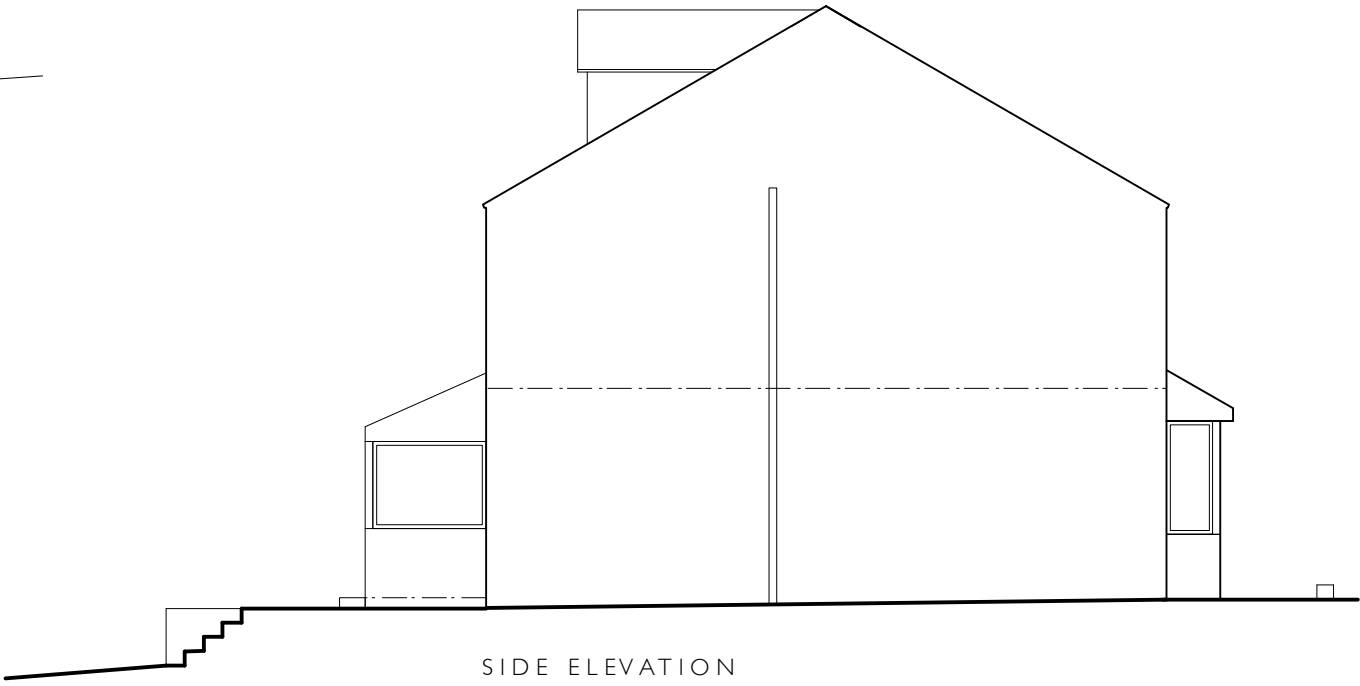


SIDE ELEVATION

Aha

Ashley Hunt Architects
1a Elms Road Heaton Moor SK4 4RH
www.ashleyhuntarchitects.com
info@ashleyhuntarchitects.com

DO NOT SCALE FROM THIS DRAWING
ALL DIMENSIONS TO BE CHECKED ON SITE

 

Revision	Date	Description
-	-	-

Contract 86 LANESIDE ROAD, NEW MILLS

Scale 1:100 @ A3

Date Jul. 23

Title SURVEY DRAWING
PRE COMMENCEMENT OF WORKS

Contract 1074

Drawing Number (E)100

Revision -