



Plans

Hadfield Crown Green Bowling Club

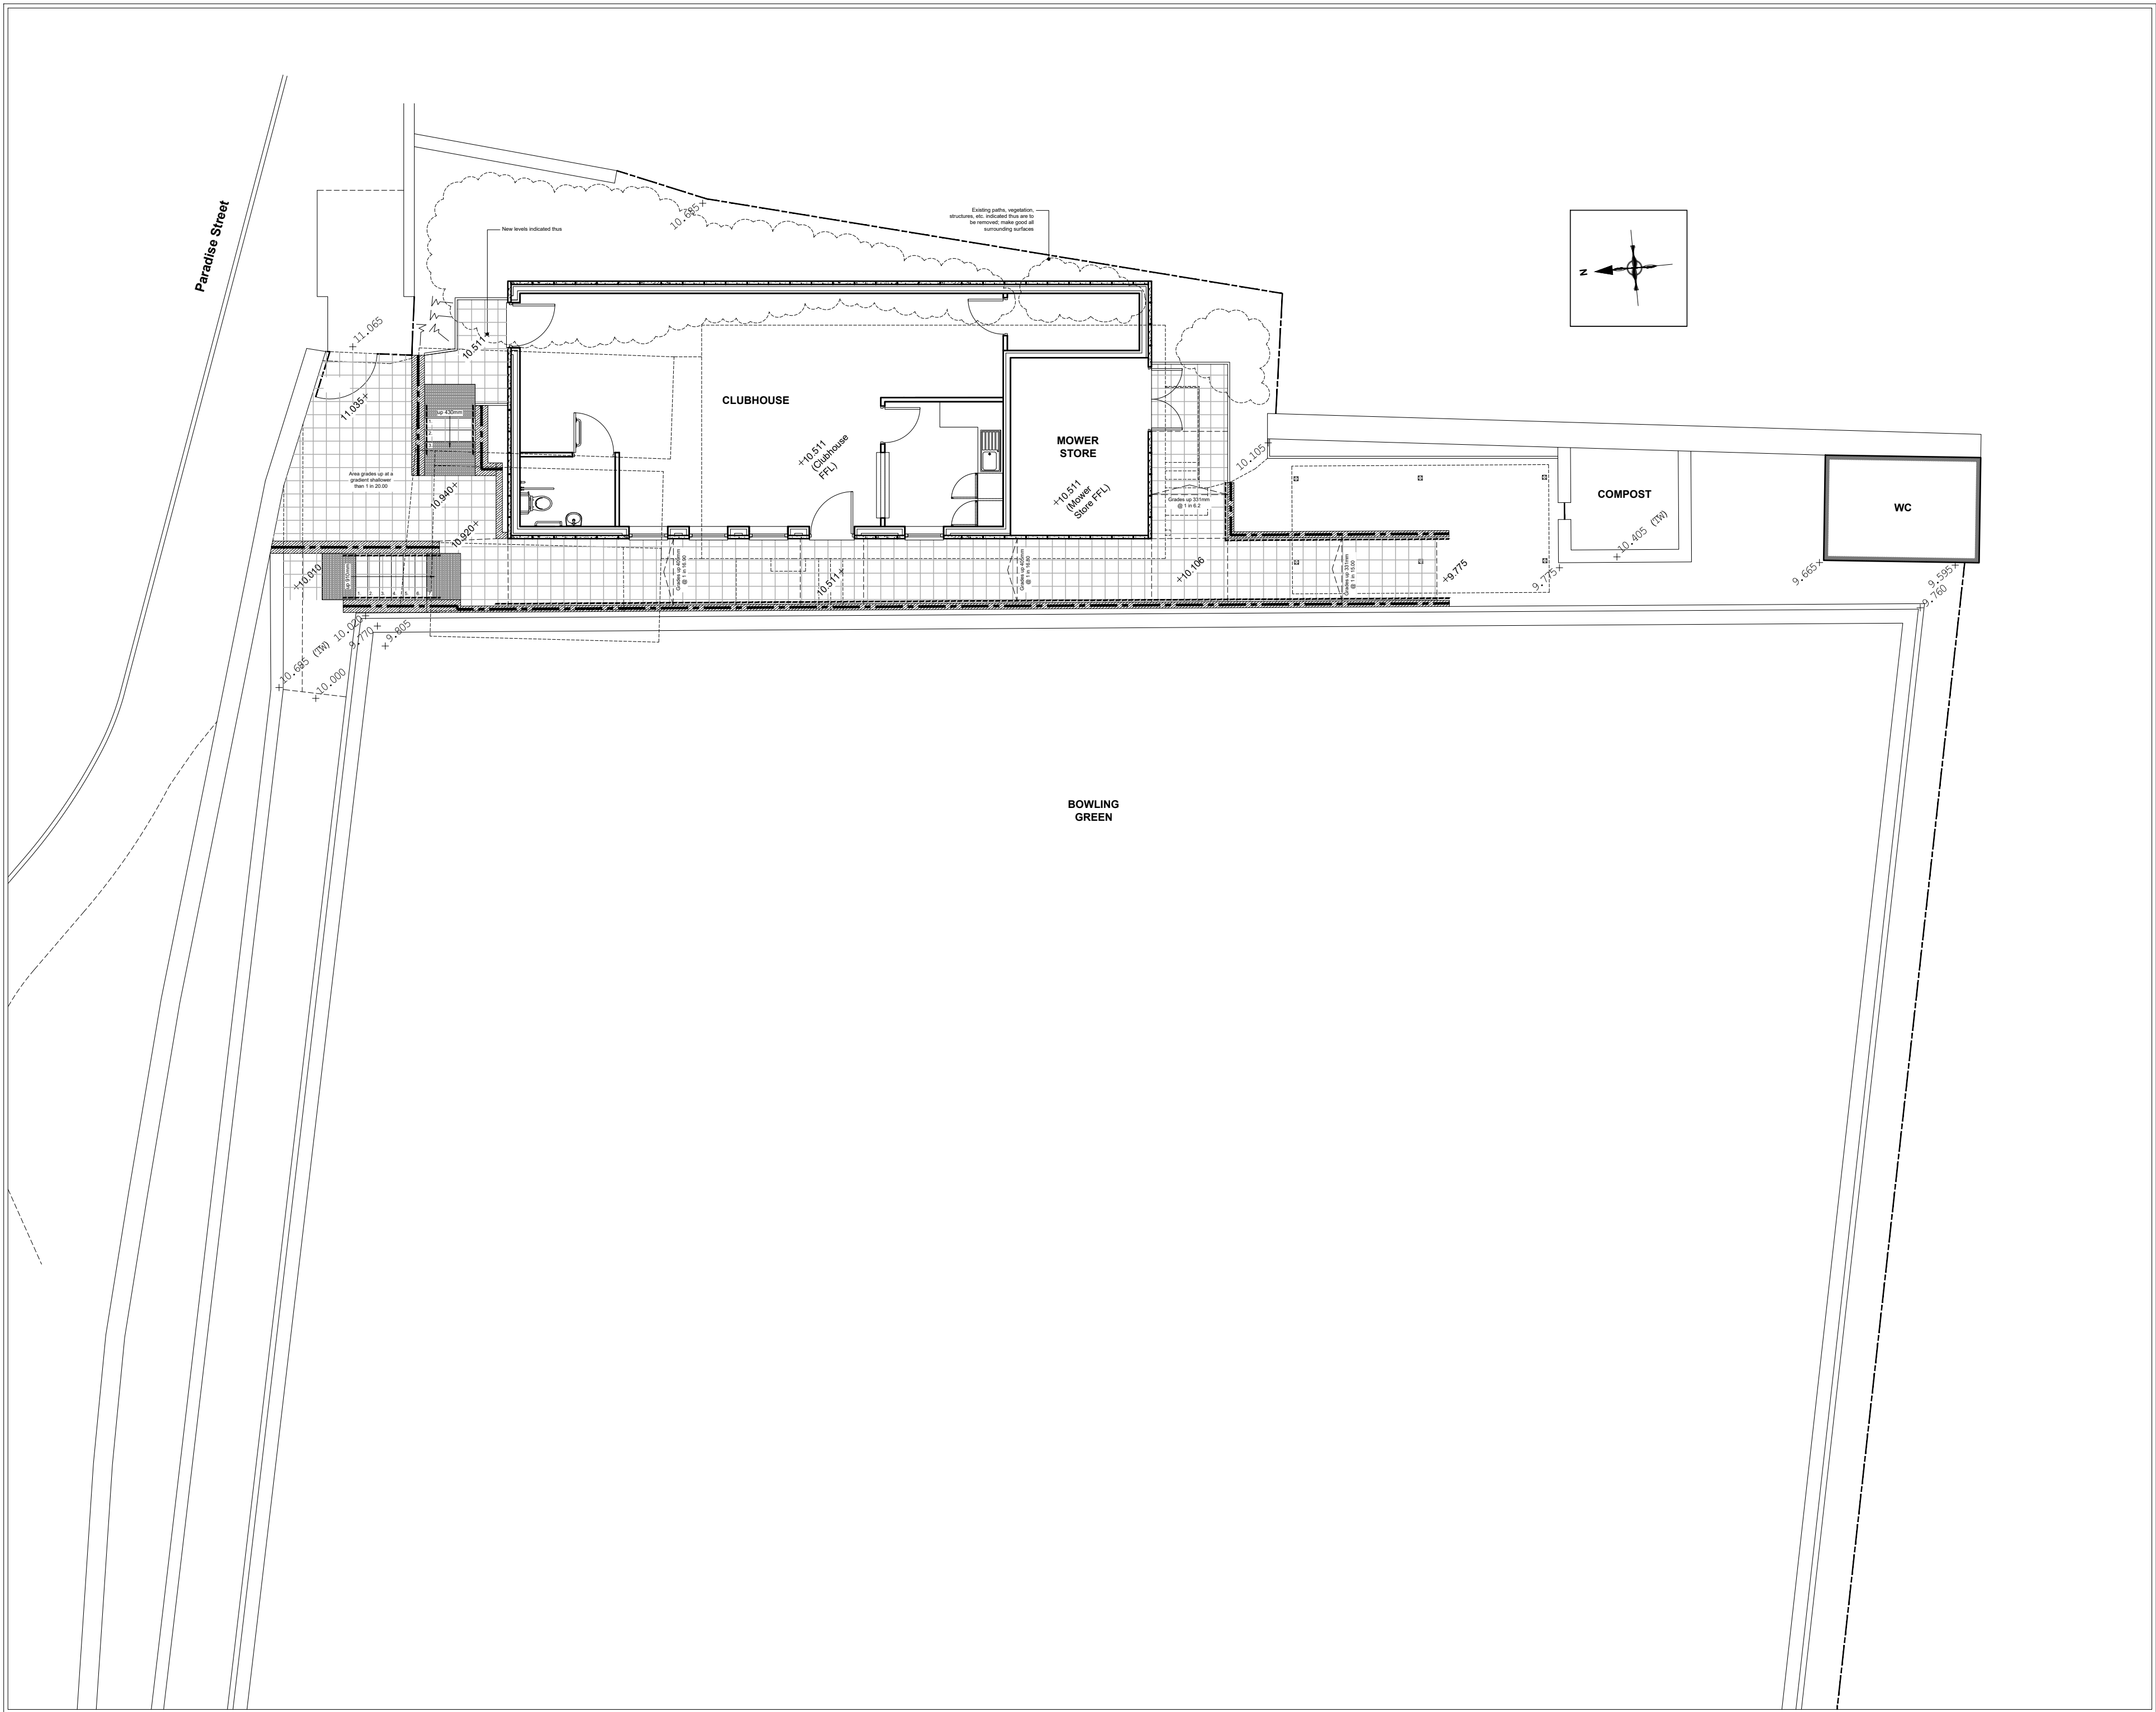

PROPOSED PART SITE PLAN

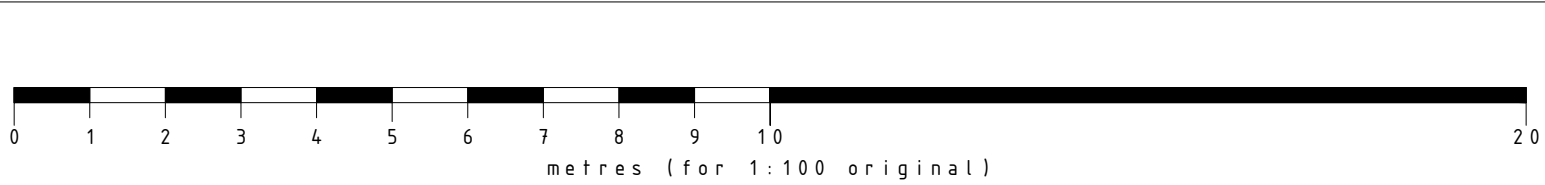

NOTES
 All dimensions are to be checked on site and any discrepancies referred to the designer prior to proceeding. All levels are to be confirmed on site prior to proceeding with the work.
 All discrepancies between information shown on the drawing and the information shown on the specification are to be referred to the designer prior to proceeding with the works. All component sizes and references to be checked prior to the ordering of materials. Positions of manholes, drains and associated installations to be confirmed prior to proceeding and drains checked as necessary. All relevant boundary positions to be checked prior to proceeding. Any on site design changes must be reported to the designer and agreed with the relevant authority prior to proceeding. **Levels shown are related to an arbitrary datum and therefore not related to ordinance datum.**

A	10.11.23	Amended following client review
Revision	Date	Details

GRUNDY
ARCHITECTURE *by* DESIGN
R.A.GRUNDY ARCHITECTURAL SERVICES LIMITED

R.A.GRUNDY ARCHITECTURAL SERVICES LIMITED
30, PARK ROAD, HADFIELD, GLOSSOP, DERBYSHIRE SK3 2AP
TEL: 0774 501 386
E-MAIL: GRUNDYGLOSSOP@OUTLOOK.COM

Project: Proposed Clubhouse at:
Hadfield Crown Green Bowling Club
1 Paradise Street
Hadfield, Glossop

Client: Hadfield Crown Green Bowling Club
Drawing Title: PROPOSED PART SITE PLAN

Drawn by: R.G.	Date: 1st August 2022
Drawing No.: 2223.02	Scale: 1:100 @ A1
Revision: A	