



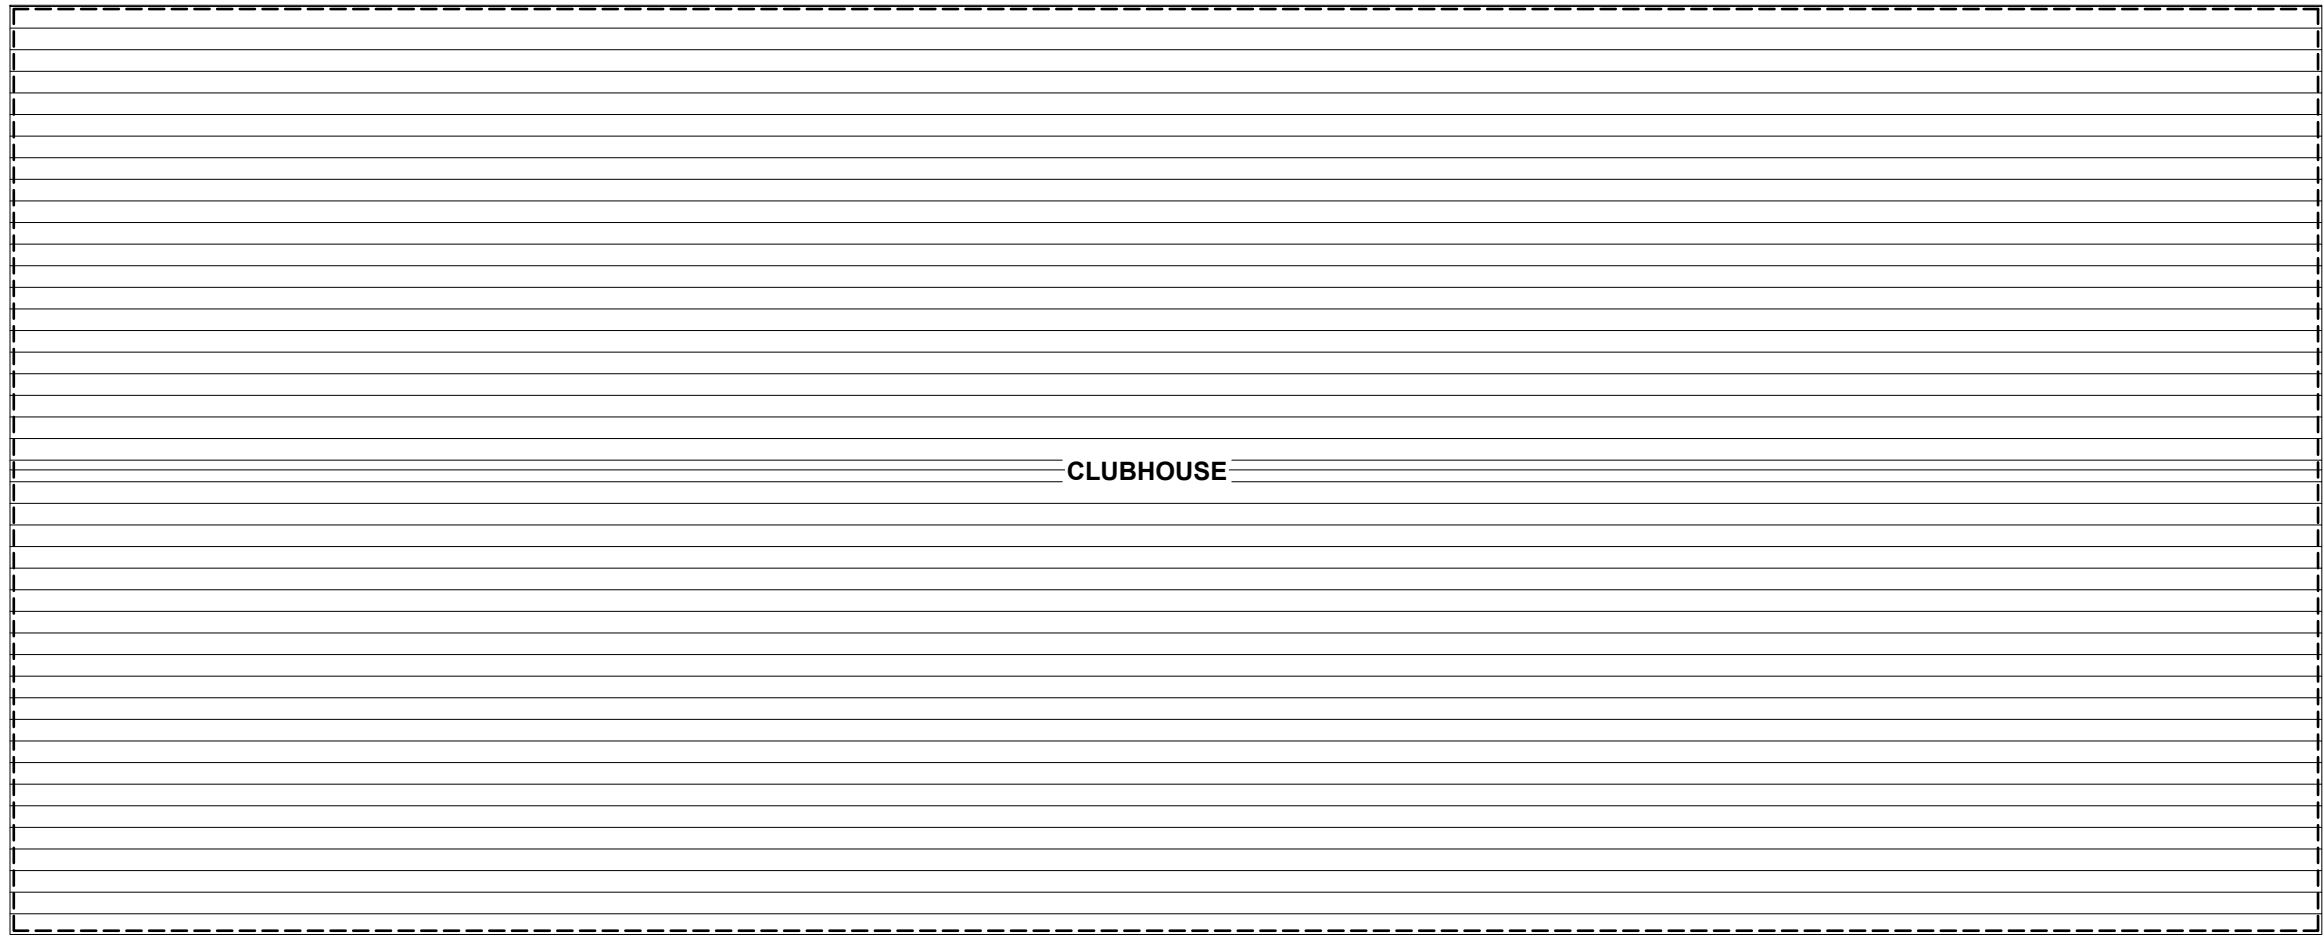

PROPOSED ROOF PLAN

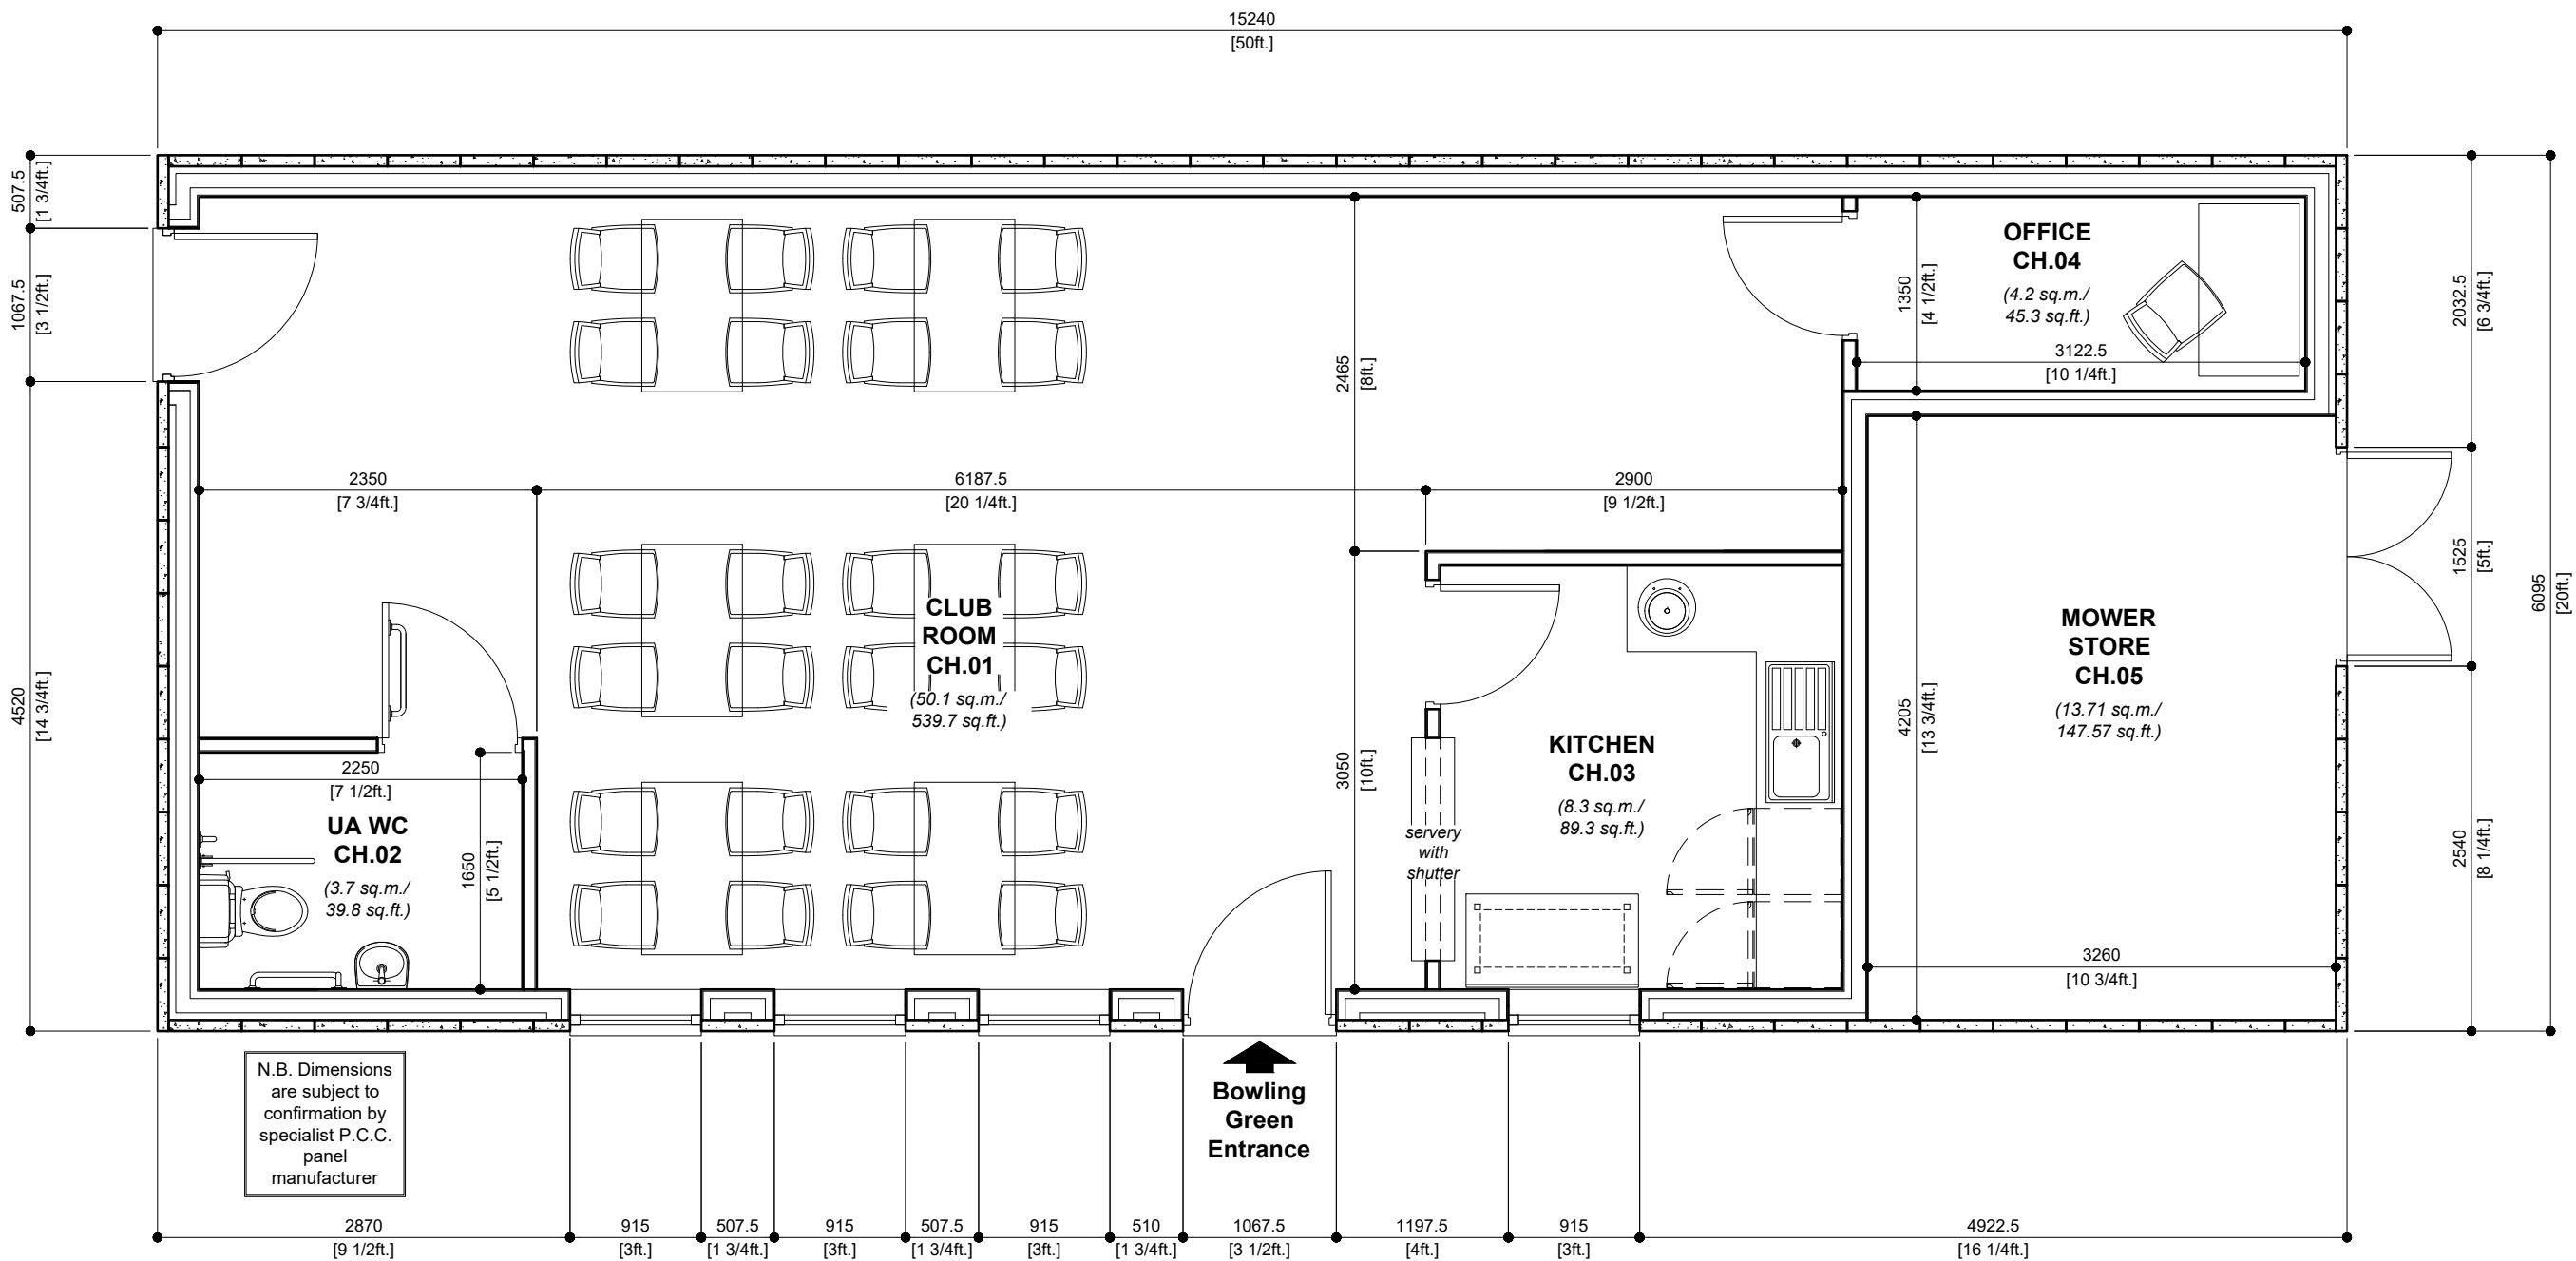

PROPOSED FLOOR PLAN

NOTES

All dimensions are to be checked on site and any discrepancies referred to the designer prior to proceeding. All levels are to be confirmed on site prior to proceeding with the work. All discrepancies between information shown on the drawing and the information shown on the specification are to be referred to the designer prior to proceeding with the works. All component sizes and references to be checked prior to the ordering of materials. Positions of existing drain runs and associated installations to be confirmed prior to proceeding and drains checked as necessary. All relevant boundary positions to be checked prior to proceeding. Any on site design changes must be reported to the designer and agreed with the relevant authority prior to proceeding. Levels shown are related to an arbitrary datum and therefore not related to ordnance datum.

Revision	Date	Details
A	21.10.23	Amended following HPBC review

GRUNDY ARCHITECTURAL DESIGN
30 PARK ROAD, HADFIELD, GLOSOP, DERBYSHIRE, SK23 2AH
TEL: 0774 501 862
EMAIL: GRUNDY@GLOSOPARCHITECTURAL.COM

Project: Proposed Clubhouse at:
Hadfield Crown Green Bowling Club
1 Paradise Street
Hadfield, Glossop
SK13 1BA

Client: Hadfield Crown Green Bowling Club

Drawing Title: PROPOSED CLUBHOUSE PLANS

Drawn by:	R.G.	Date:	1st August 2022
Drawing No.:	2223.04	Scale:	1:50 @ A1
Revision:	A		

