


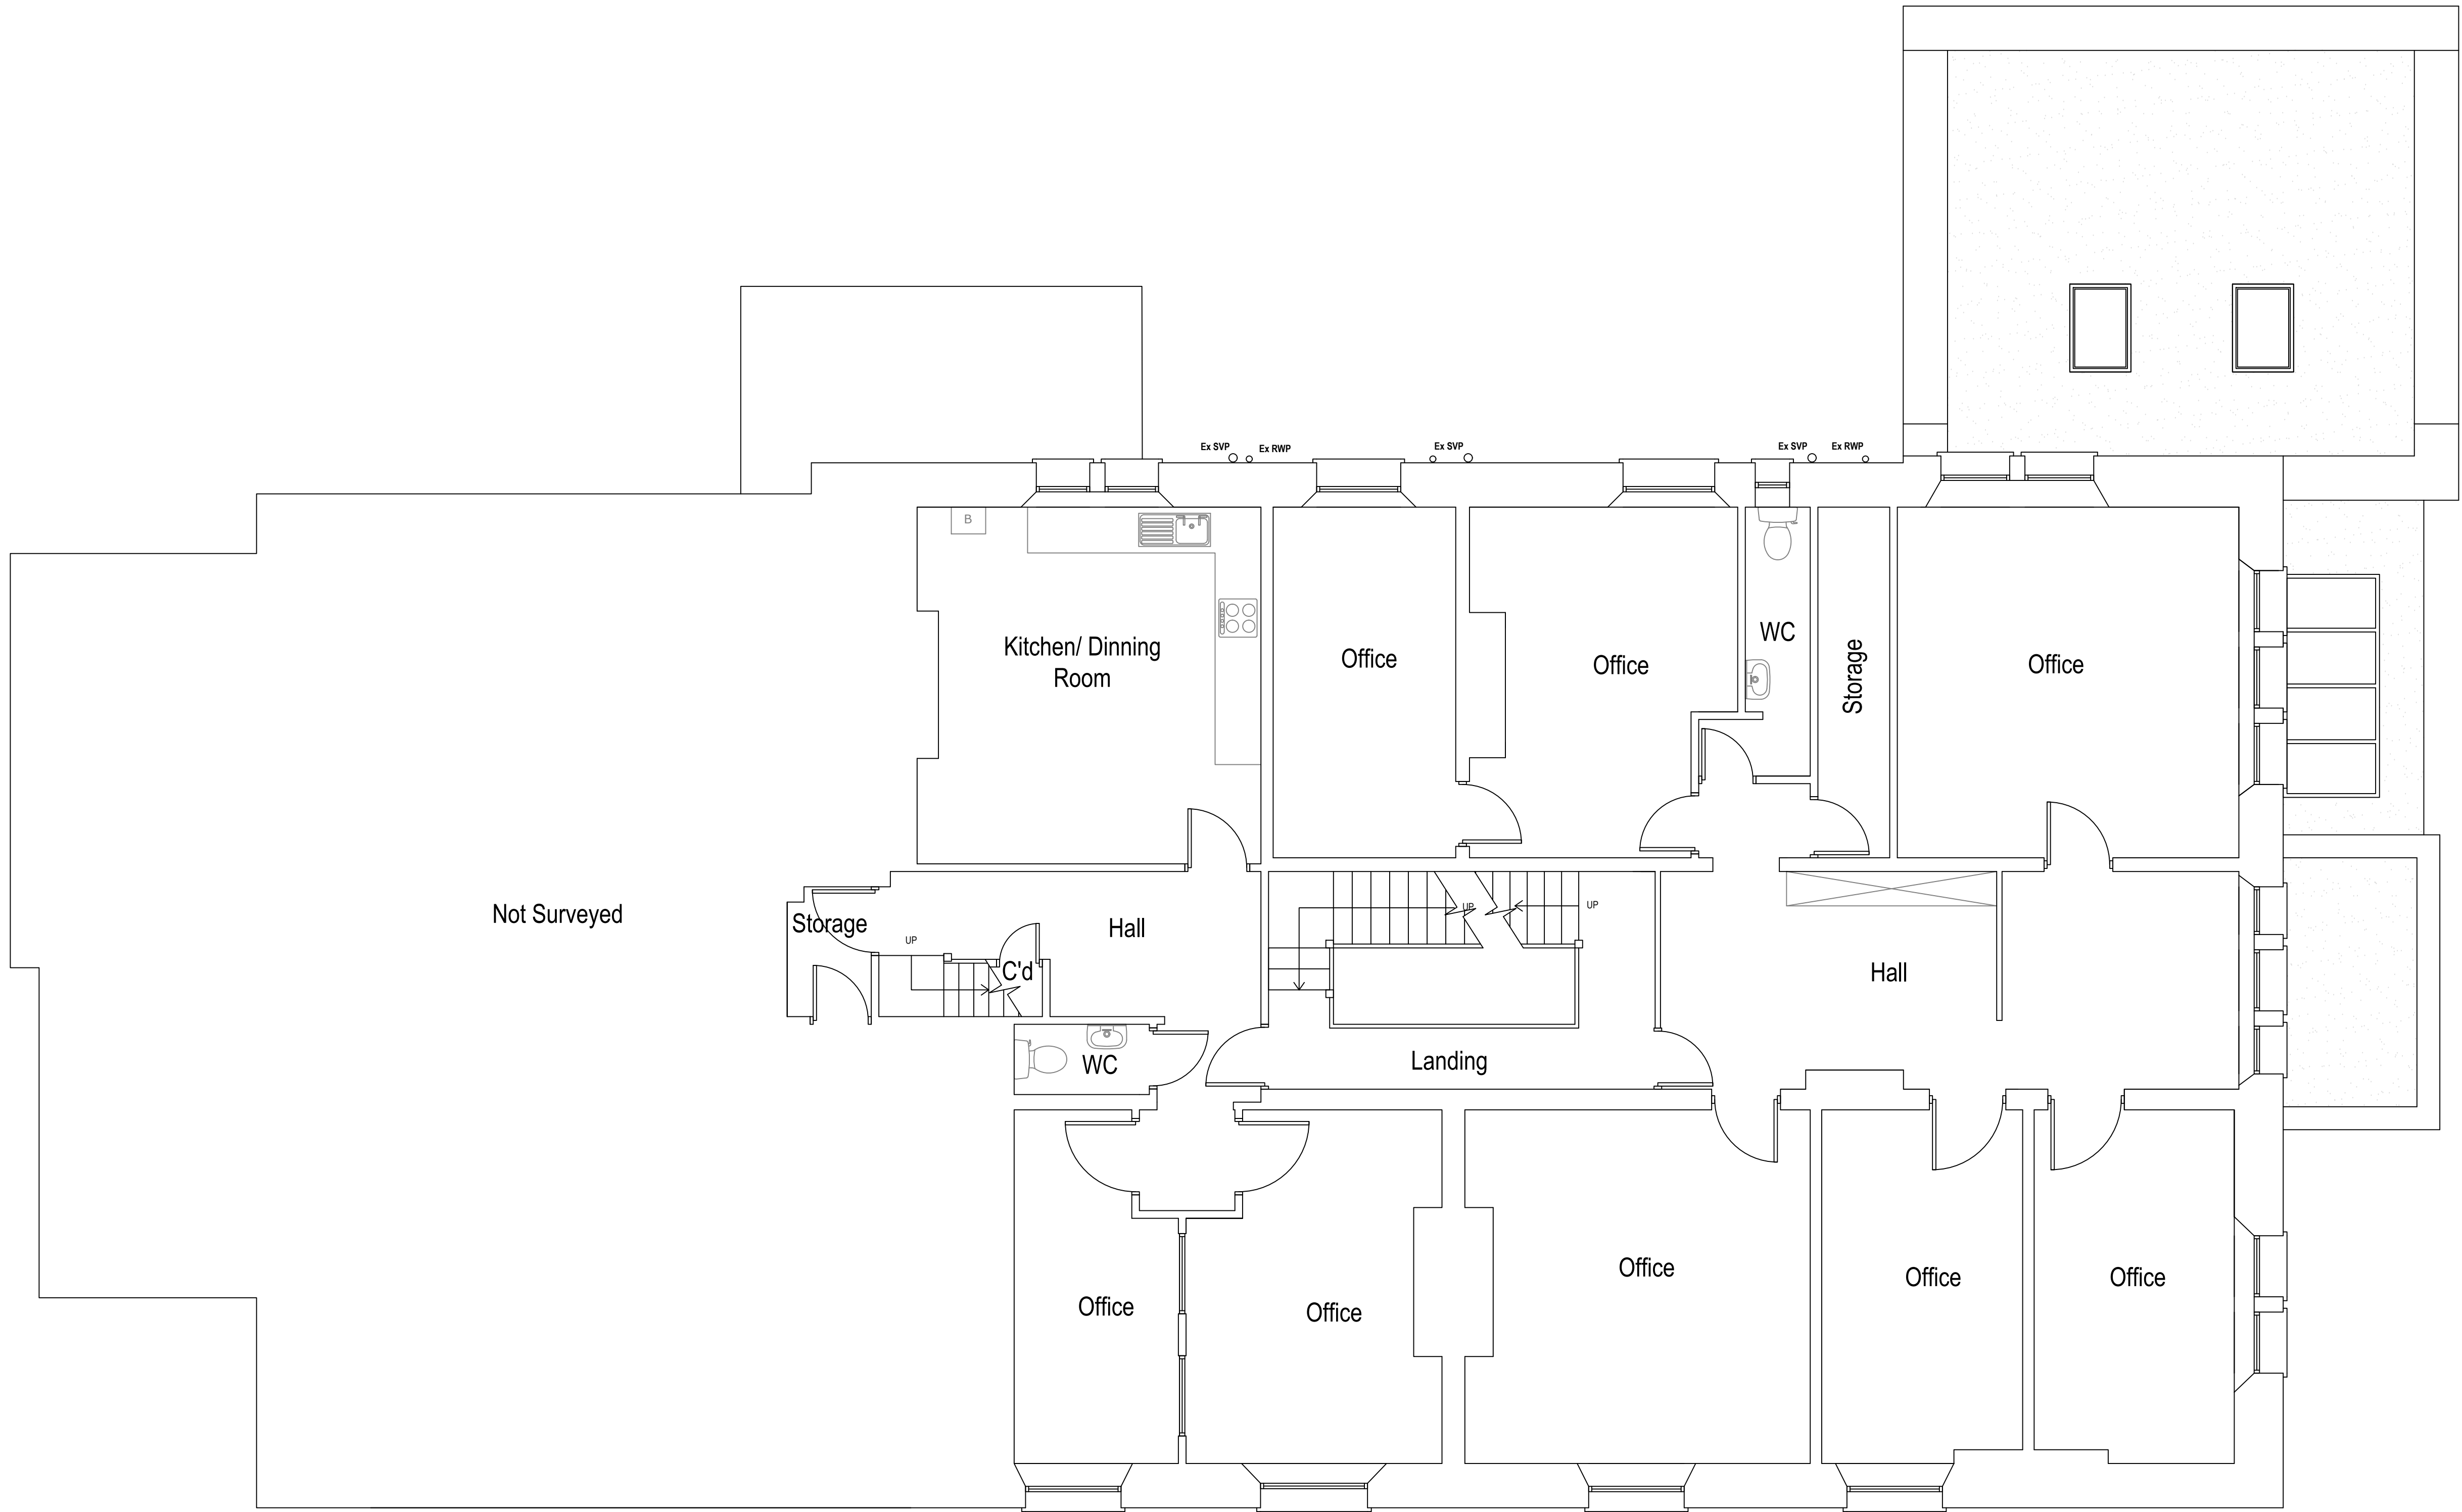

Not Surveyed

Storage

UP

C'd

WC

Office

Office

Landing

UP

UP

Office

Hall

Office

Office

WC

Storage

Office

Kitchen/ Dinning Room

Office

Office

Ex SVP

Ex RWP


Ex SVP

Ex SVP

Ex RWP

PLANNING APPLICATION
REFERS TO **NUMBER 60** ONLY

Existing First Floor Plan
Scale 1:50
Area ca. 211.33 m²

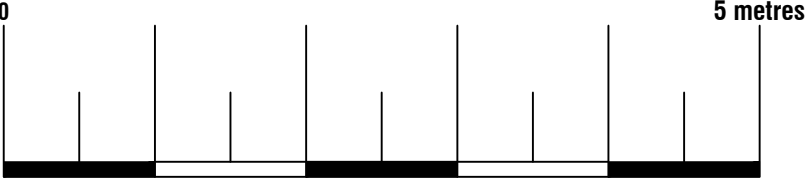

74 Cardiff Road, CF15 7QE • Enquiries@ArkiPlan.co.uk

Site	Penny Anderson Associates, Park Lea, 60 Park Road, BUXTON SK17 6SN	Date	31.10.2023
		Sheet	23-1747 D04 REV 1
		Job	Roof Replacement
		Scale	As Shown@A1
Title Number	DY172985,DY167762, DY179820,DY184272	Title	As Shown