




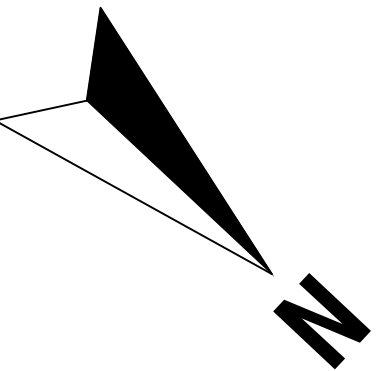

Existing Roof Plan
Scale 1:50

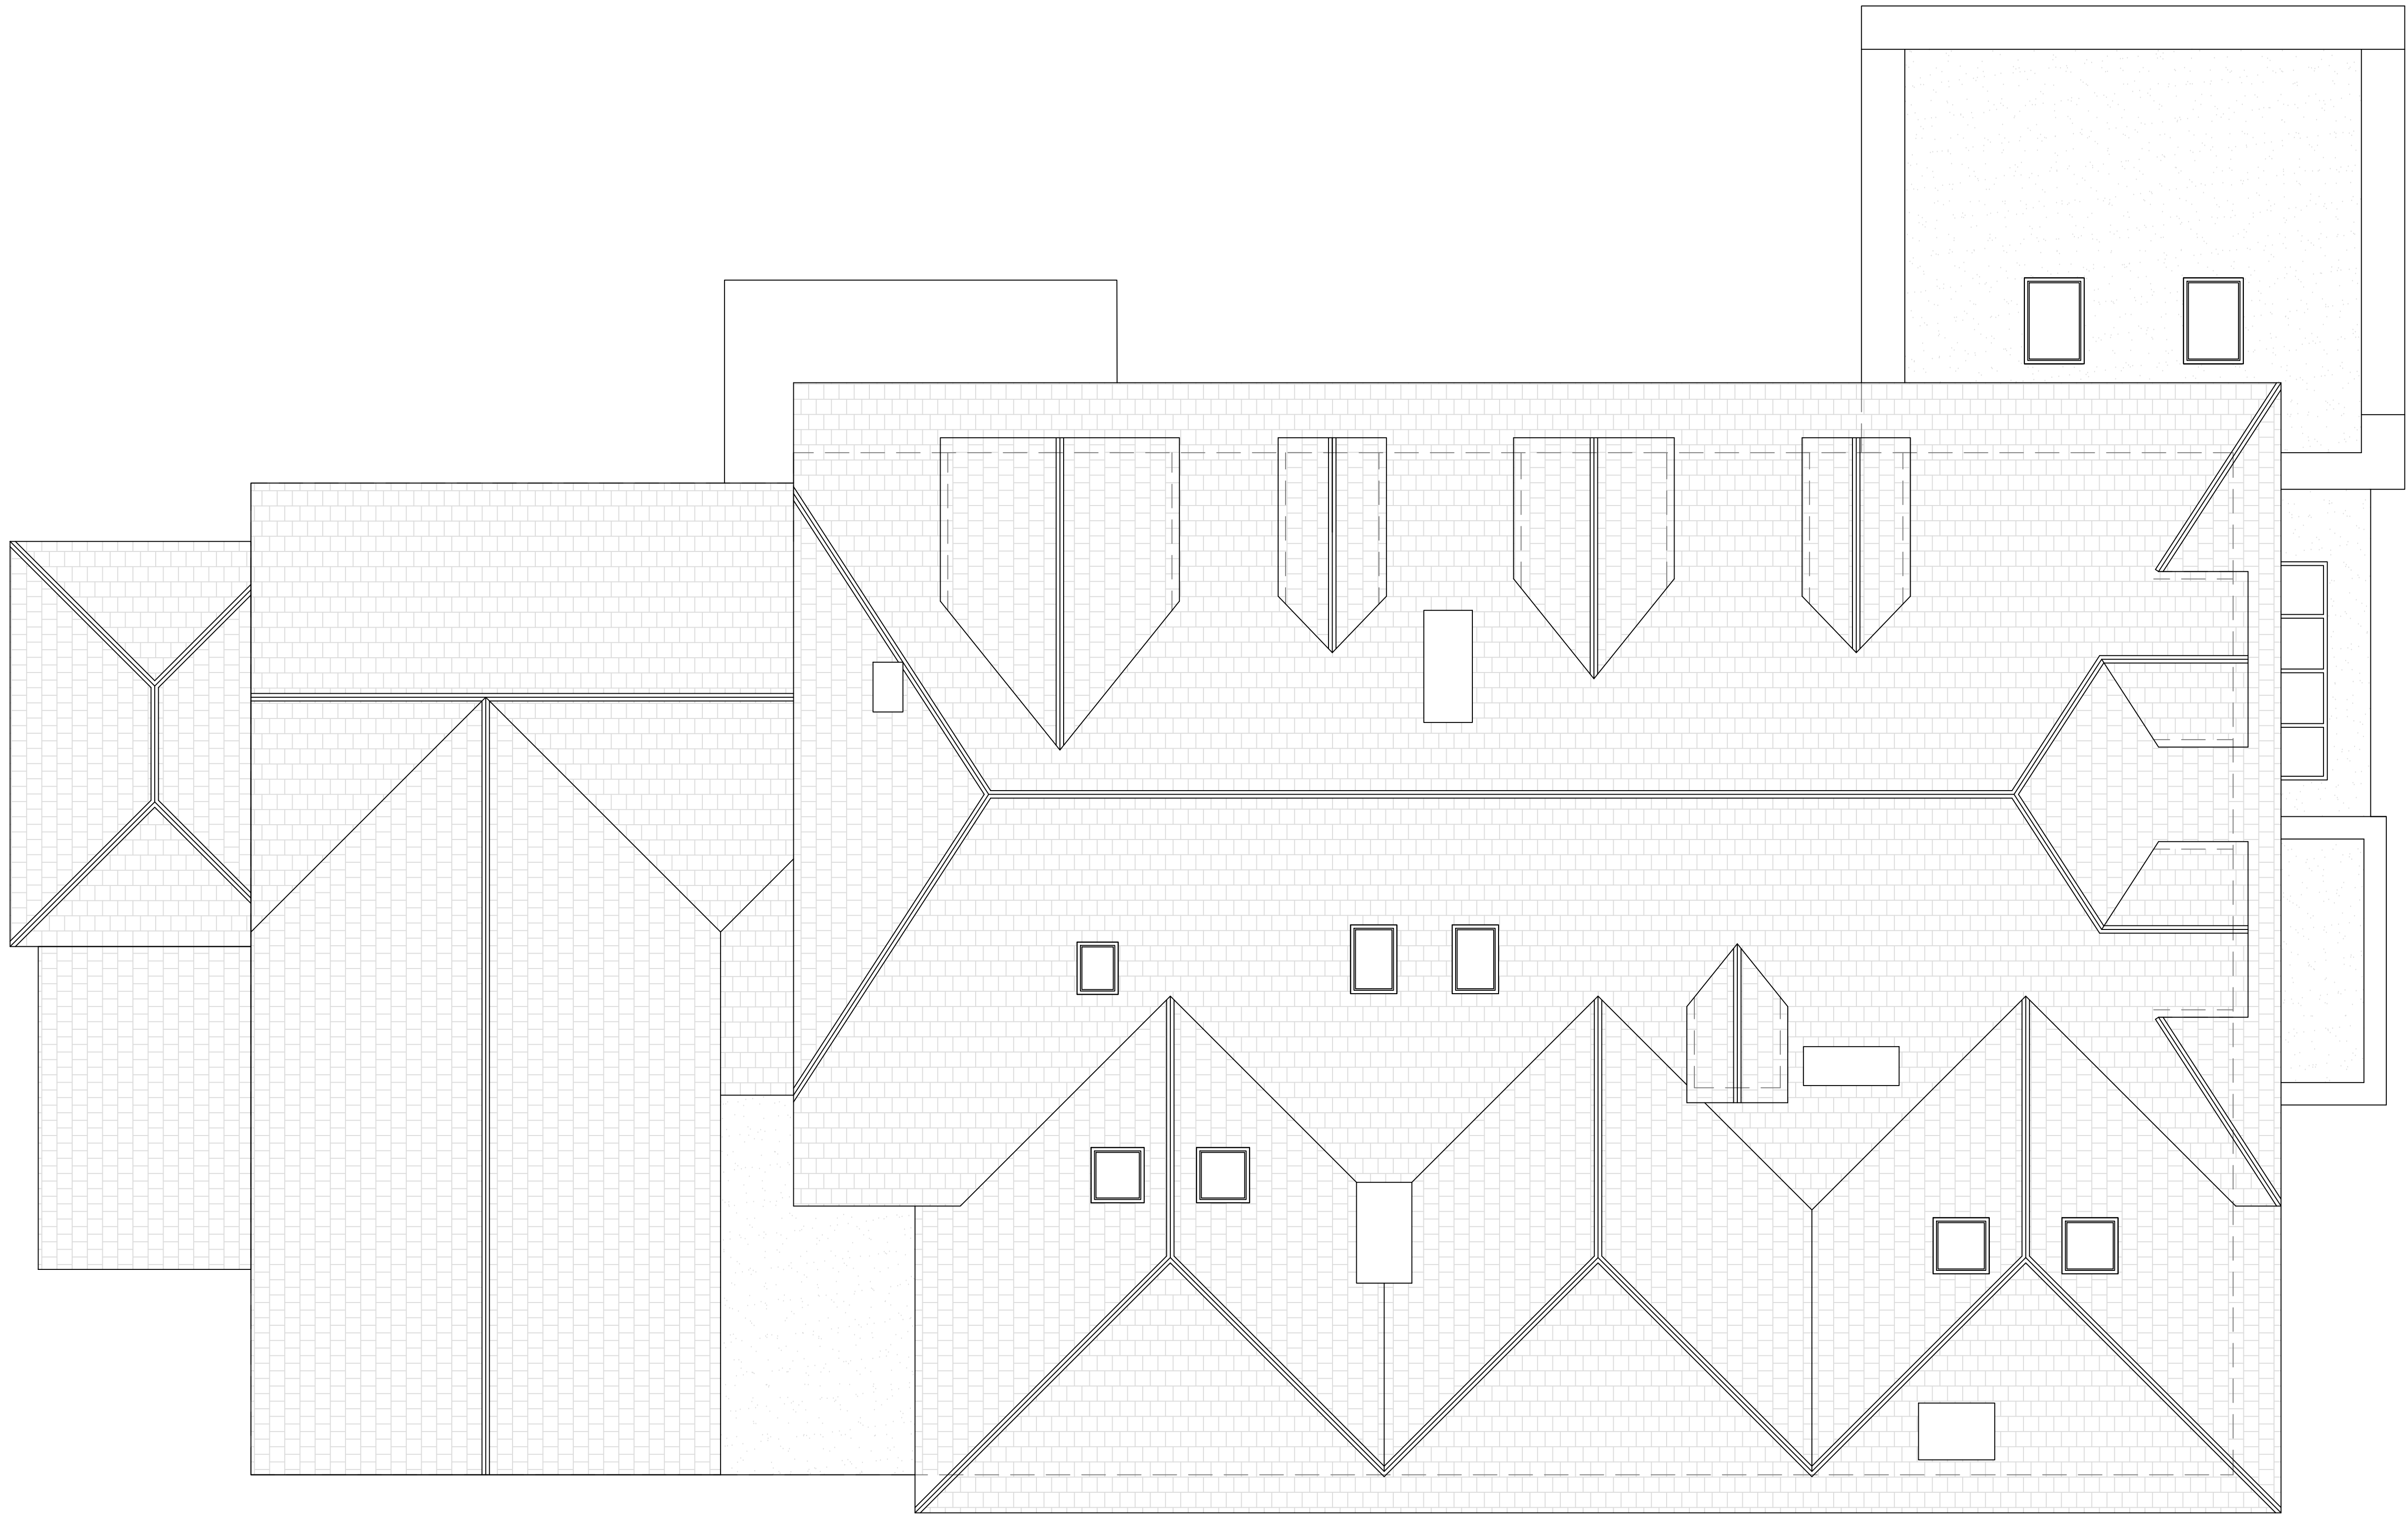

PLANNING APPLICATION
REFERS TO **NUMBER 60** ONLY

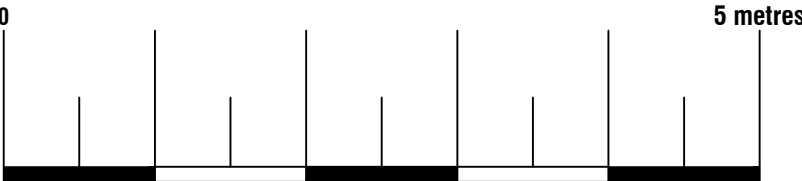

74 Cardiff Road, CF15 7QE • Enquiries@ArkiPlan.co.uk

Site	Penny Anderson Associates, Park Lea, 60 Park Road, BUXTON SK17 6SN	Date	31.10.2023	
		Sheet	23-1747	D08 REV 1
		Job	Roof Replacement	
Title Number	DY172985,DY167762, DY179820,DY184272	Scale	As Shown@A1	
		Title	As Shown	