


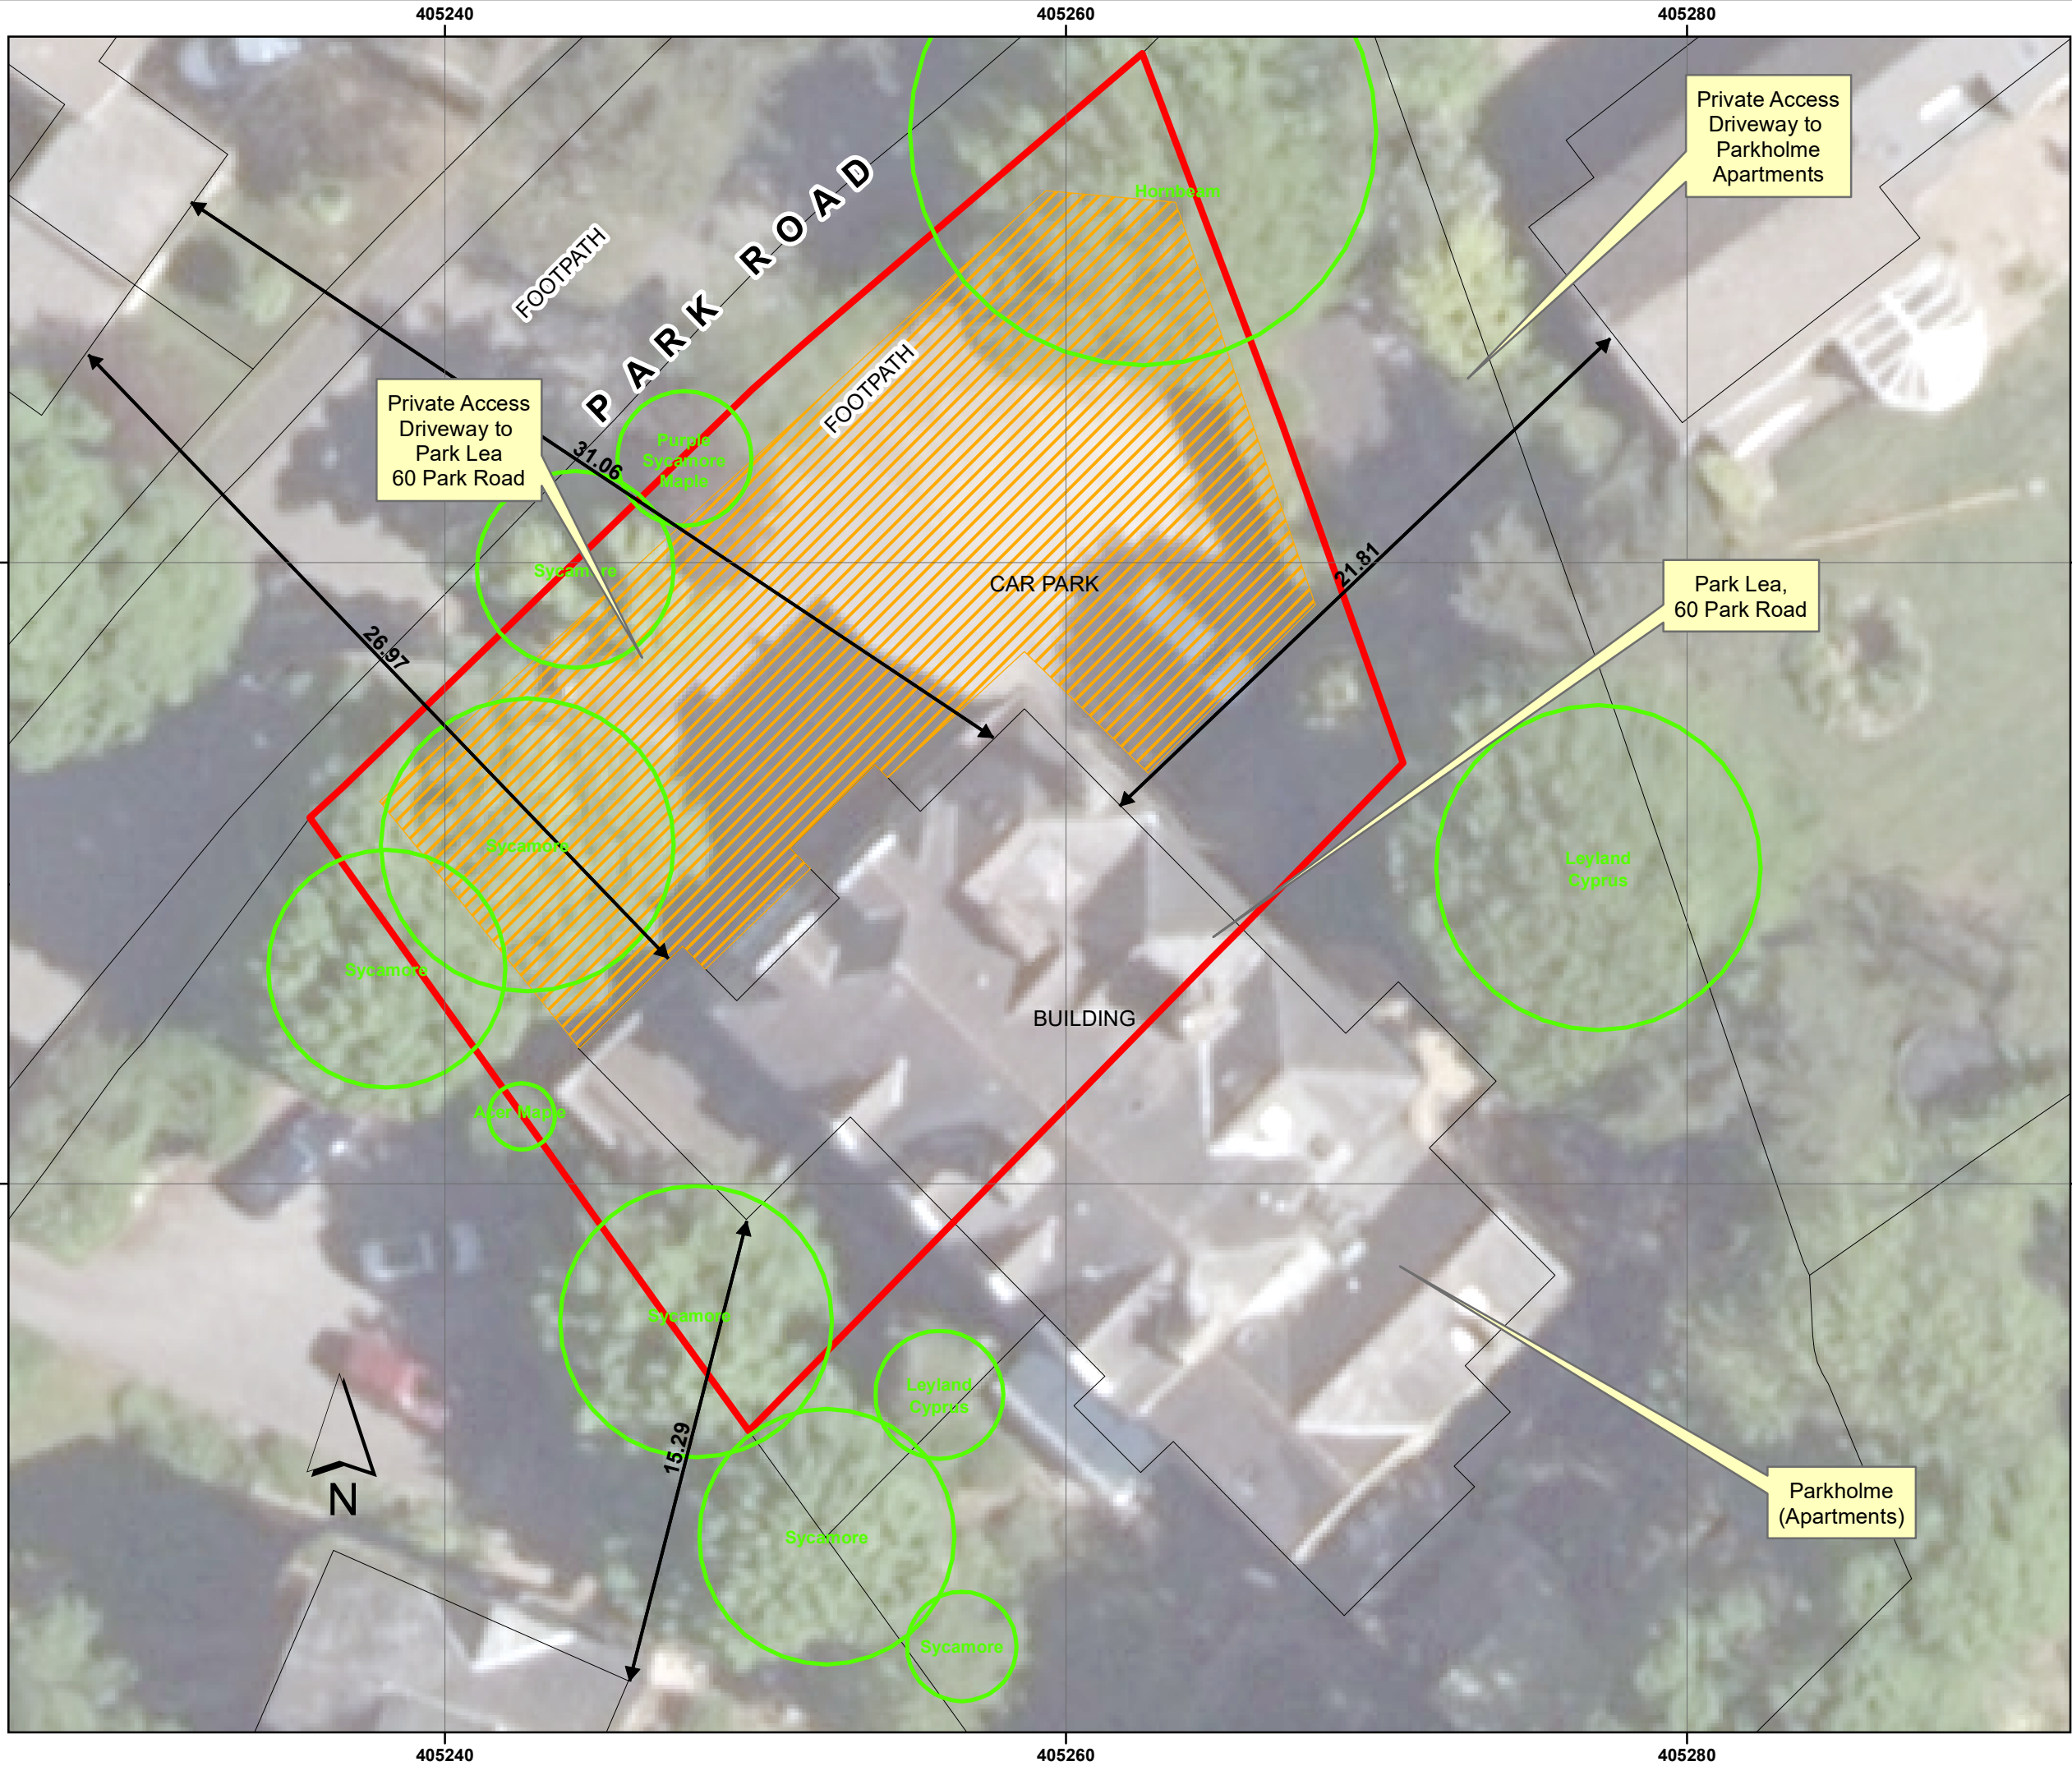

Legend

- Planning Application Boundary
- PAA Company (Private) car park
- Linear Distances
- Trees (Permission granted)

British National Grid
Projection: Transverse Mercator
False Easting: 400000.000000
False Northing: 100000.000000
Central Meridian: -2.000000
Scale Factor: 0.999601
Latitude Of Origin: 49.000000

ISO A3

0 0.5 1 2 3 4 5 Metres

SCALE: 1:200 AT A3

Project Name

Client:

Title:

**PARK LEA
60 PARK ROAD:
SITE PLAN**

Scale	1:200	Drawing No.	Figure 2
Drawn By	GCH	Originator	GCH
		Date	31/07/2023
PAA Ref.		Revision	A