



OS 100047474

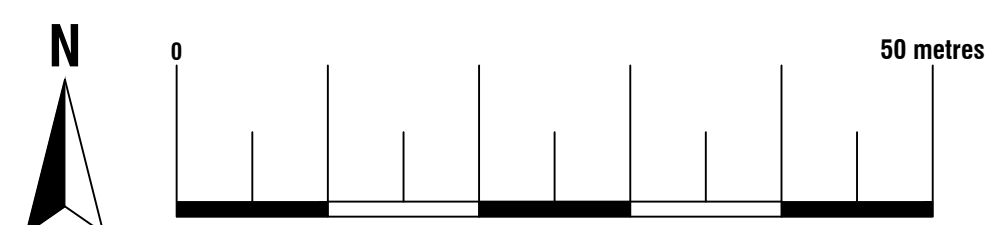


OS 100047474

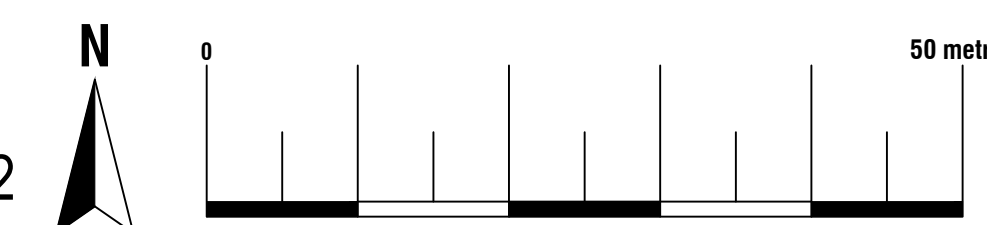


OS 100047474

Site	Penny Anderson Associates, Park Lea, 60 Park Road, BUXTON SK17 6SN	Date	31.10.2023		
		Sheet	23-1747	D01	REV 1
		Job	Roof Replacement		
		Scale	As Shown@A1		
Title Number	DY172985,DY167762, DY179820,DY184272	Title	As Shown		

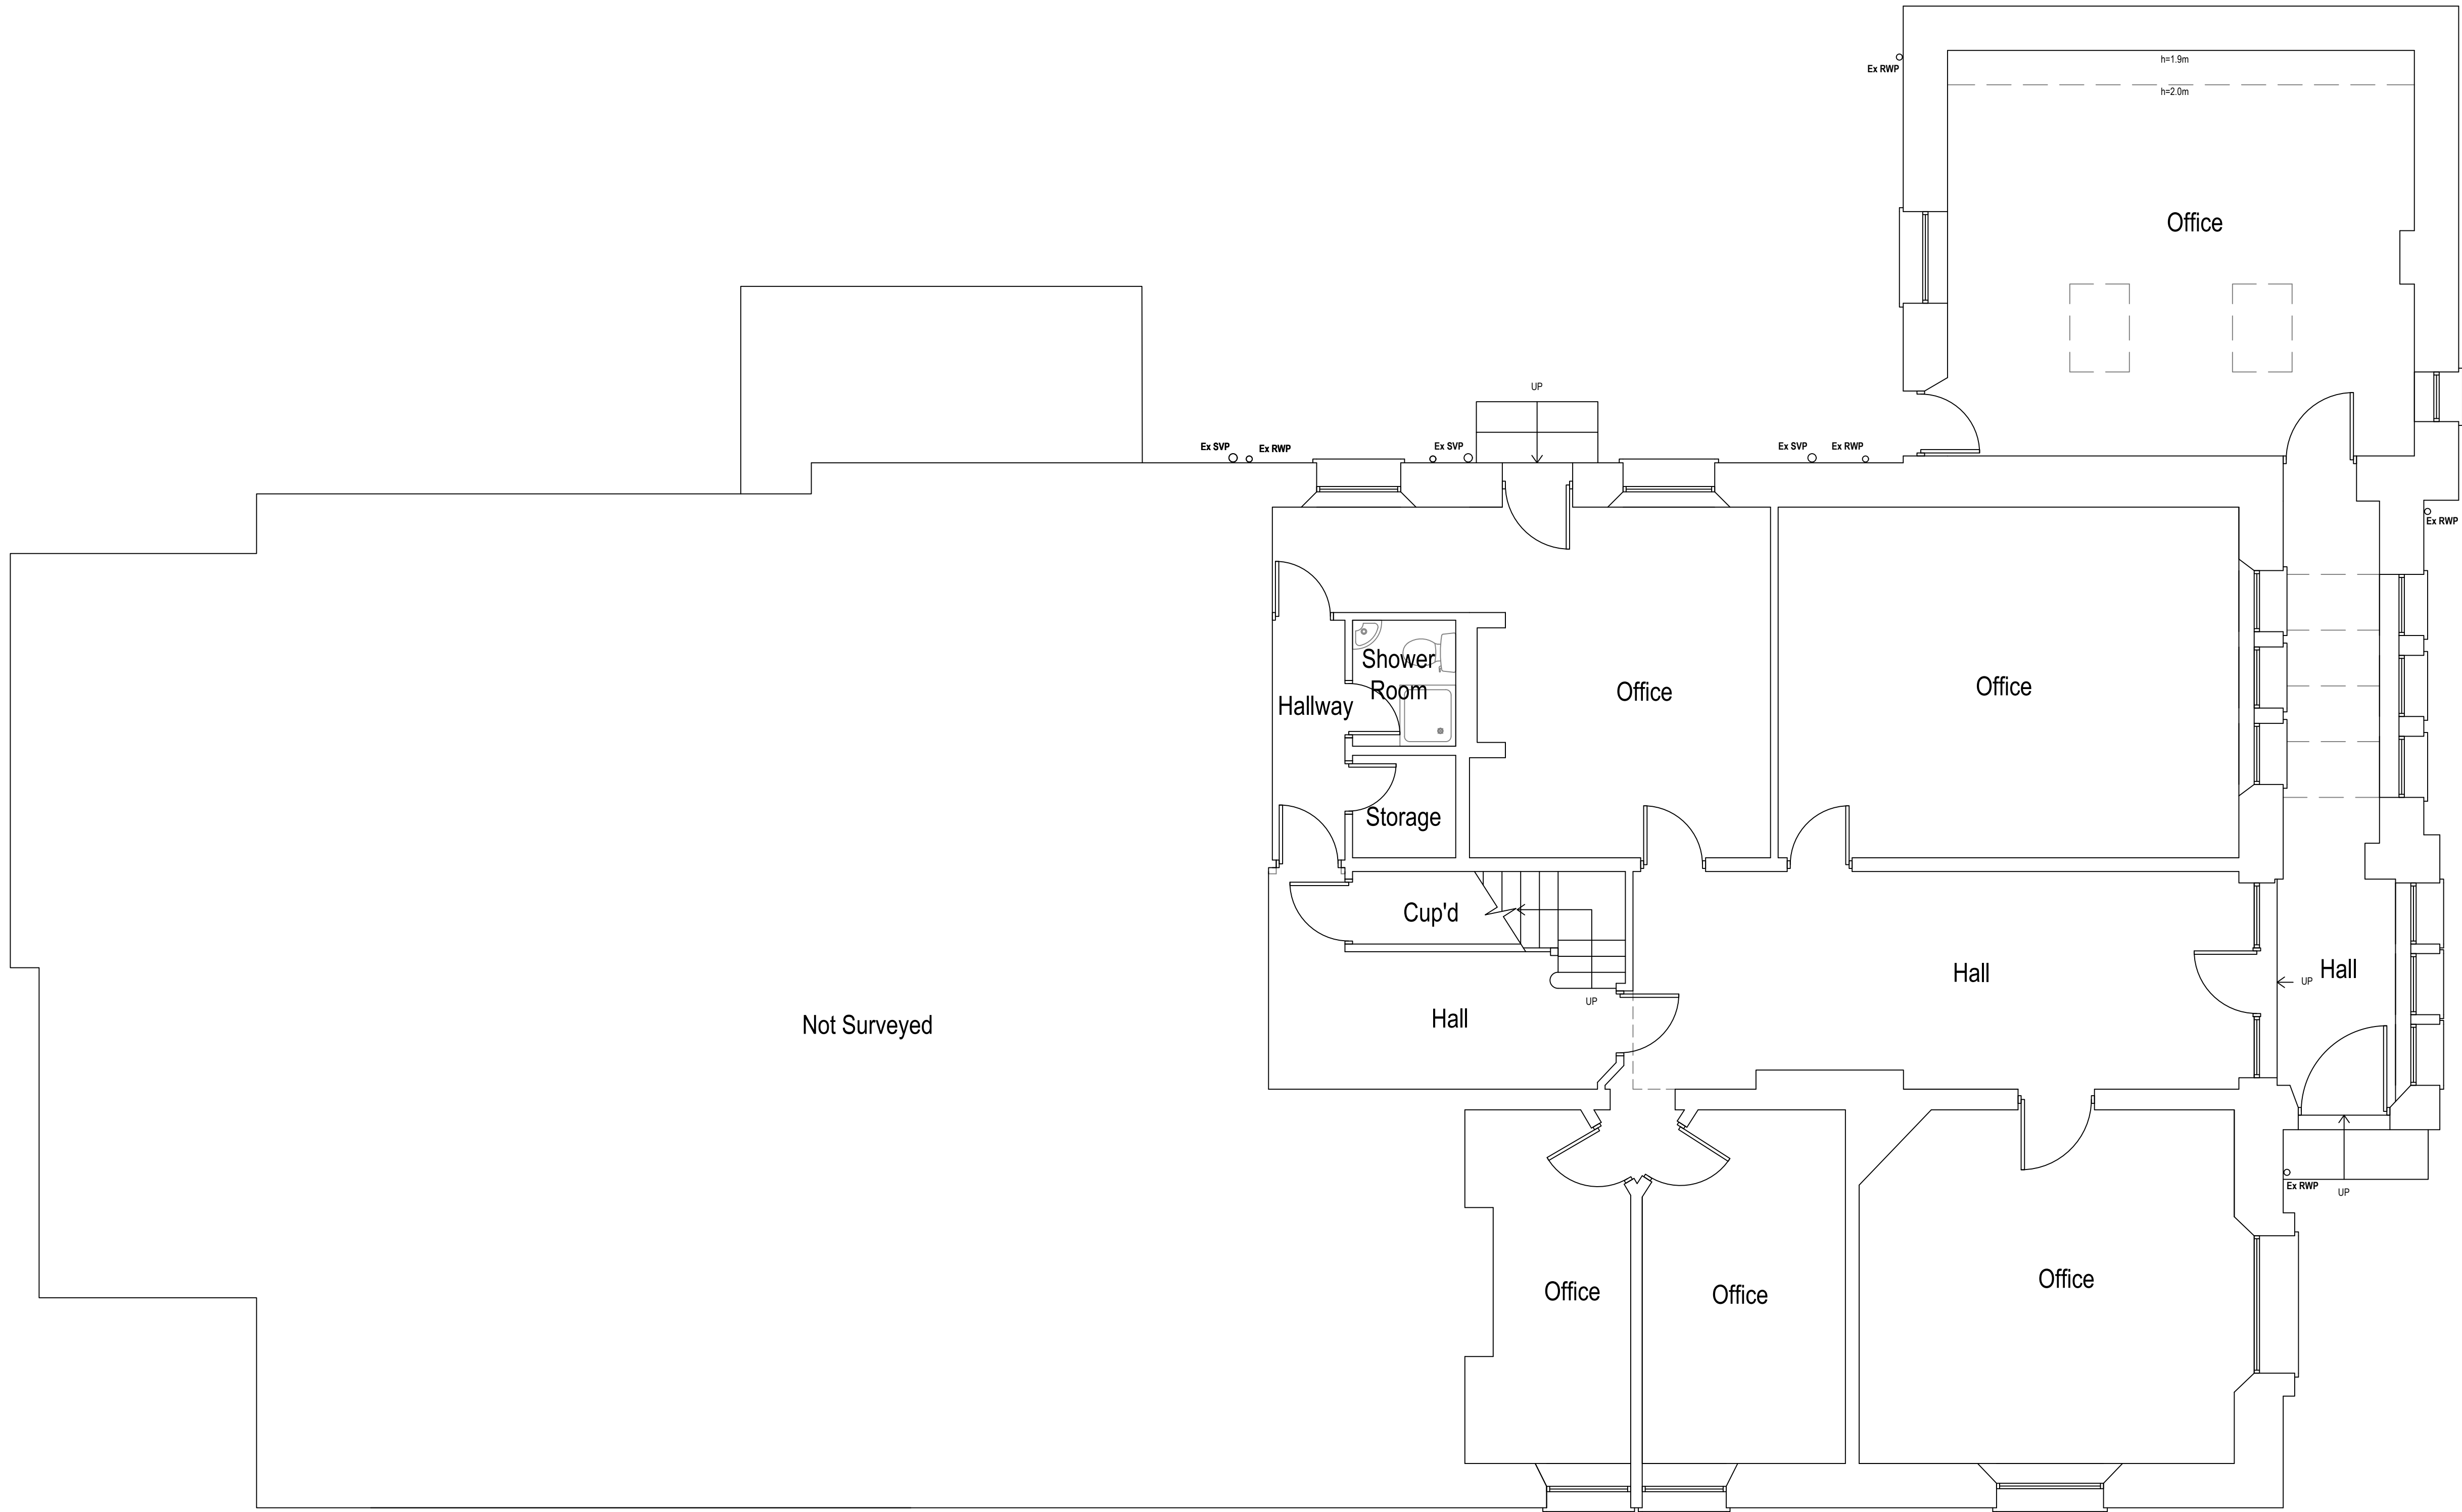

Existing Ground Floor Plan
Scale 1:50
Area ca. 197.19 m²

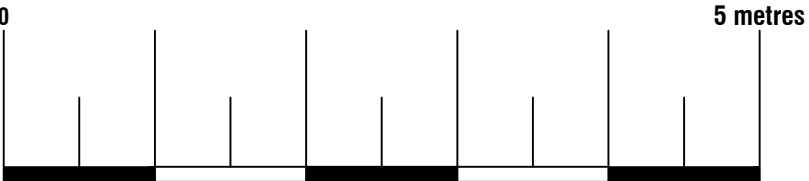




PLANNING APPLICATION
REFERS TO **NUMBER 60** ONLY




74 Cardiff Road, CF15 7QE • Enquiries@ArkiPlan.co.uk

Site	Penny Anderson Associates, Park Lea, 60 Park Road, BUXTON SK17 6SN	Date	31.10.2023
		Sheet	23-1747 D02 REV 1
		Job	Roof Replacement
		Scale	As Shown@A1
Title Number	DY172985,DY167762, DY179820,DY184272	Title	As Shown

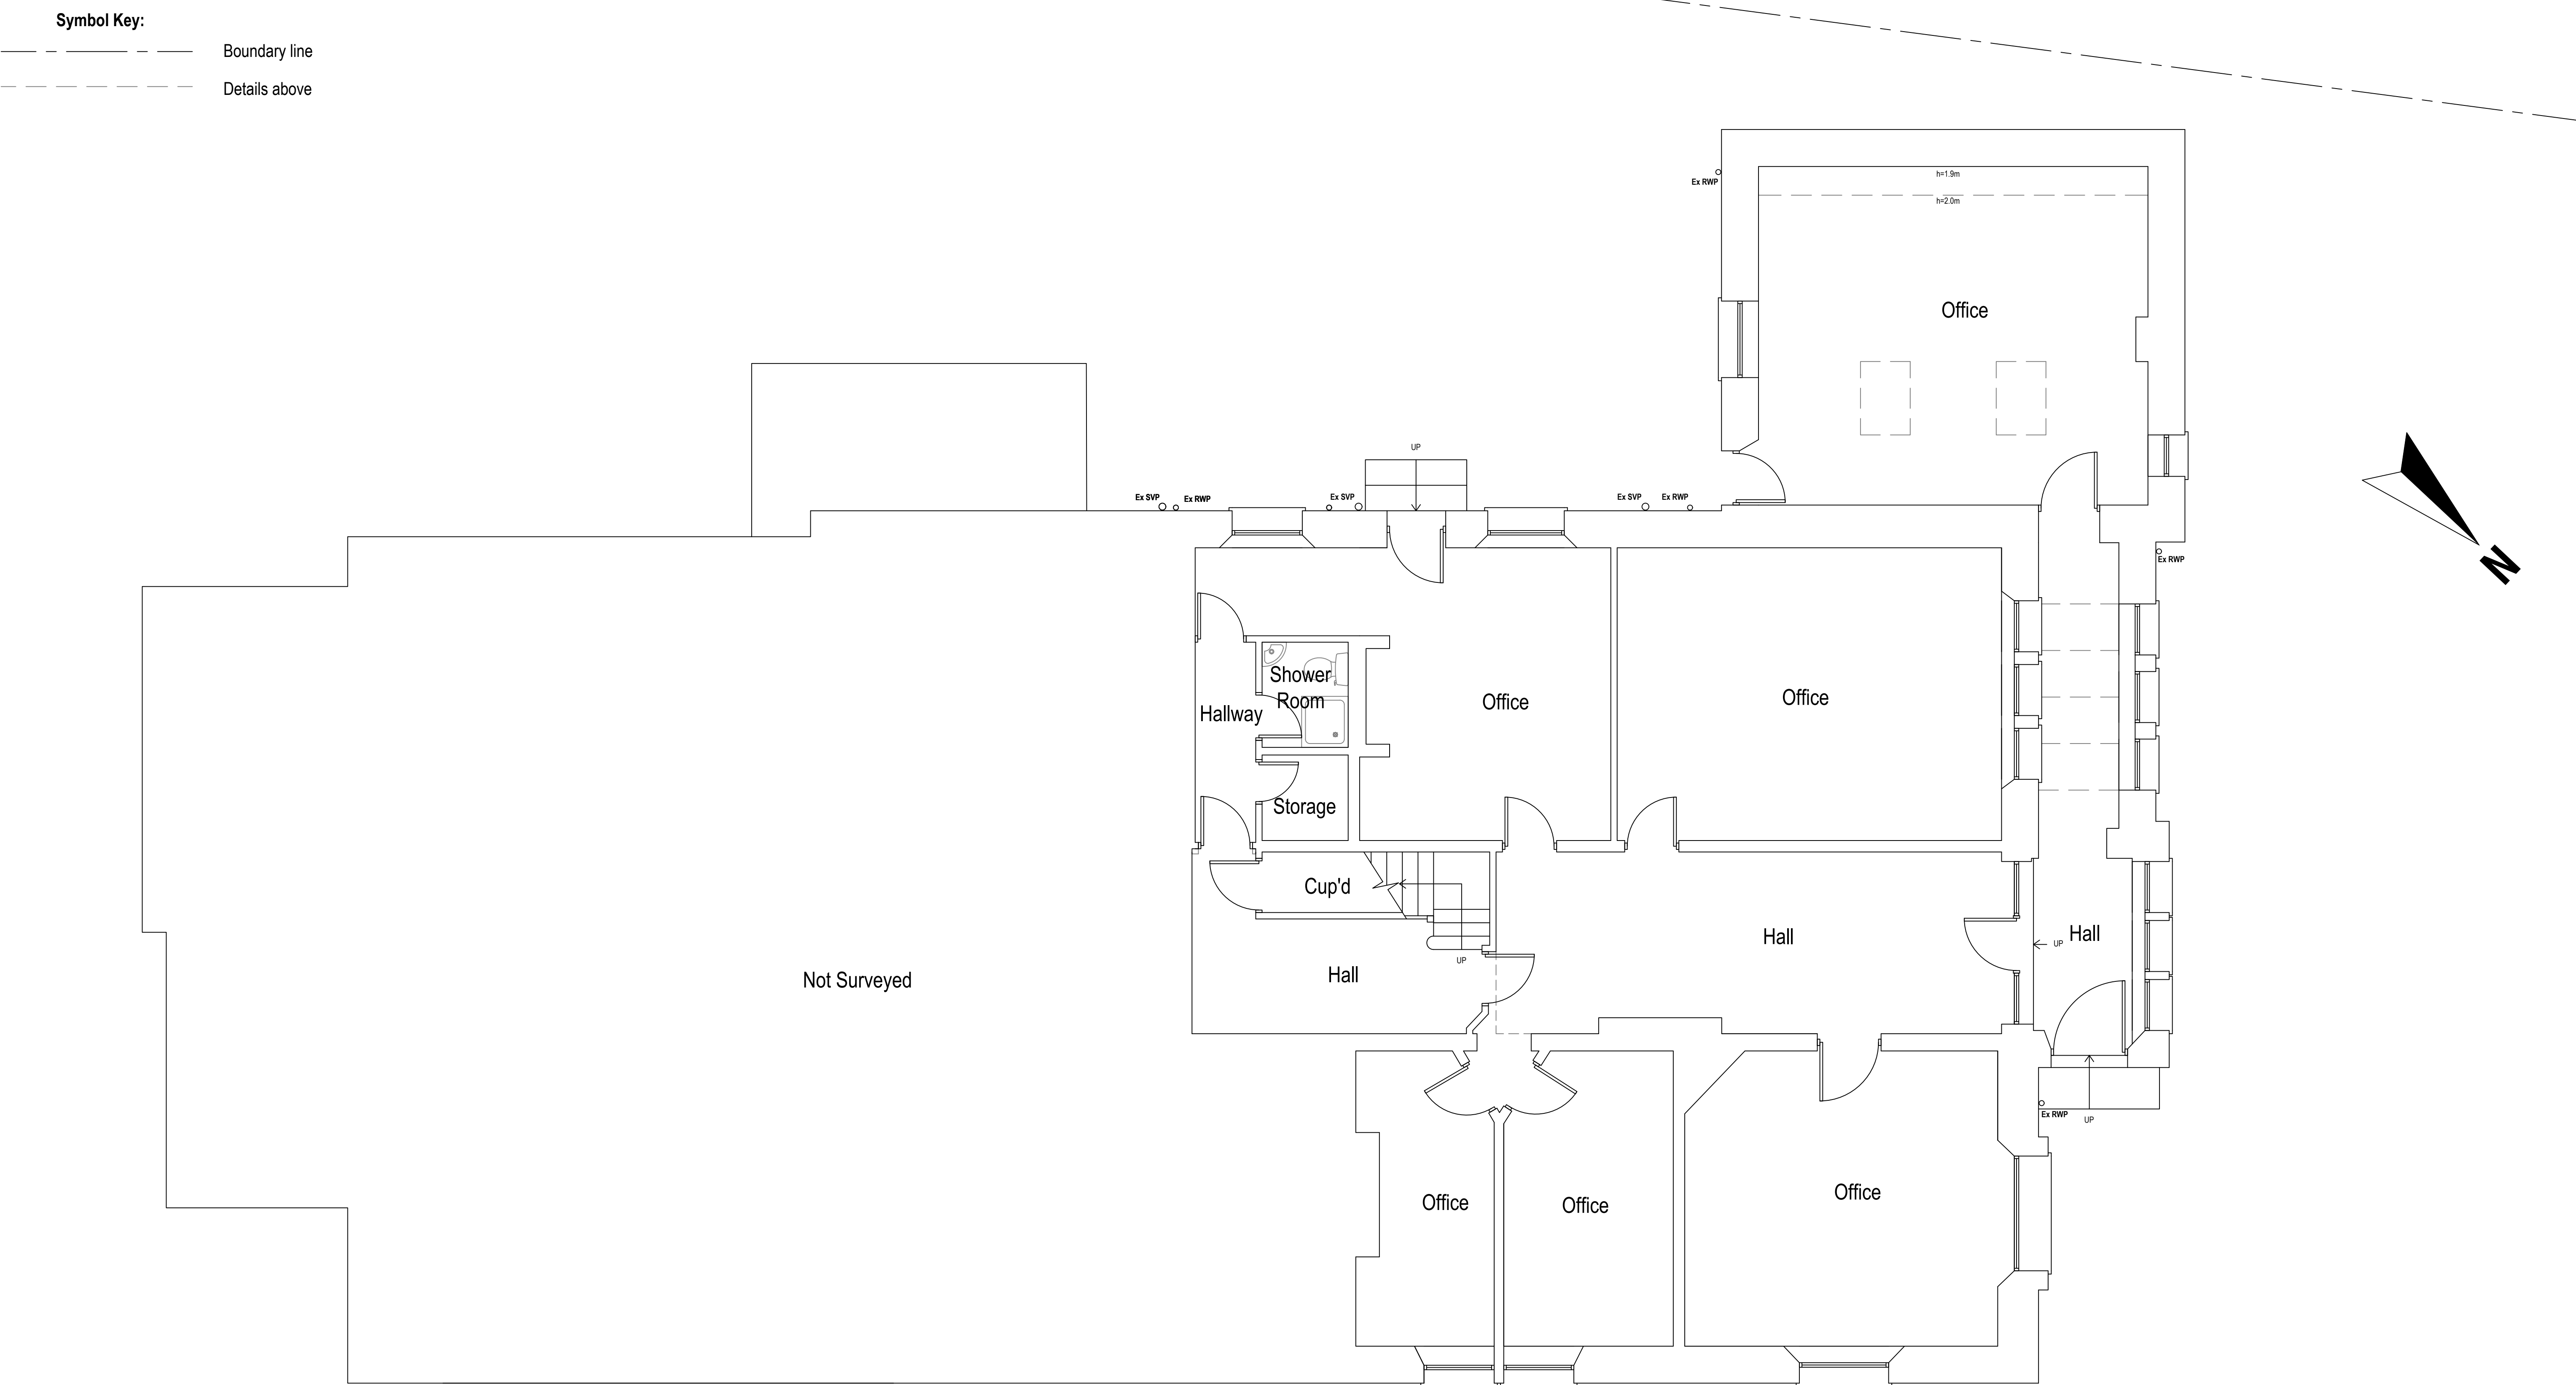

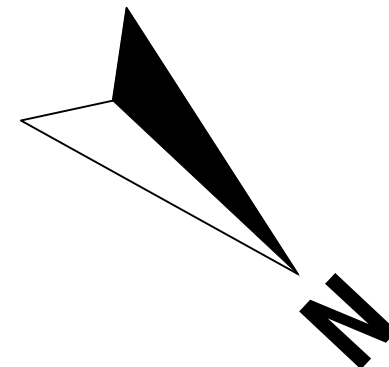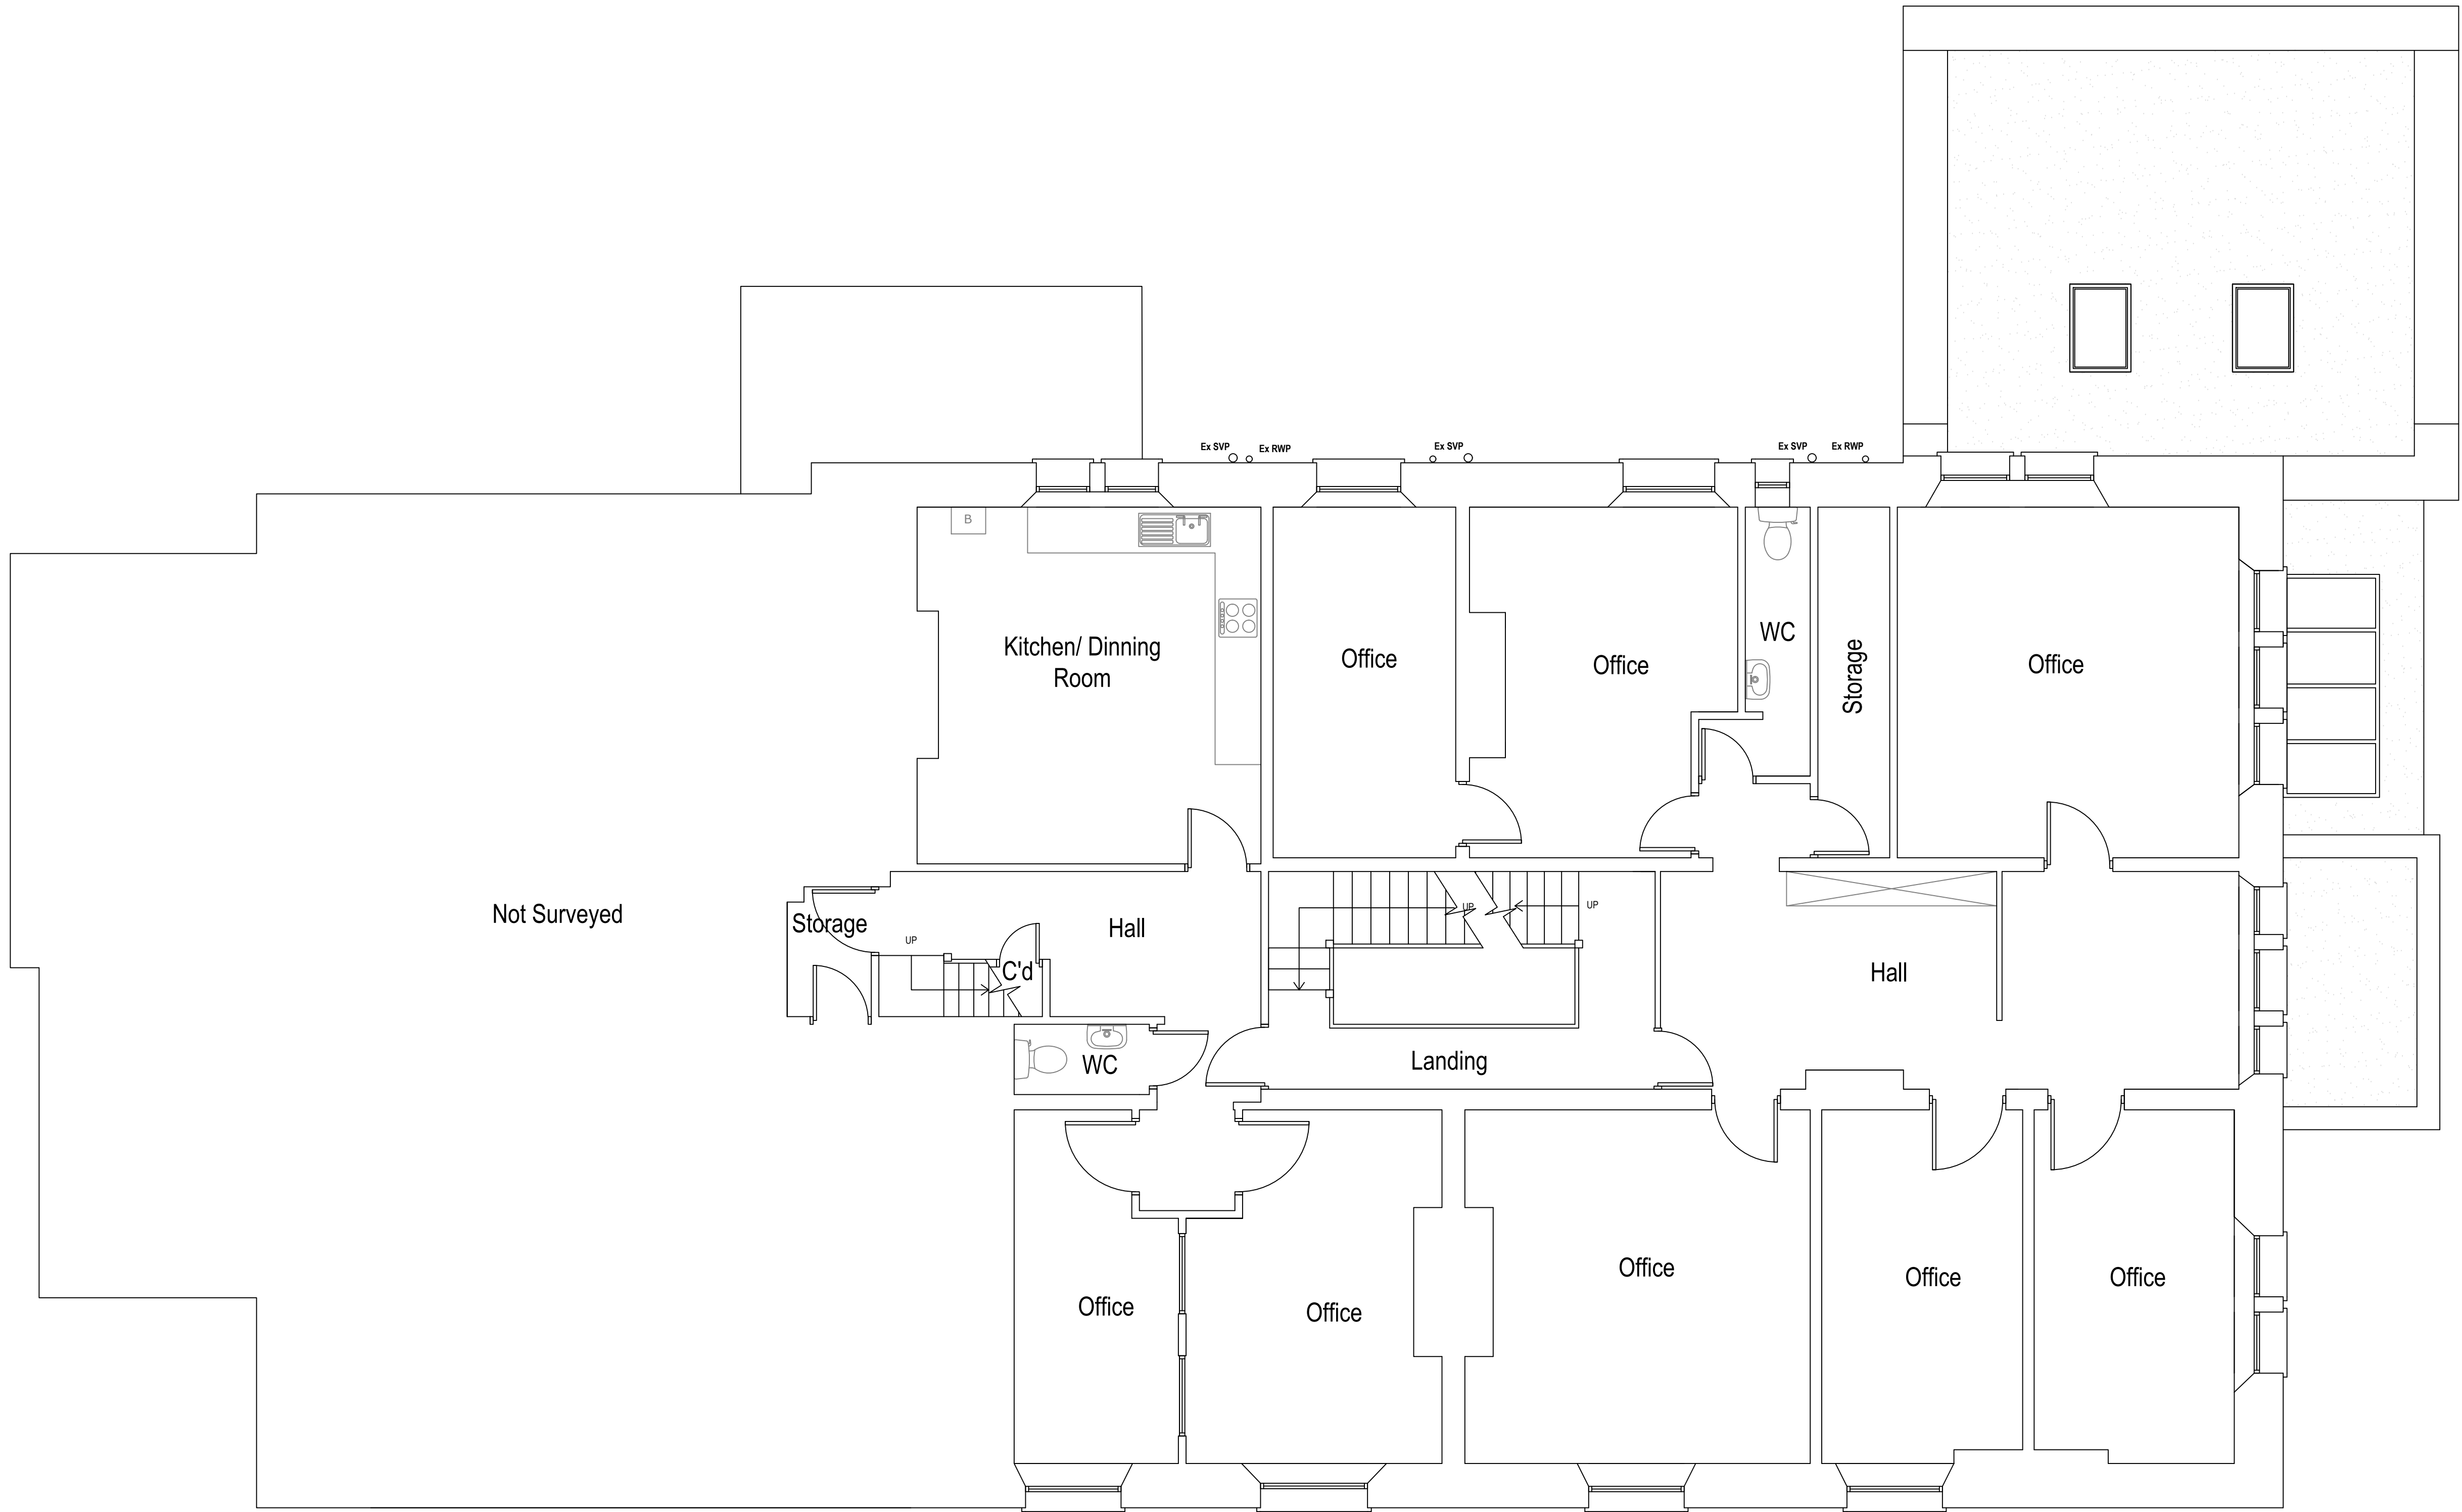

Existing First Floor Plan
Scale 1:50
Area ca. 211.33 m²

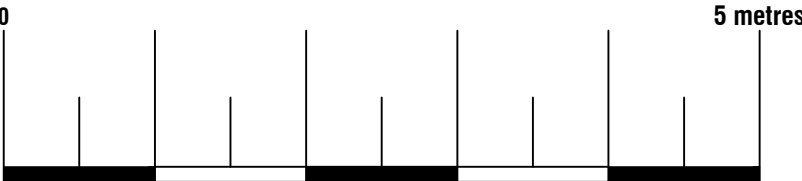

PLANNING APPLICATION
REFERS TO **NUMBER 60** ONLY



74 Cardiff Road, CF15 7QE • Enquiries@ArkiPlan.co.uk

Site	Penny Anderson Associates, Park Lea, 60 Park Road, BUXTON SK17 6SN	Date	31.10.2023
		Sheet	23-1747 D04 REV 1
		Job	Roof Replacement
		Scale	As Shown@A1
Title Number	DY172985,DY167762, DY179820,DY184272	Title	As Shown



Symbol Key:

— — — — —


Boundary line

- - - - -

Details above

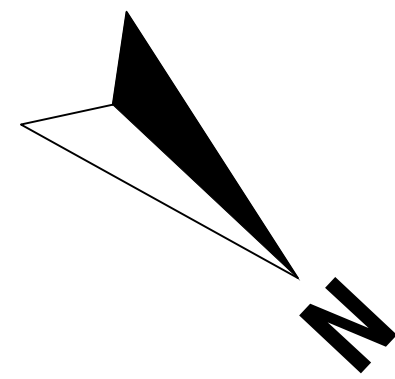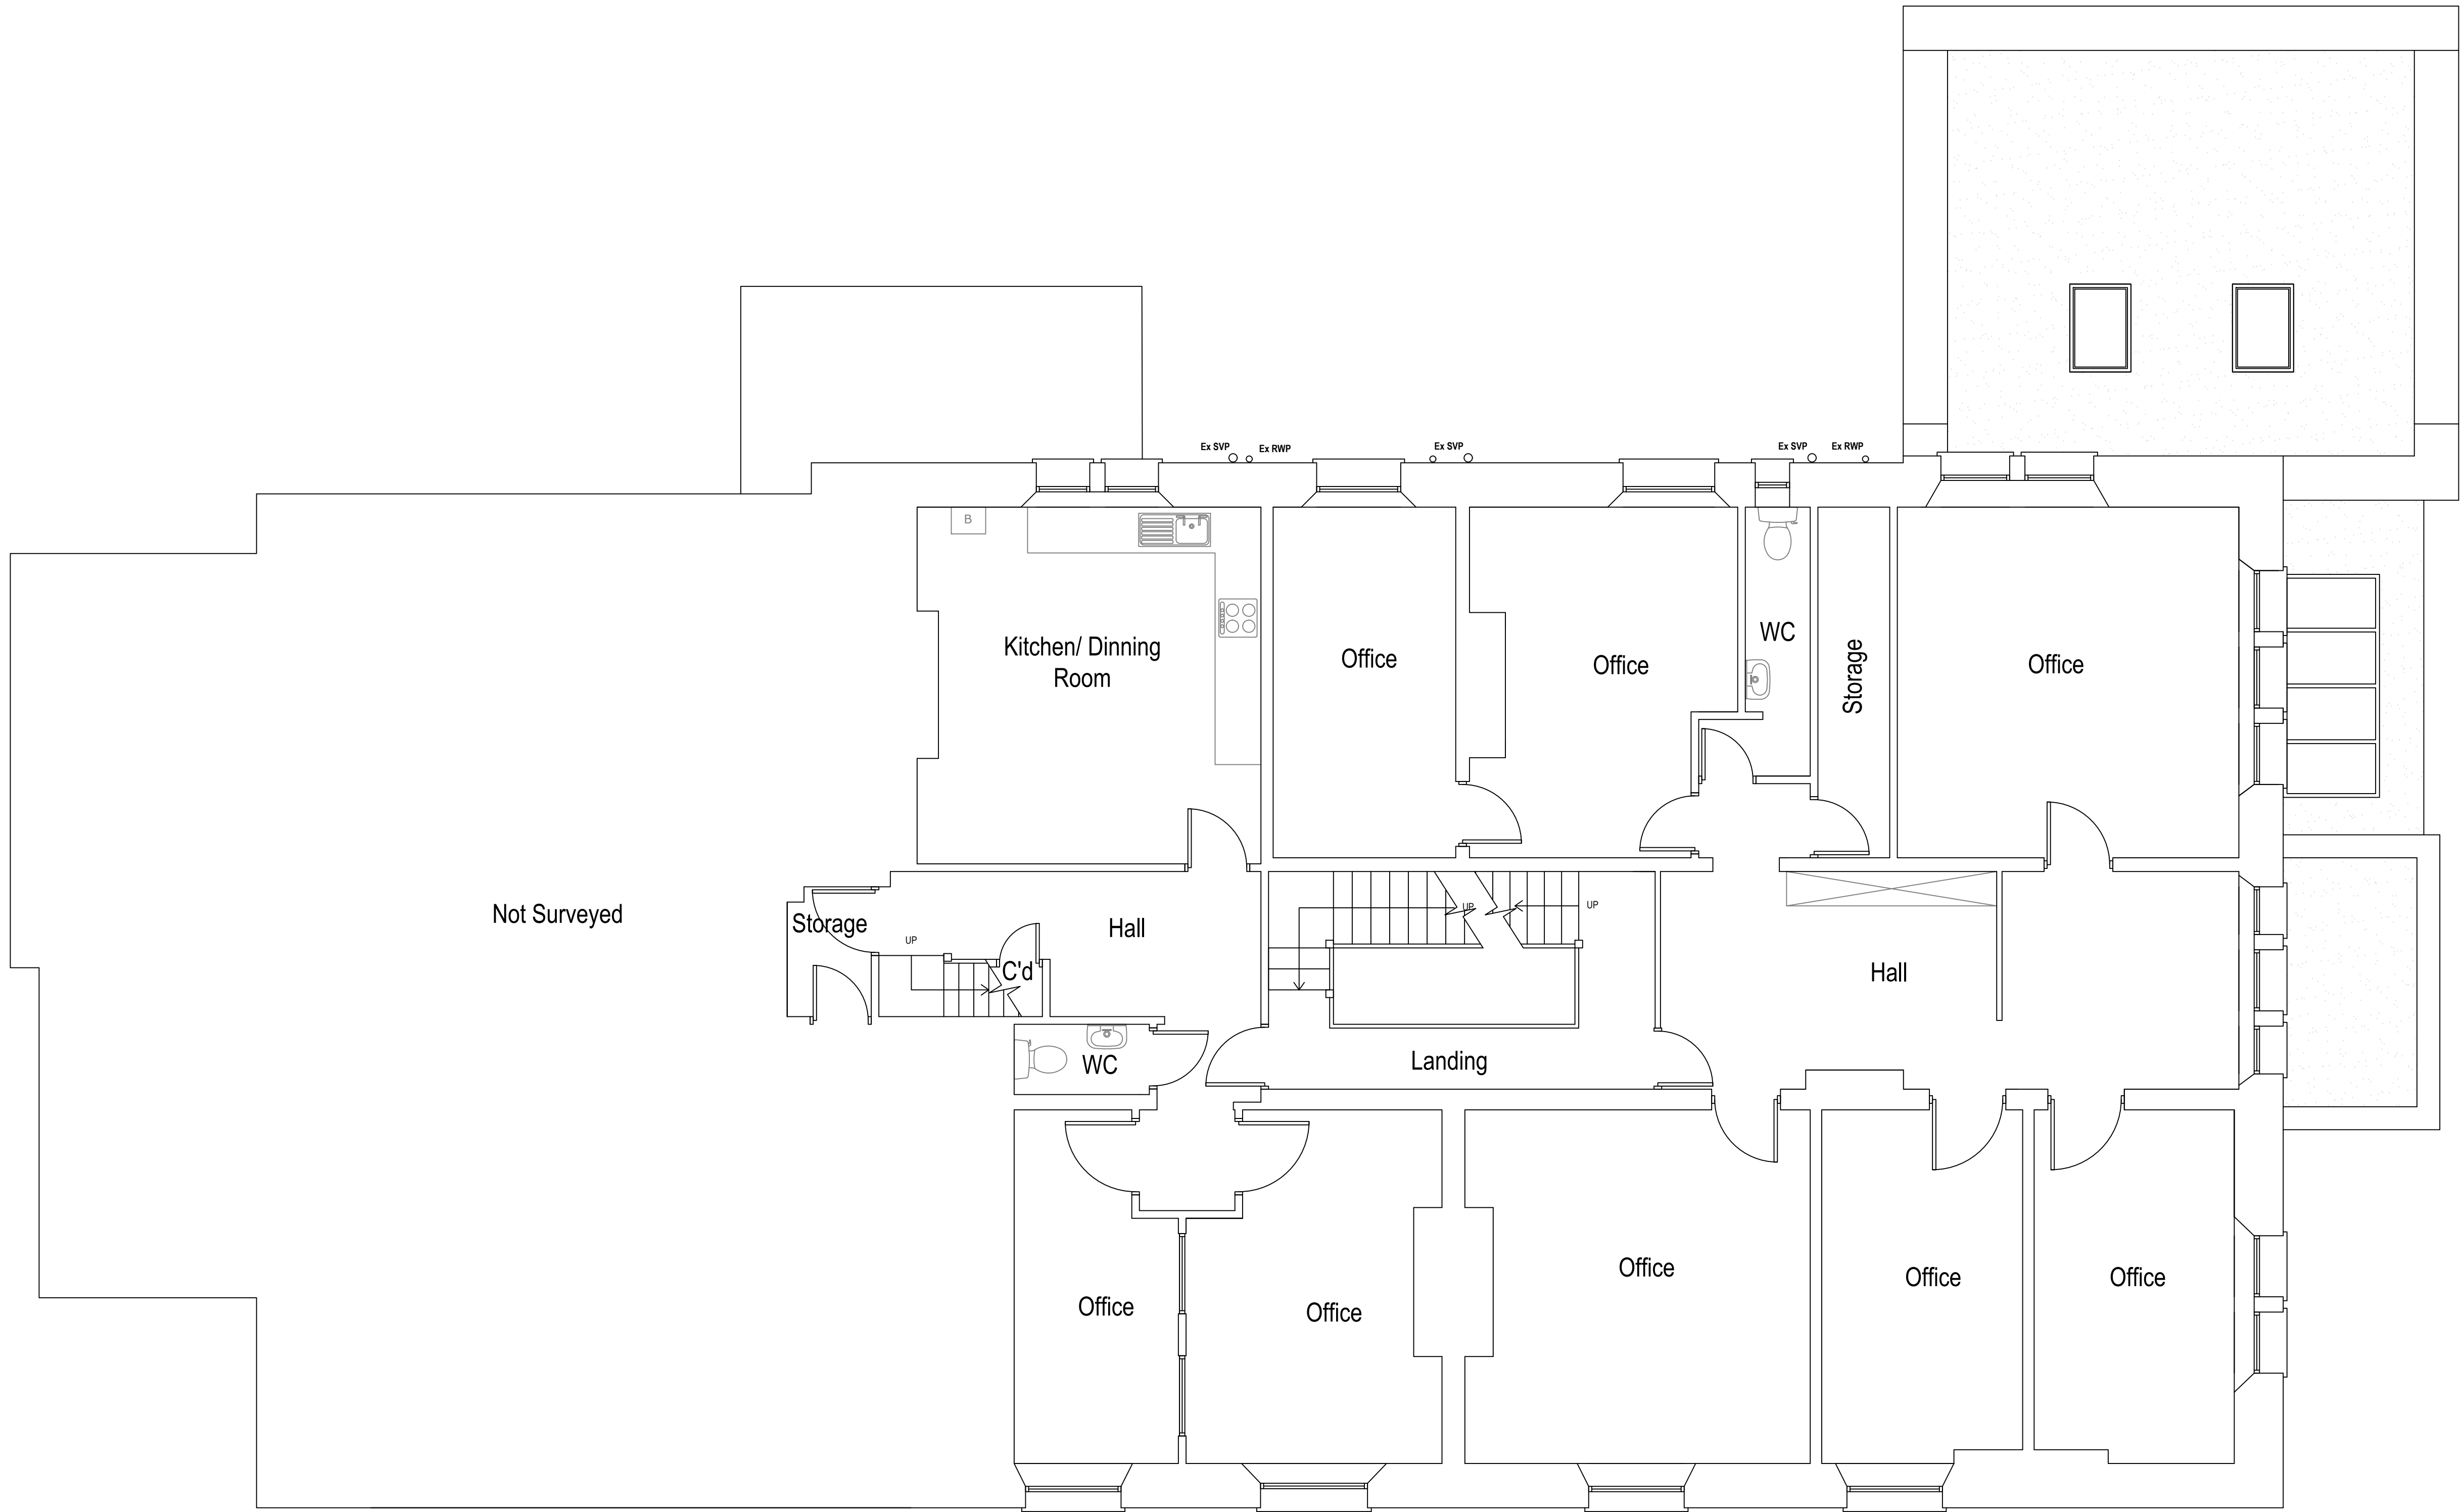

Proposed First Floor Plan
Scale 1:50
Area ca. 211.33 m²

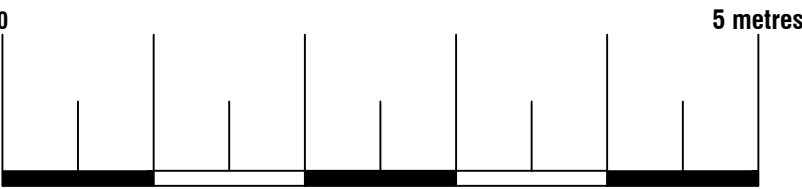


PLANNING APPLICATION
REFERS TO **NUMBER 60** ONLY




74 Cardiff Road, CF15 7QE • Enquiries@ArkiPlan.co.uk

Site	Penny Anderson Associates, Park Lea, 60 Park Road, BUXTON SK17 6SN	Date	31.10.2023
		Sheet	23-1747 D05 REV 1
		Job	Roof Replacement
		Scale	As Shown@A1
Title Number	DY172985,DY167762, DY179820,DY184272	Title	As Shown

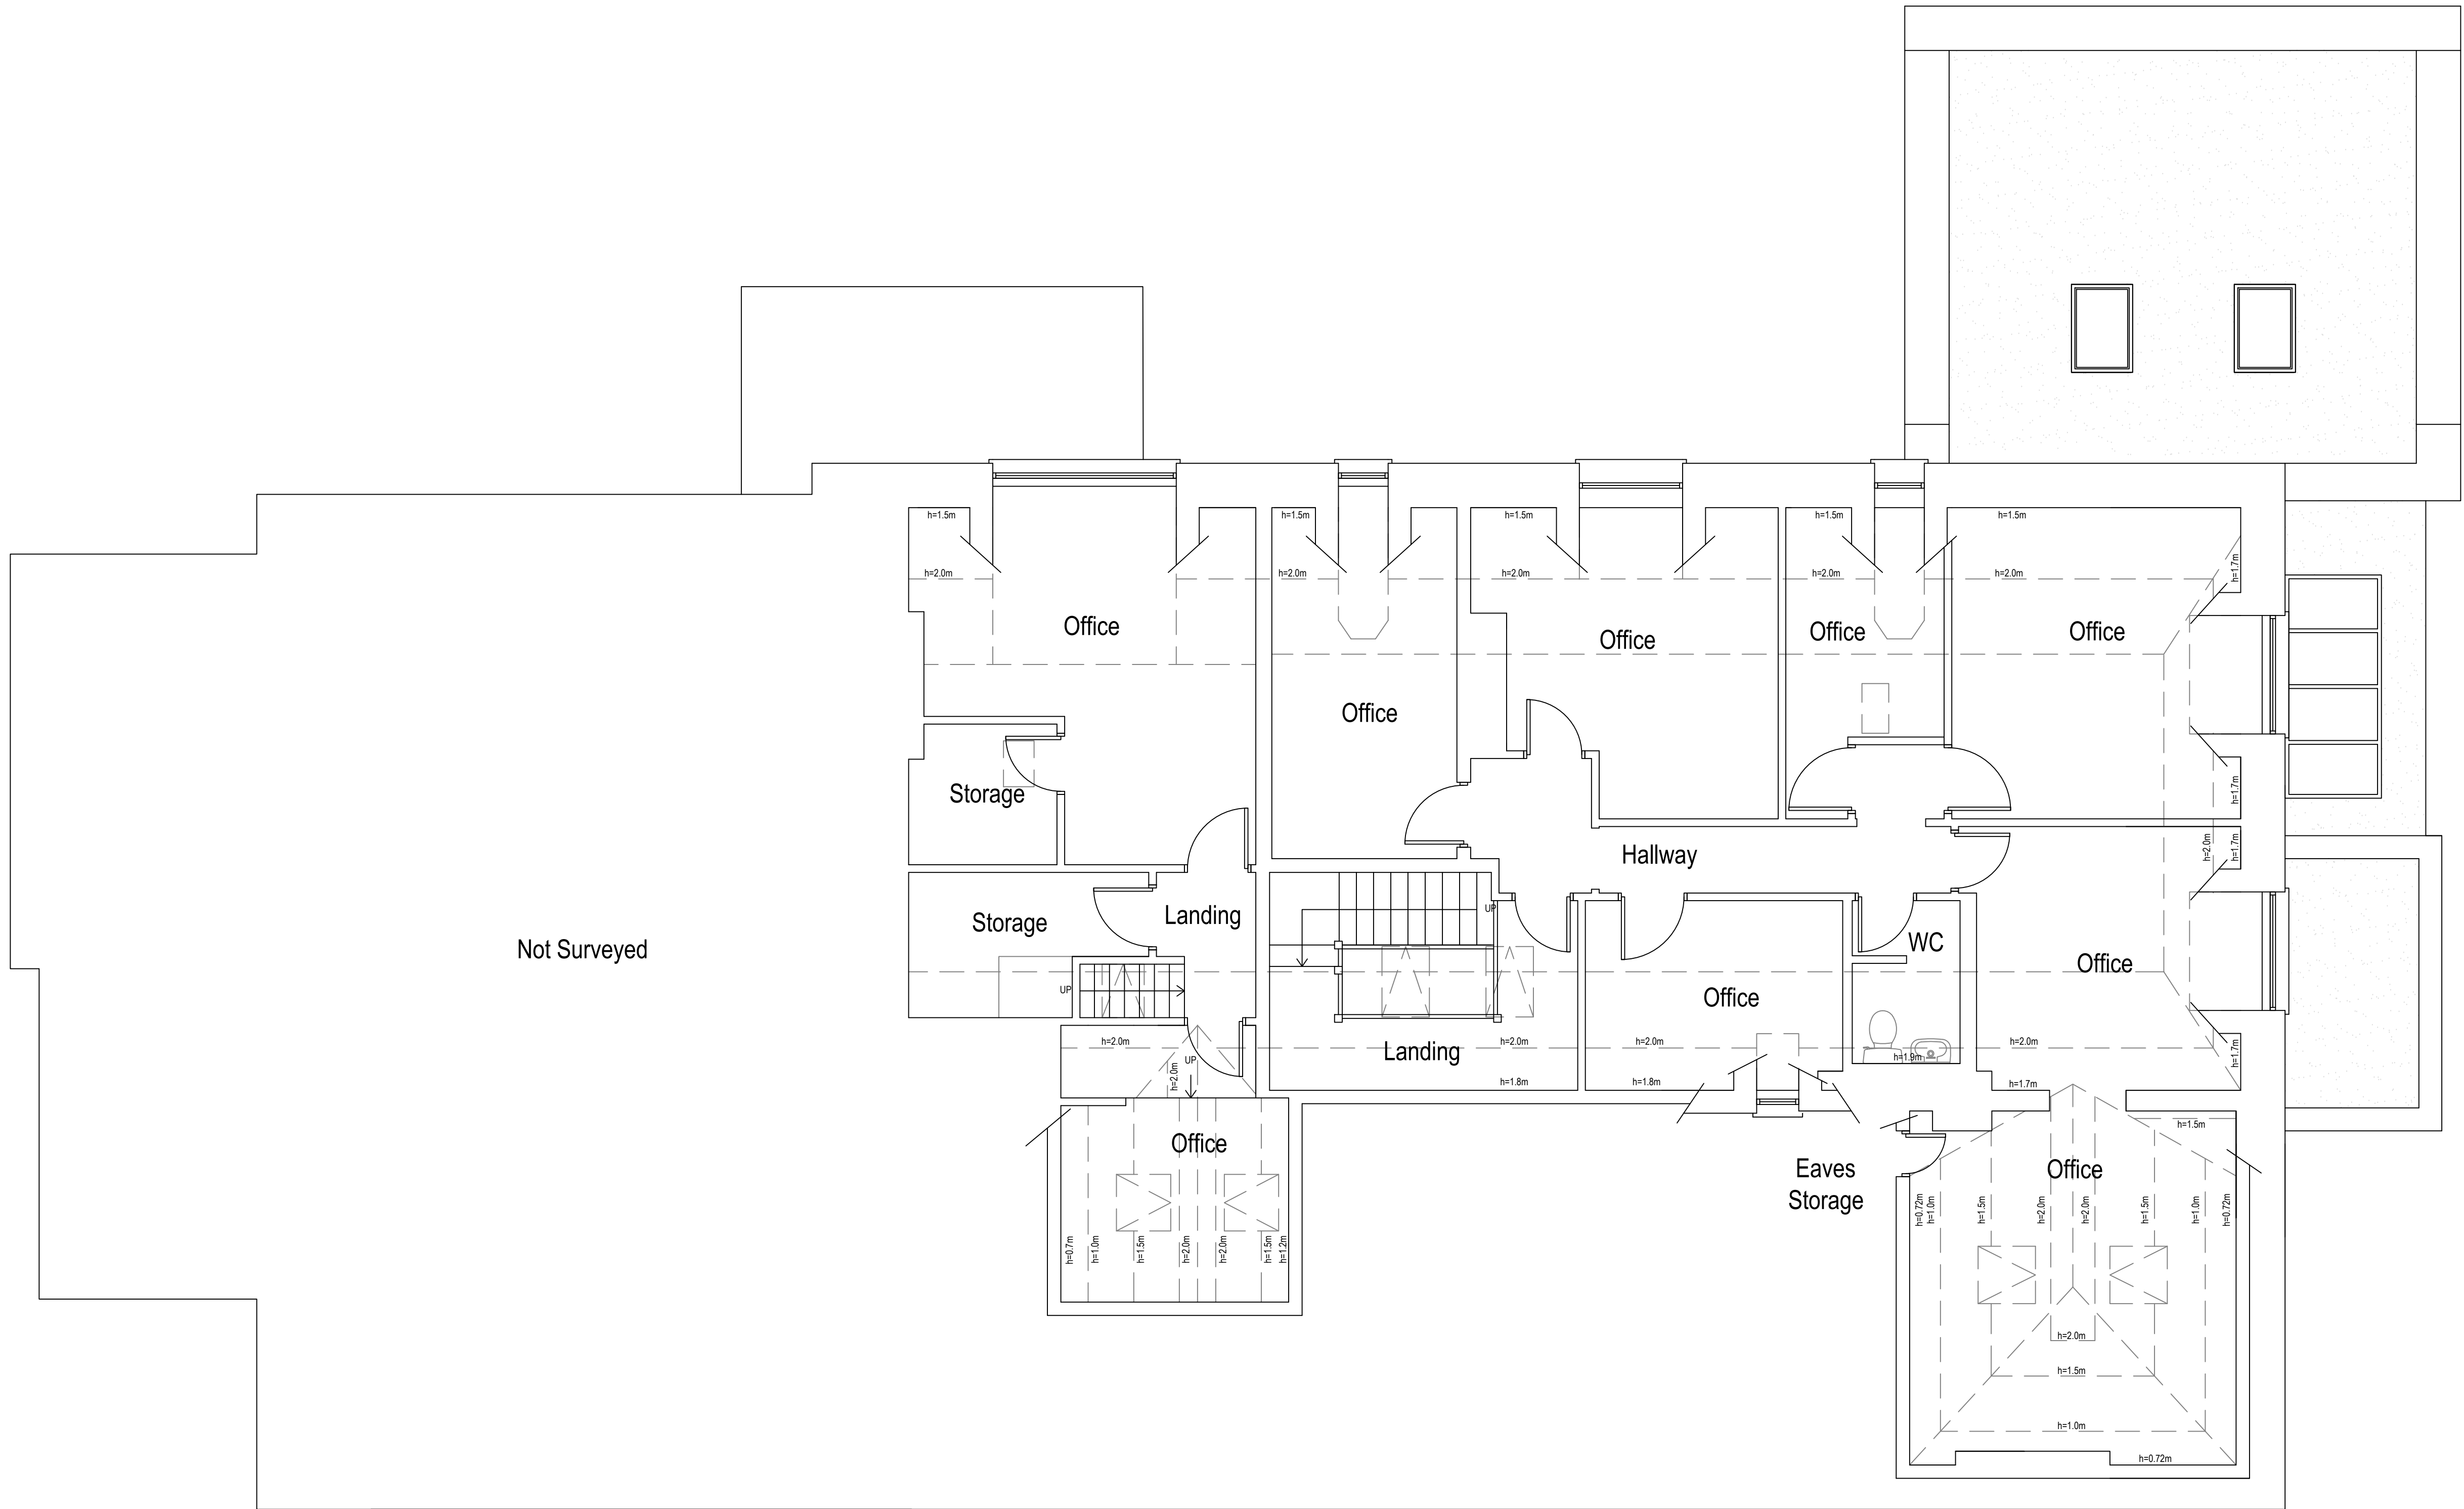

Not Surveyed

Existing Loft Plan
Scale 1:50
Area ca. 143.09 m²

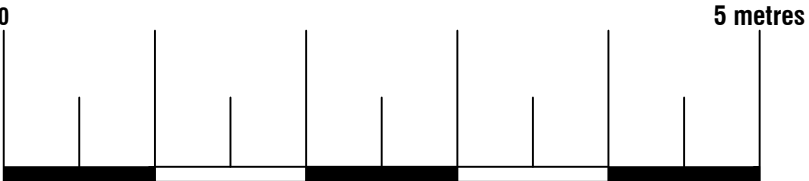

PLANNING APPLICATION
REFERS TO **NUMBER 60** ONLY



74 Cardiff Road, CF15 7QE • Enquiries@ArkiPlan.co.uk

Site	Penny Anderson Associates, Park Lea, 60 Park Road, BUXTON SK17 6SN	Date	31.10.2023
		Sheet	23-1747 D06 REV 1
		Job	Roof Replacement
		Scale	As Shown@A1
Title Number	DY172985,DY167762, DY179820,DY184272	Title	As Shown


Symbol Key:

— — — — —


Boundary line

- - - - -

Details above

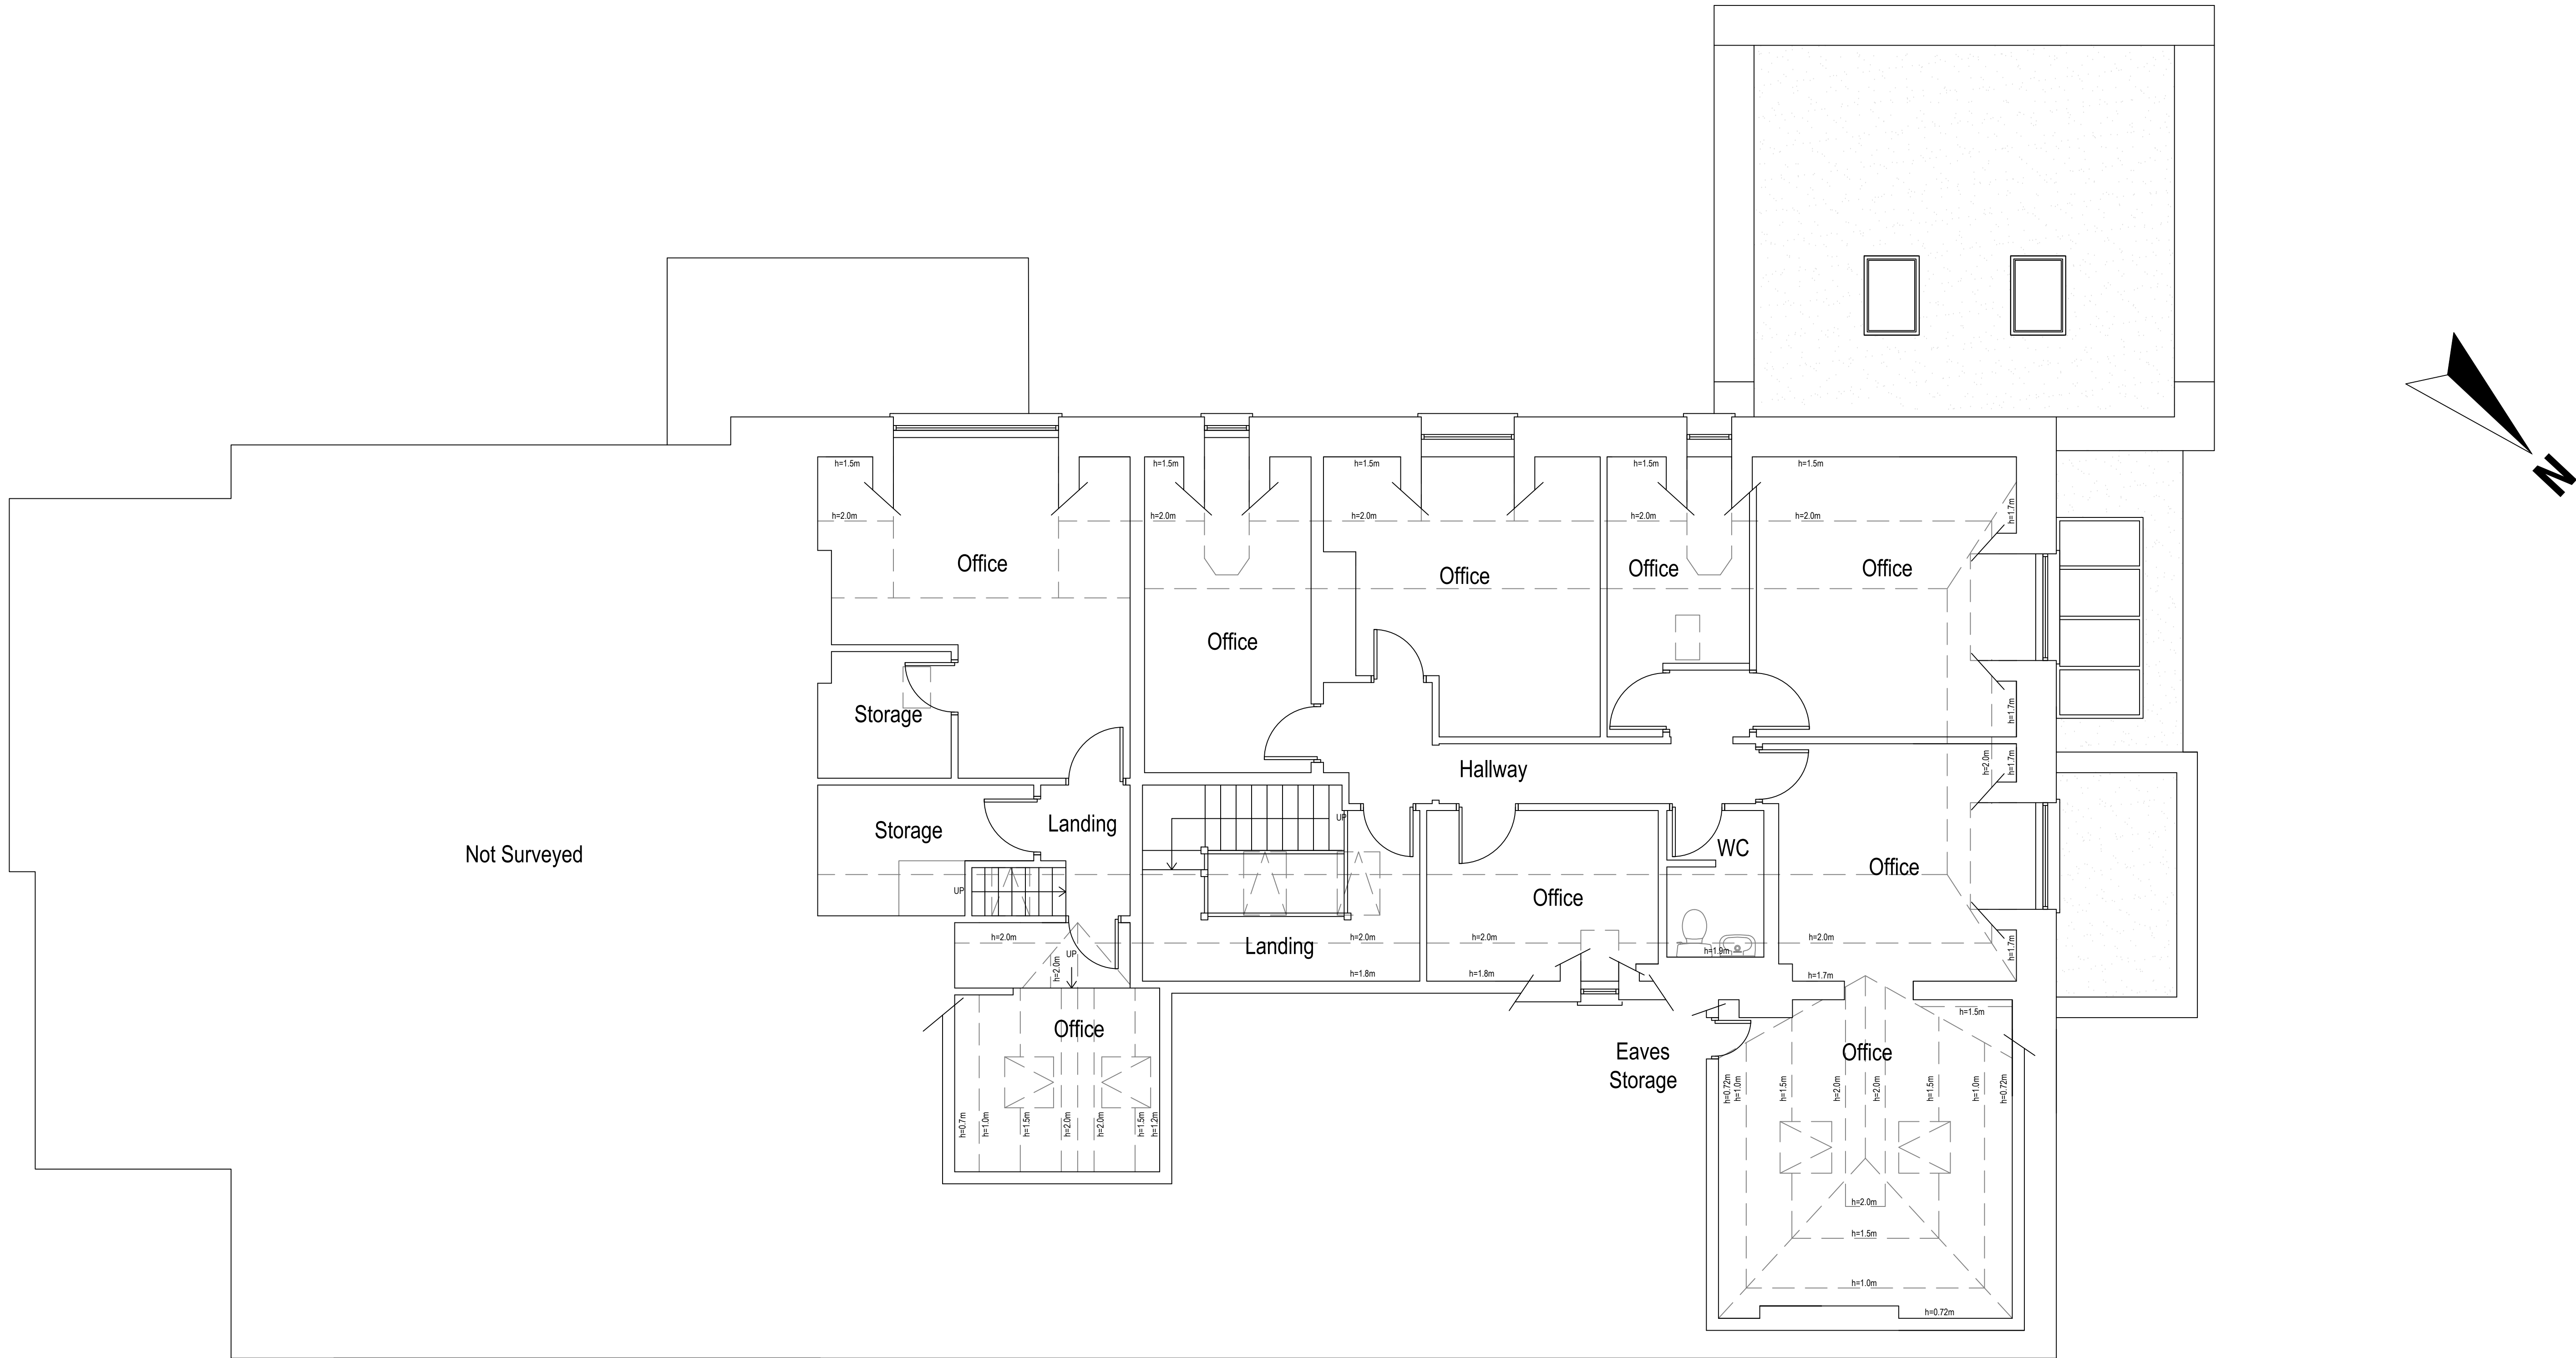



Proposed Loft Plan
Scale 1:50
Area ca. 143.09 m²

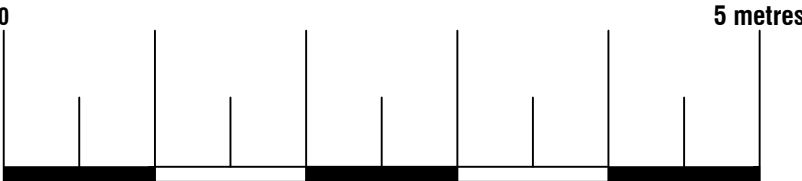


PLANNING APPLICATION
REFERS TO **NUMBER 60** ONLY

74 Cardiff Road, CF15 7QE • Enquiries@ArkiPlan.co.uk

Site	Penny Anderson Associates, Park Lea, 60 Park Road, BUXTON SK17 6SN	Date	31.10.2023
		Sheet	23-1747 D07 REV 1
		Job	Roof Replacement
		Scale	As Shown@A1
Title Number	DY172985,DY167762, DY179820,DY184272	Title	As Shown

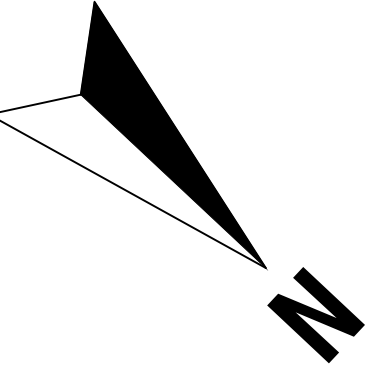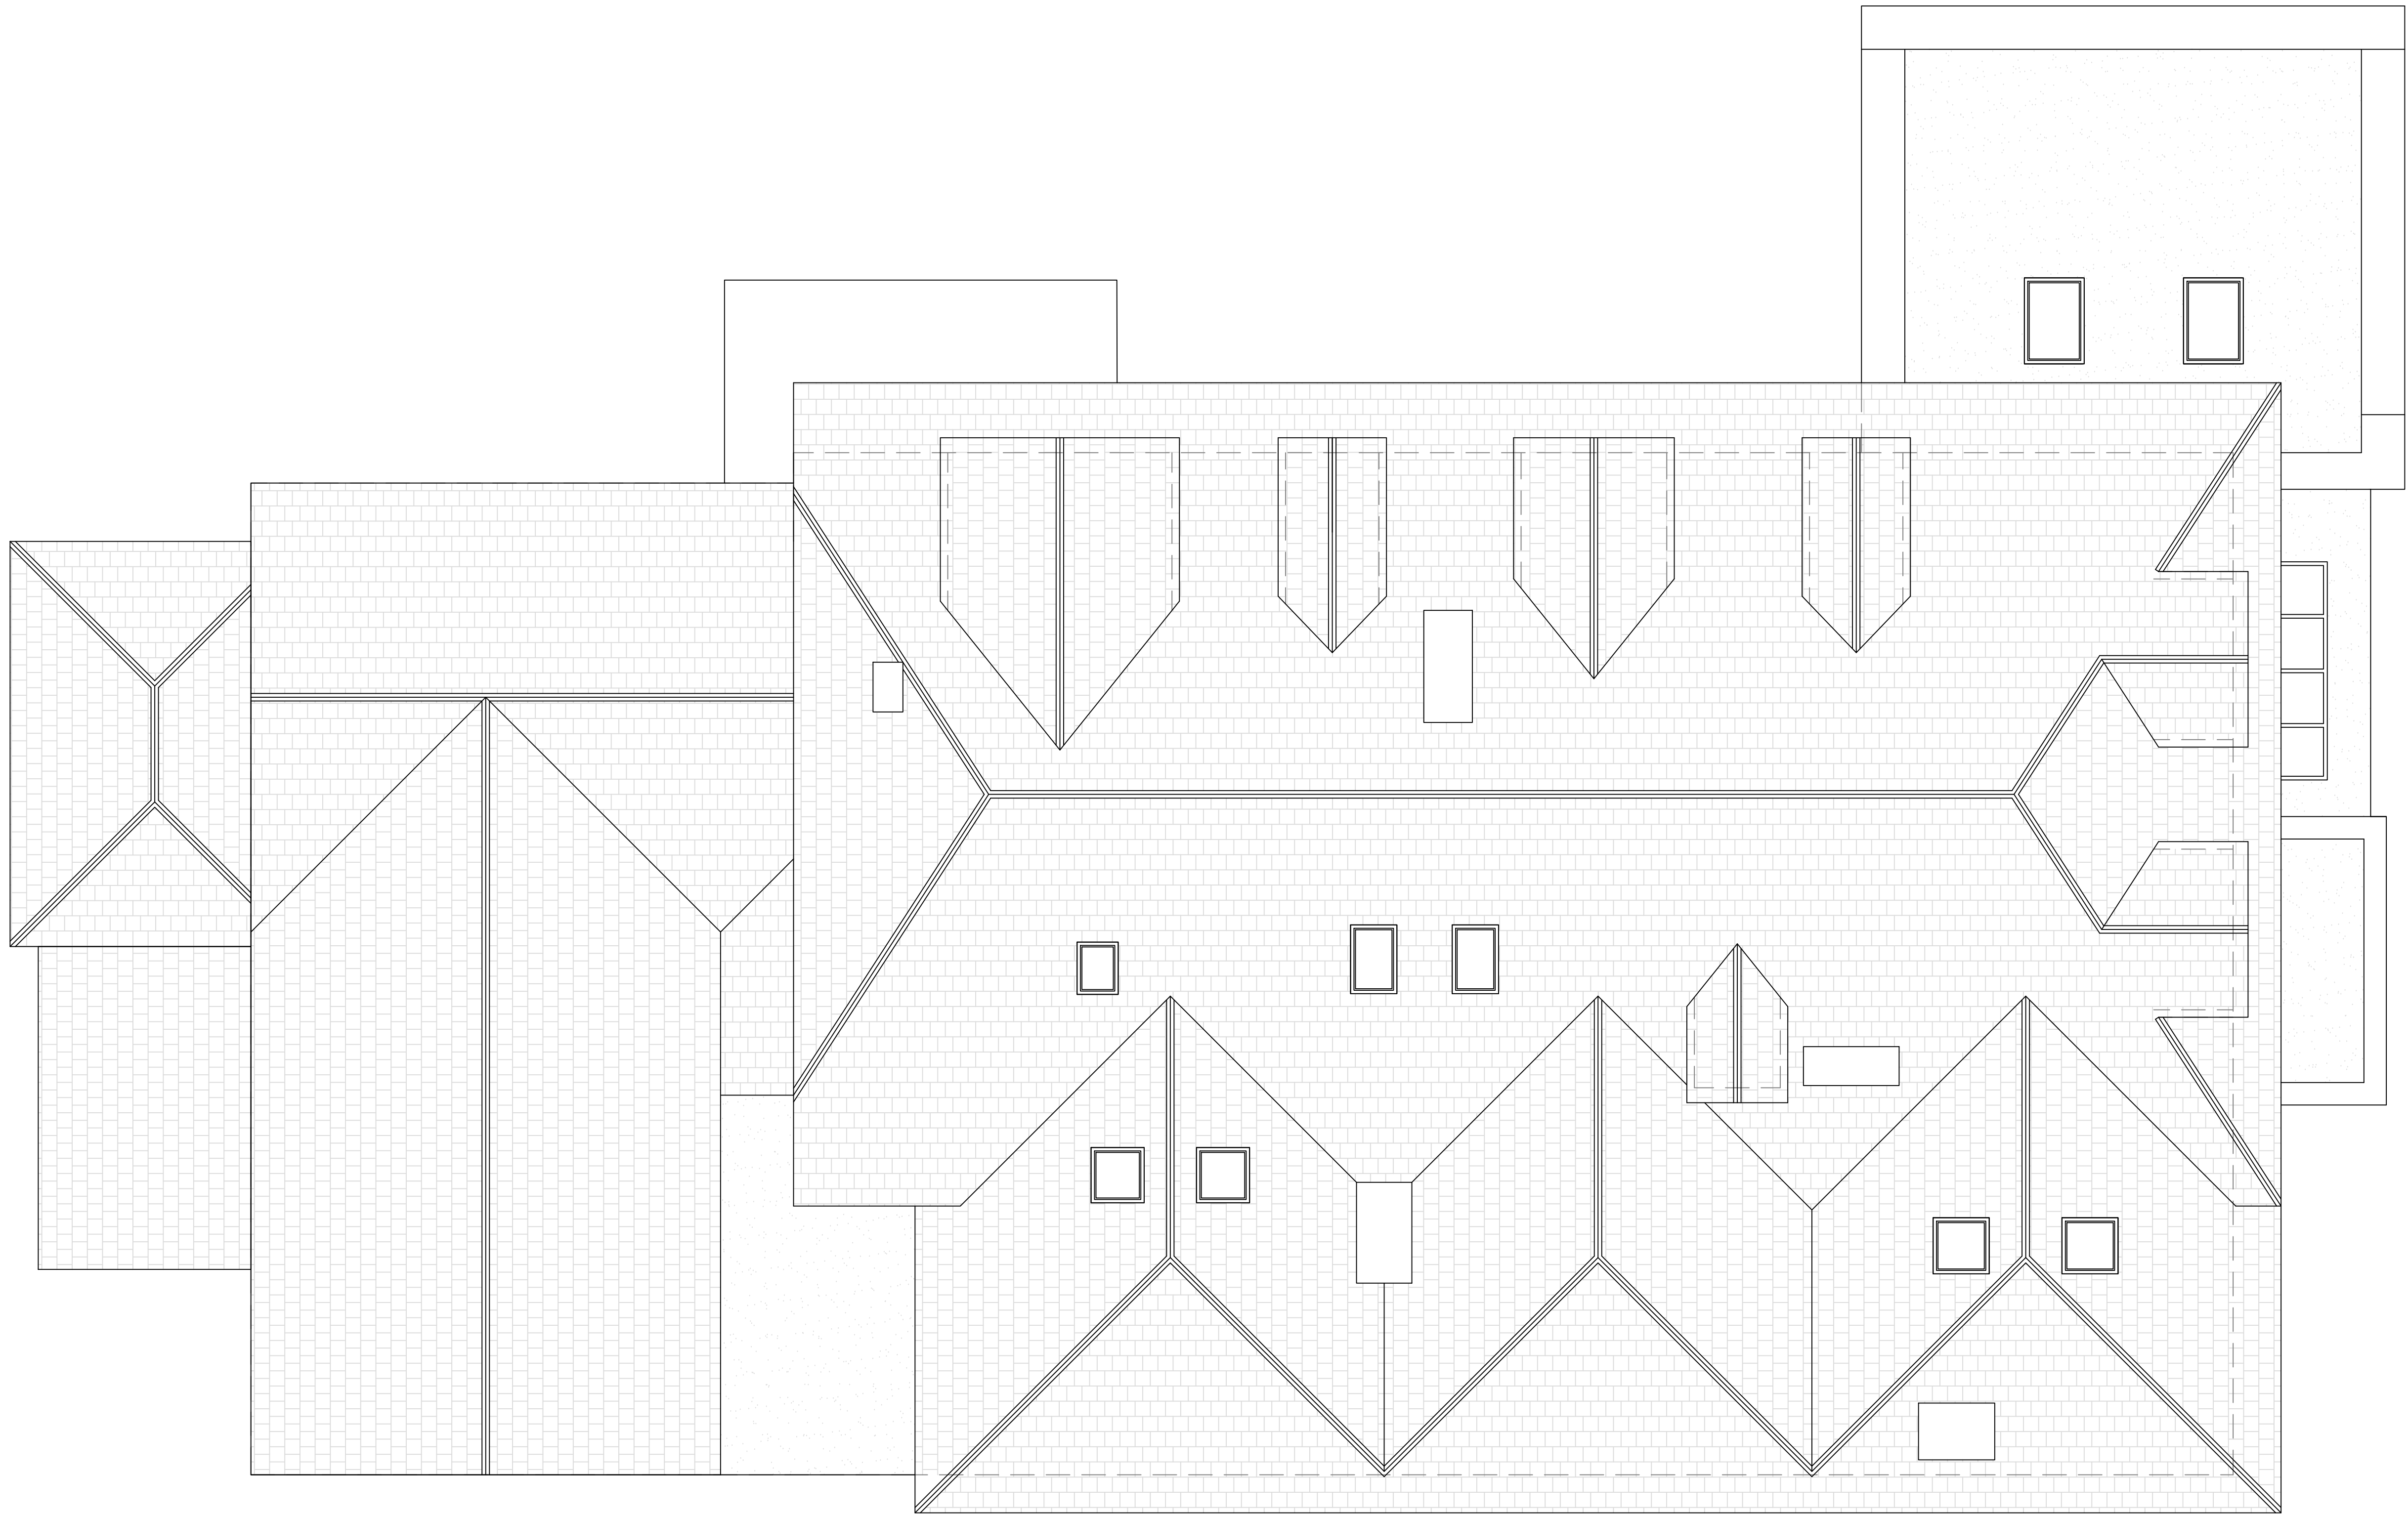

Existing Roof Plan
Scale 1:50

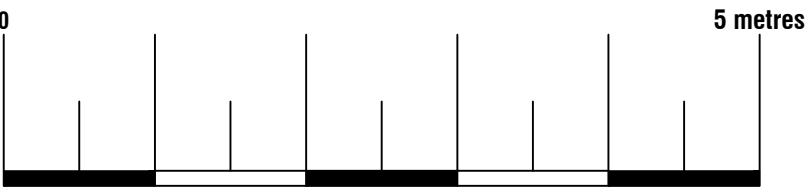

PLANNING APPLICATION
REFERS TO **NUMBER 60** ONLY



74 Cardiff Road, CF15 7QE • Enquiries@ArkiPlan.co.uk

Site	Penny Anderson Associates, Park Lea, 60 Park Road, BUXTON SK17 6SN	Date	31.10.2023	
		Sheet	23-1747	D08 REV 1
		Job	Roof Replacement	
		Scale	As Shown@A1	
Title Number	DY172985,DY167762, DY179820,DY184272	Title	As Shown	

Symbol Key:

Boundary line


Details above

Proposed Materials:
Pitched roof: Slate/Tile (to match existing)
Flat roof: Ply membrane (to match existing)


Re-use existing materials (blue welsh slate and terracotta ridge tiles).

Roof repair work:

- re-use all the existing and source recycled tiles
- add breathable membrane
- replace damaged battens

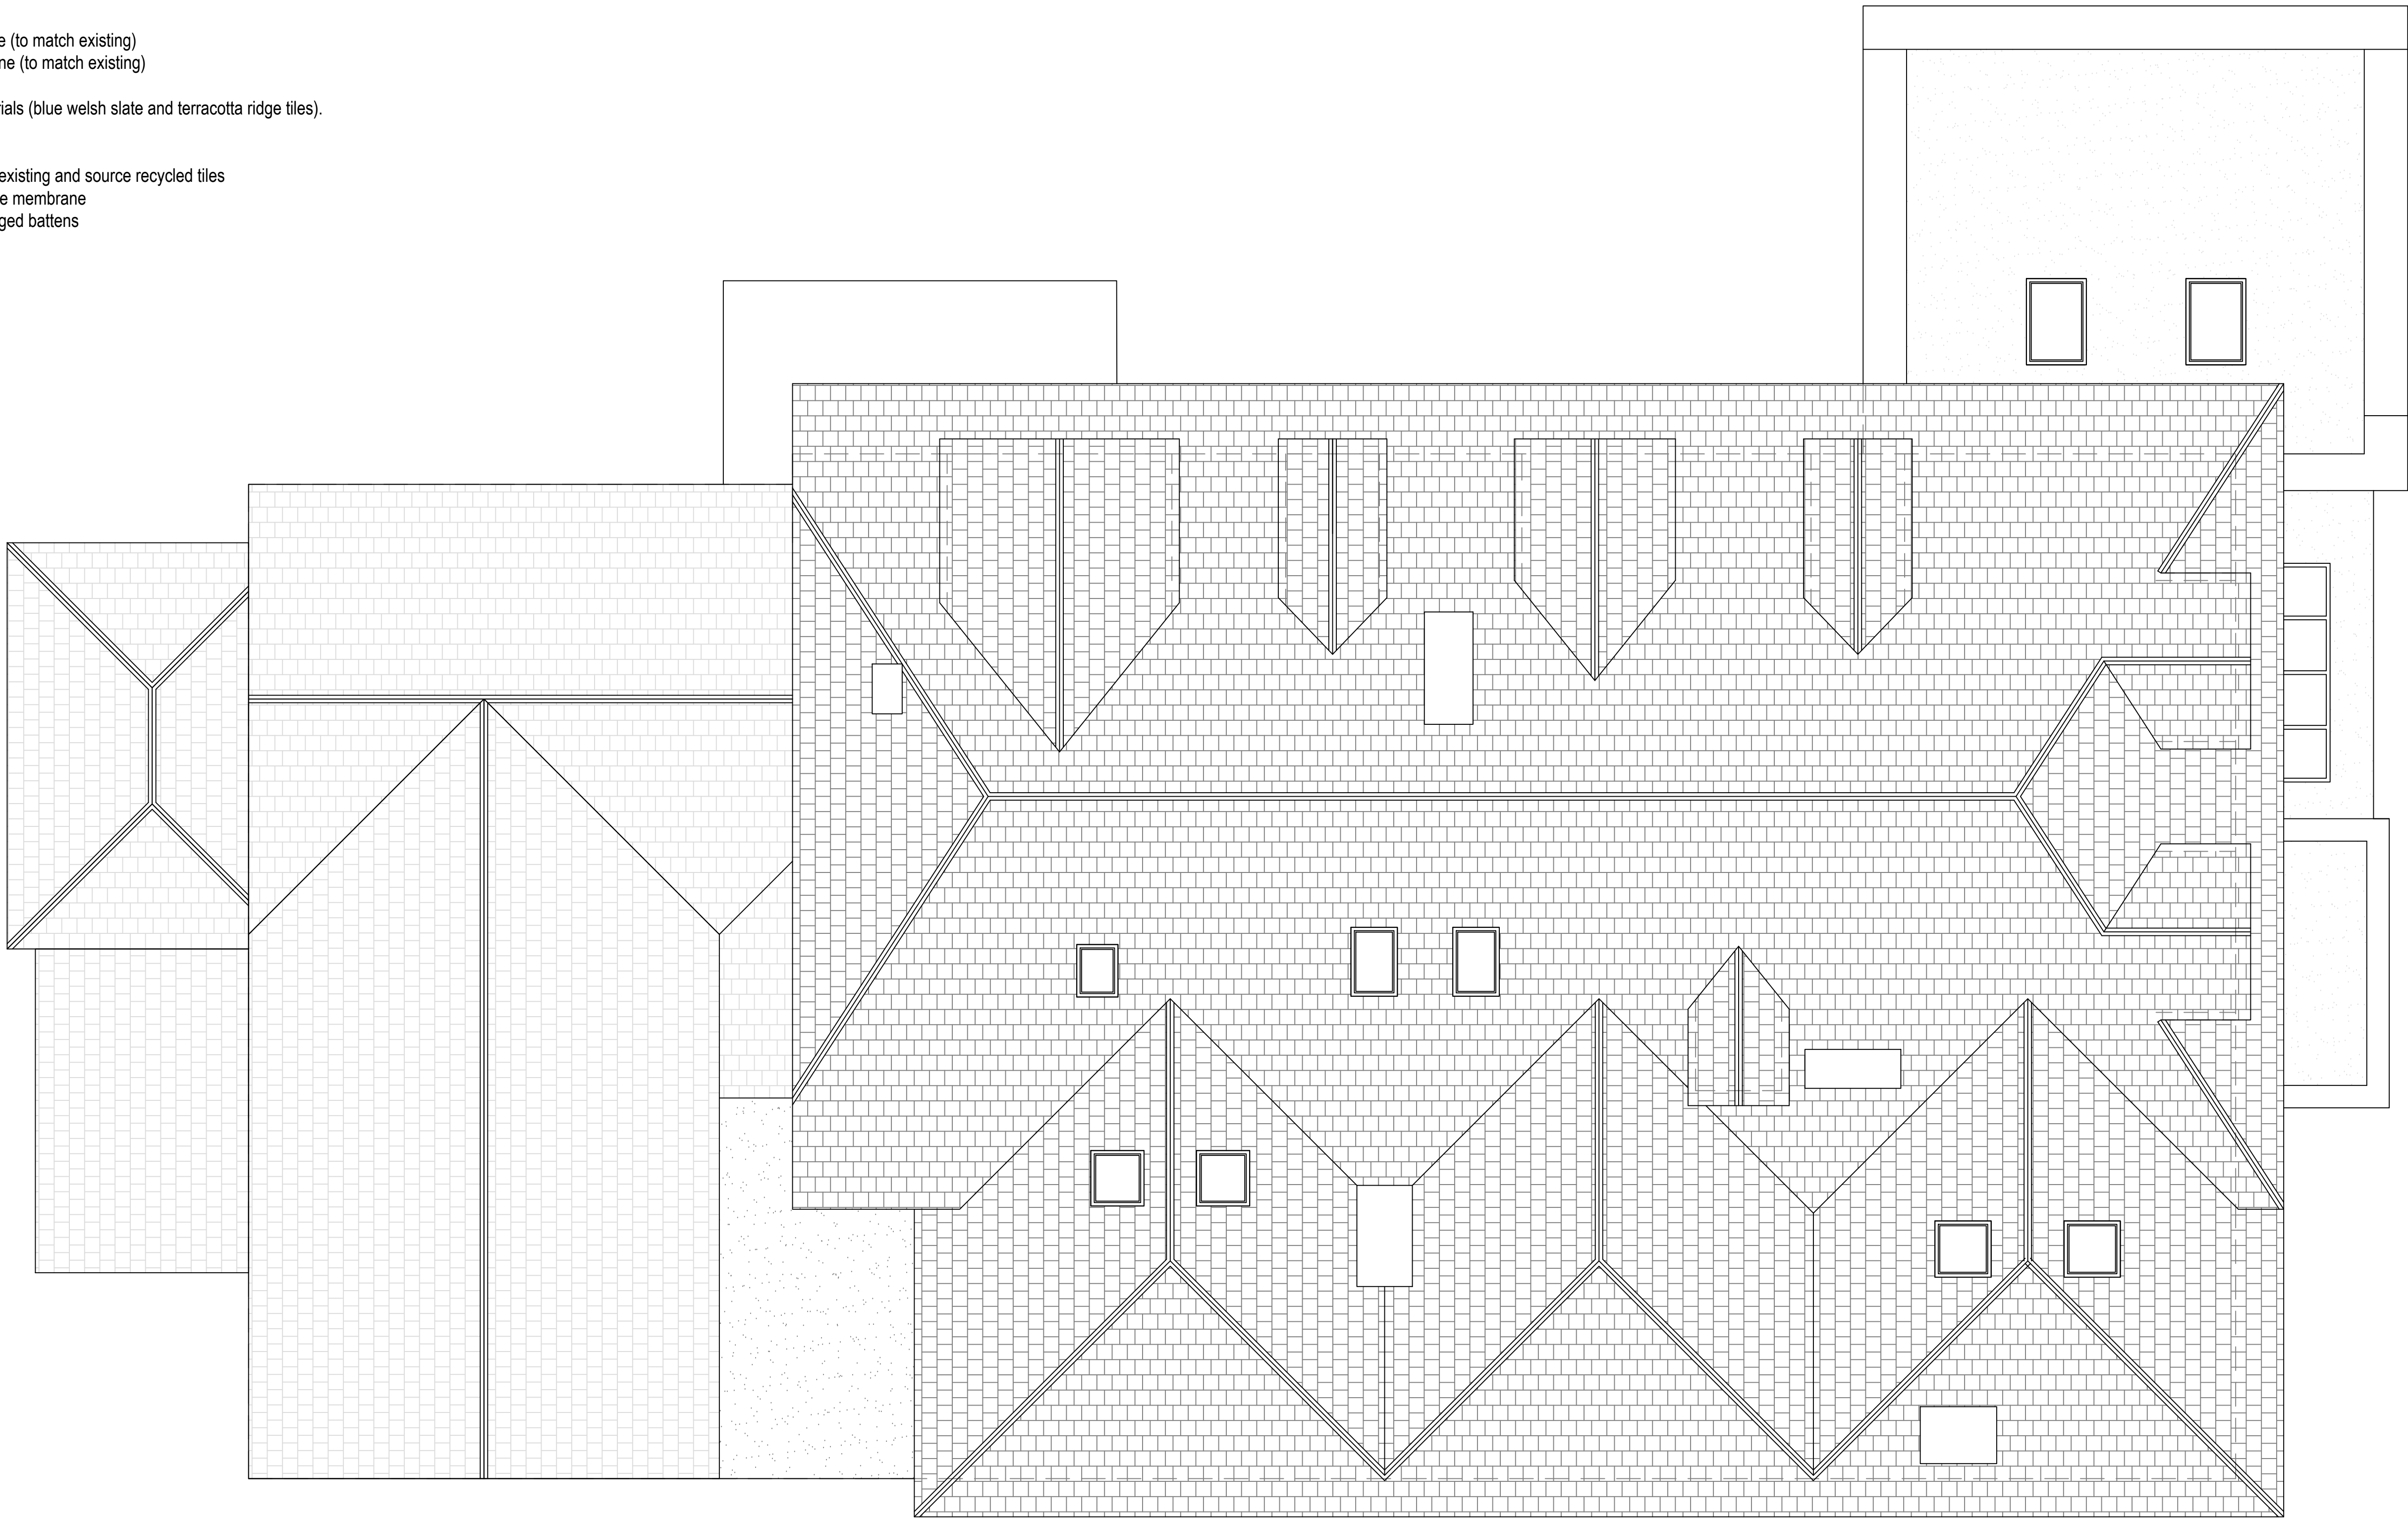

Proposed Roof Plan
Scale 1:50

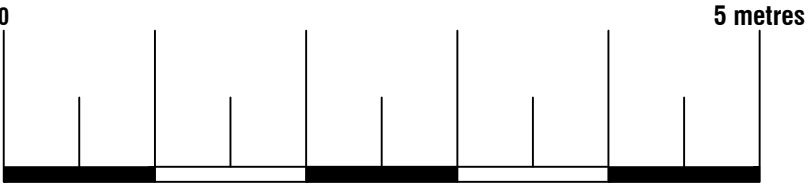

PLANNING APPLICATION
REFERS TO **NUMBER 60** ONLY



74 Cardiff Road, CF15 7QE • Enquiries@ArkiPlan.co.uk

Site	Penny Anderson Associates, Park Lea, 60 Park Road, BUXTON SK17 6SN	Date	31.10.2023
		Sheet	23-1747 D09 REV 1
		Job	Roof Replacement
Title Number	DY172985,DY167762, DY179820,DY184272	Scale	As Shown@A1
		Title	As Shown




Existing Northwest Elevation
Scale 1:50

PLANNING APPLICATION
REFERS TO **NUMBER 60** ONLY



74 Cardiff Road, CF15 7QE • Enquiries@ArkiPlan.co.uk

Site	Penny Anderson Associates, Park Lea, 60 Park Road, BUXTON SK17 6SN	Date	31.10.2023
		Sheet	23-1747 D10 REV 1
		Job	Roof Replacement
		Scale	As Shown@A1
Title Number	DY172985,DY167762, DY179820,DY184272	Title	As Shown

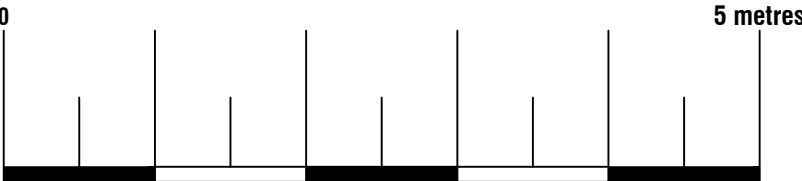

Proposed Materials:
Pitched roof: Slate/Tile (to match existing)
Flat roof: Ply membrane (to match existing)

Re-use existing materials (blue welsh slate and terracotta ridge tiles).


Roof repair work:

- re-use all the existing and source recycled tiles
- add breathable membrane
- replace damaged battens



Proposed Northwest Elevation
Scale 1:50

PLANNING APPLICATION
REFERS TO **NUMBER 60** ONLY

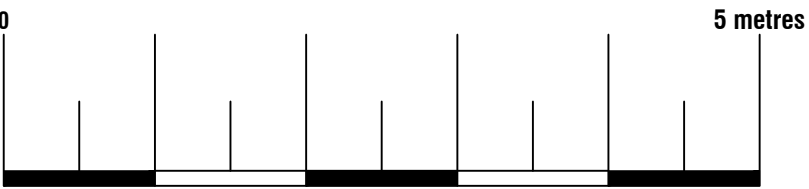



74 Cardiff Road, CF15 7QE • Enquiries@ArkiPlan.co.uk

Site	Penny Anderson Associates, Park Lea, 60 Park Road, BUXTON SK17 6SN	Date	31.10.2023
		Sheet	23-1747 D11 REV 1
		Job	Roof Replacement
		Scale	As Shown@A1
Title Number	DY172985,DY167762, DY179820,DY184272	Title	As Shown




Existing Southwest Elevation
Scale 1:50

PLANNING APPLICATION
REFERS TO **NUMBER 60** ONLY



74 Cardiff Road, CF15 7QE • Enquiries@ArkiPlan.co.uk

Site	Penny Anderson Associates, Park Lea, 60 Park Road, BUXTON SK17 6SN	Date	31.10.2023
		Sheet	23-1747 D12 REV 1
		Job	Roof Replacement
		Scale	As Shown@A1
Title Number	DY172985,DY167762, DY179820,DY184272	Title	As Shown

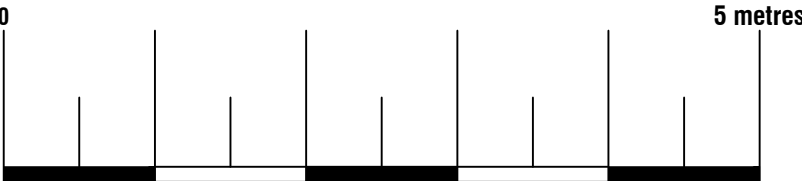

Proposed Materials:
Pitched roof: Slate/Tile (to match existing)
Flat roof: Ply membrane (to match existing)

Re-use existing materials (blue welsh slate and terracotta ridge tiles).


Roof repair work:

- re-use all the existing and source recycled tiles
- add breathable membrane
- replace damaged battens



Proposed Southwest Elevation
Scale 1:50


PLANNING APPLICATION
REFERS TO **NUMBER 60** ONLY

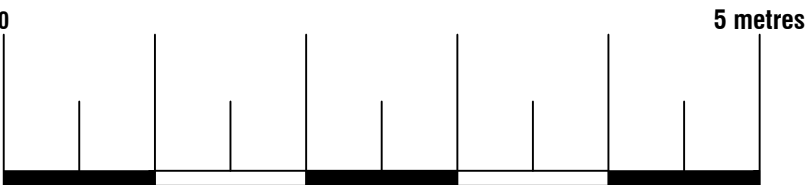




74 Cardiff Road, CF15 7QE • Enquiries@ArkiPlan.co.uk

Site	Penny Anderson Associates, Park Lea, 60 Park Road, BUXTON SK17 6SN	Date	31.10.2023
		Sheet	23-1747 D14 REV 1
		Job	Roof Replacement
		Scale	As Shown@A1
Title Number	DY172985,DY167762, DY179820,DY184272	Title	As Shown

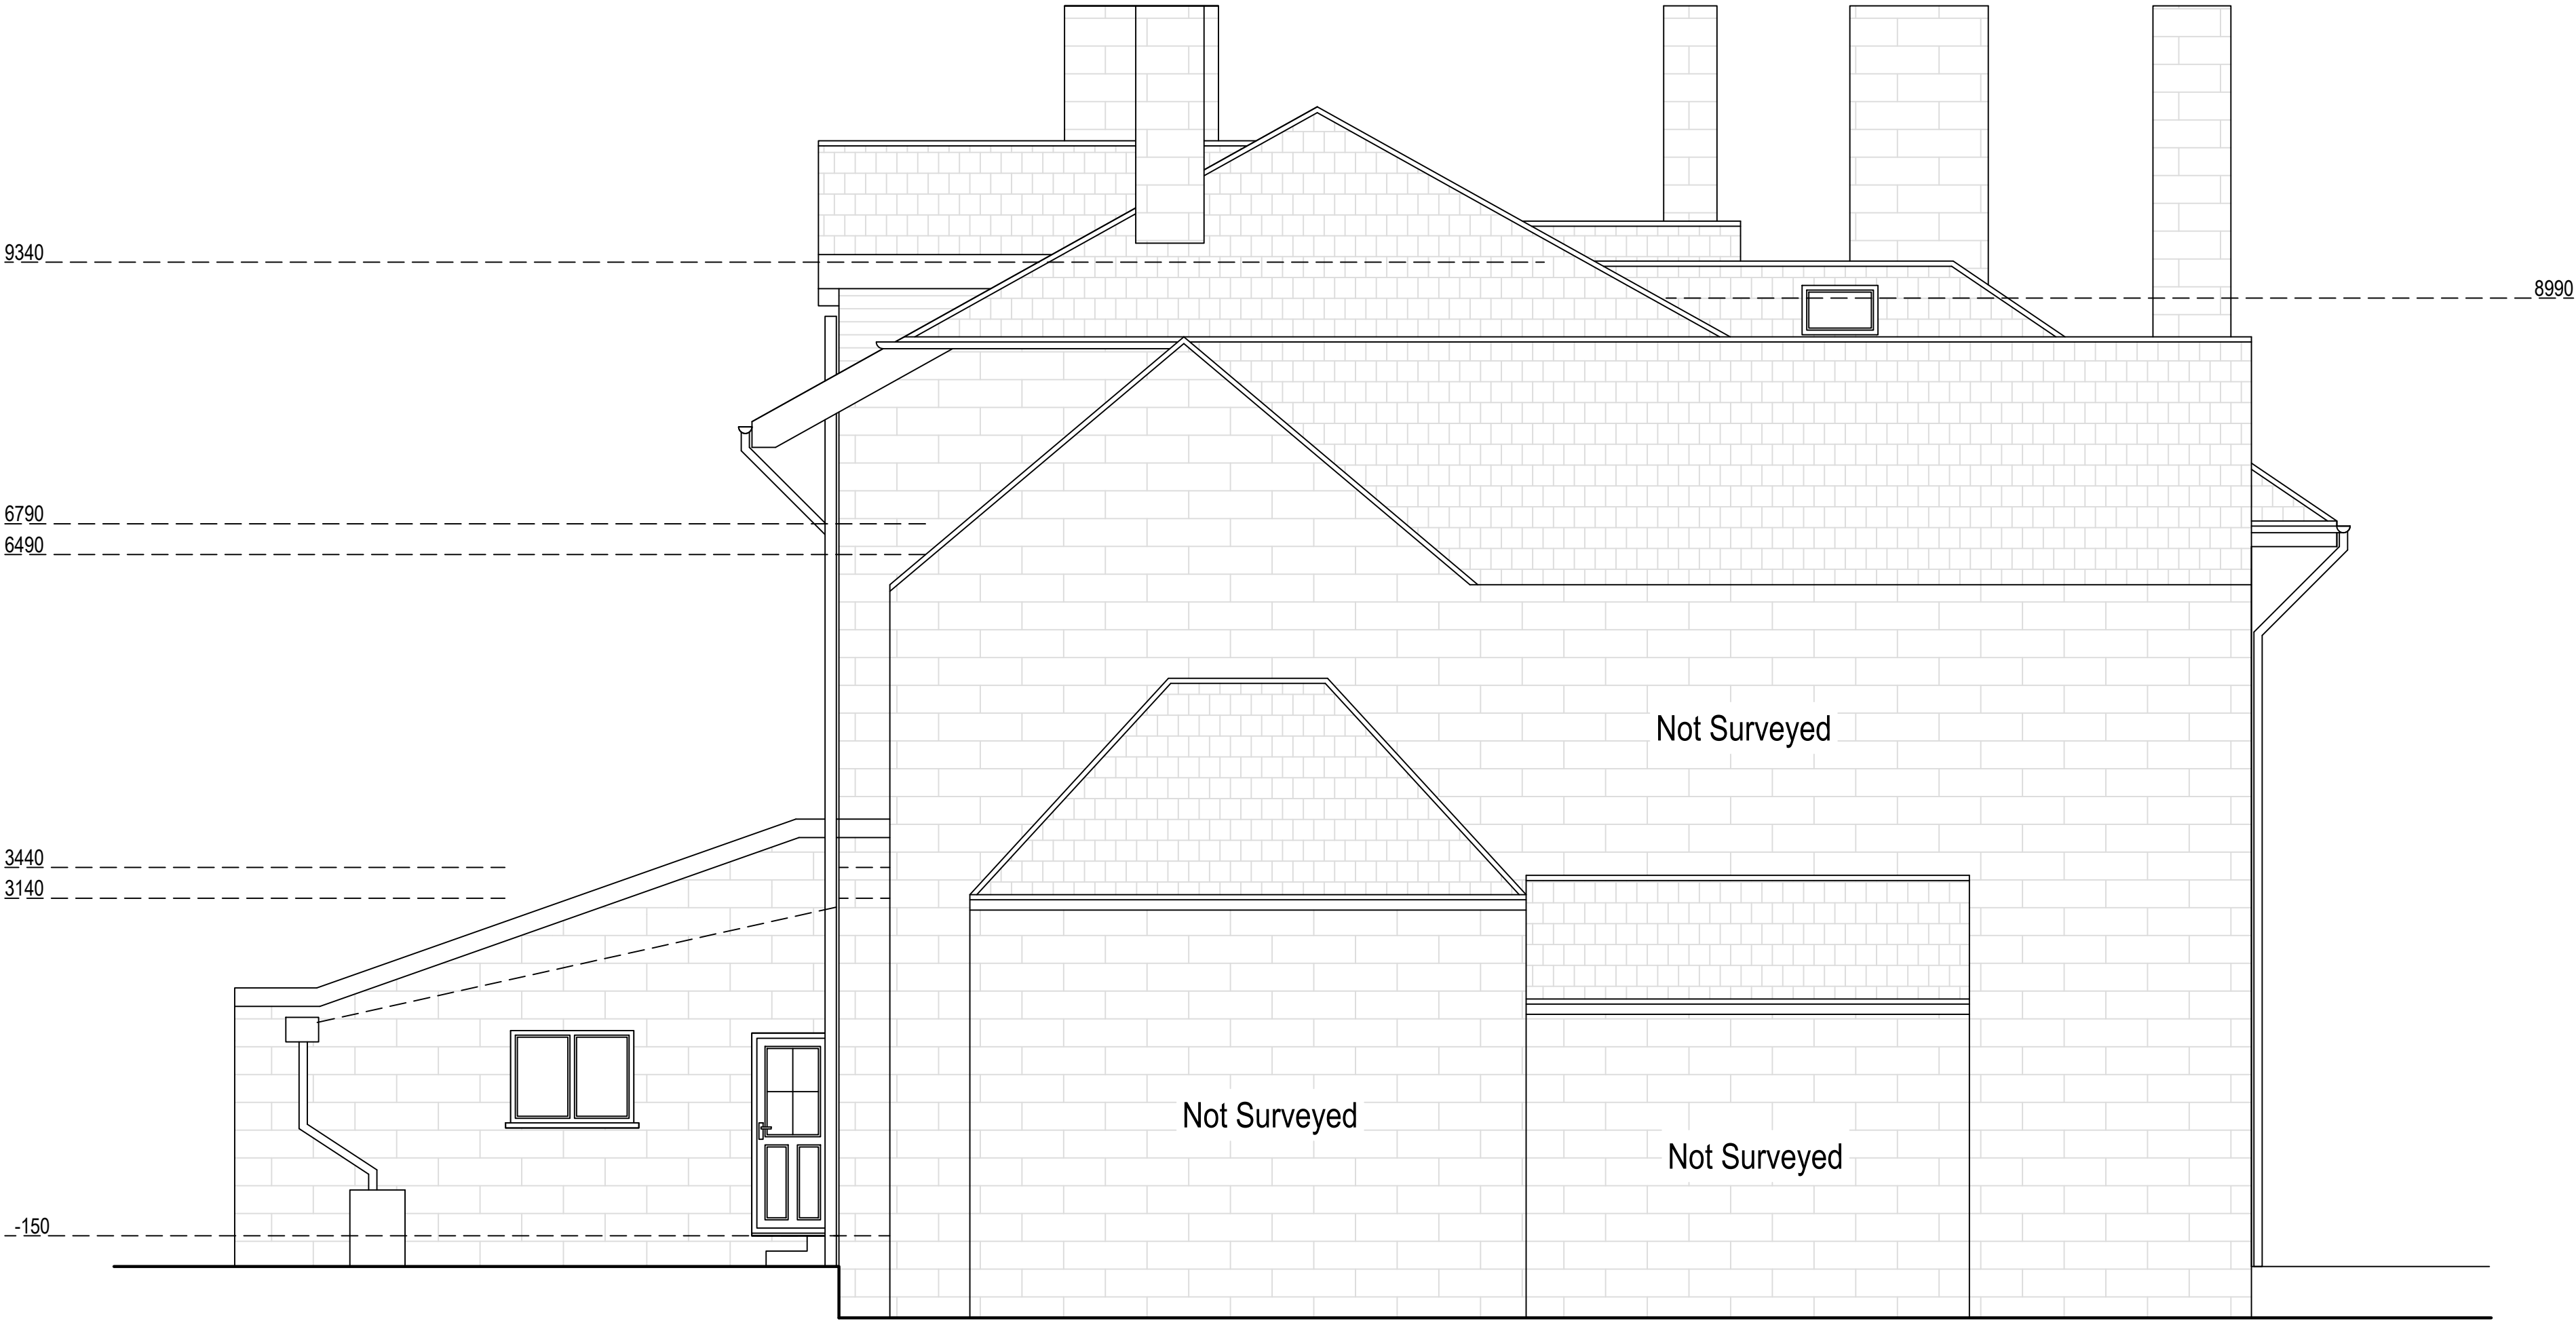

Existing Southeast Elevation
Scale 1:50

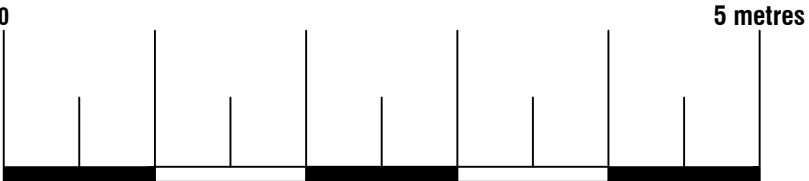

PLANNING APPLICATION
REFERS TO **NUMBER 60** ONLY



74 Cardiff Road, CF15 7QE • Enquiries@ArkiPlan.co.uk


Site	Penny Anderson Associates, Park Lea, 60 Park Road, BUXTON SK17 6SN	Date	31.10.2023
		Sheet	23-1747 D15 REV 1
		Job	Roof Replacement
		Scale	As Shown@A1
Title Number	DY172985,DY167762, DY179820,DY184272	Title	As Shown

Proposed Materials:
Pitched roof: Slate/Tile (to match existing)
Flat roof: Ply membrane (to match existing)

Re-use existing materials (blue welsh slate and terracotta ridge tiles).

Roof repair work:

- re-use all the existing and source recycled tiles
- add breathable membrane
- replace damaged battens

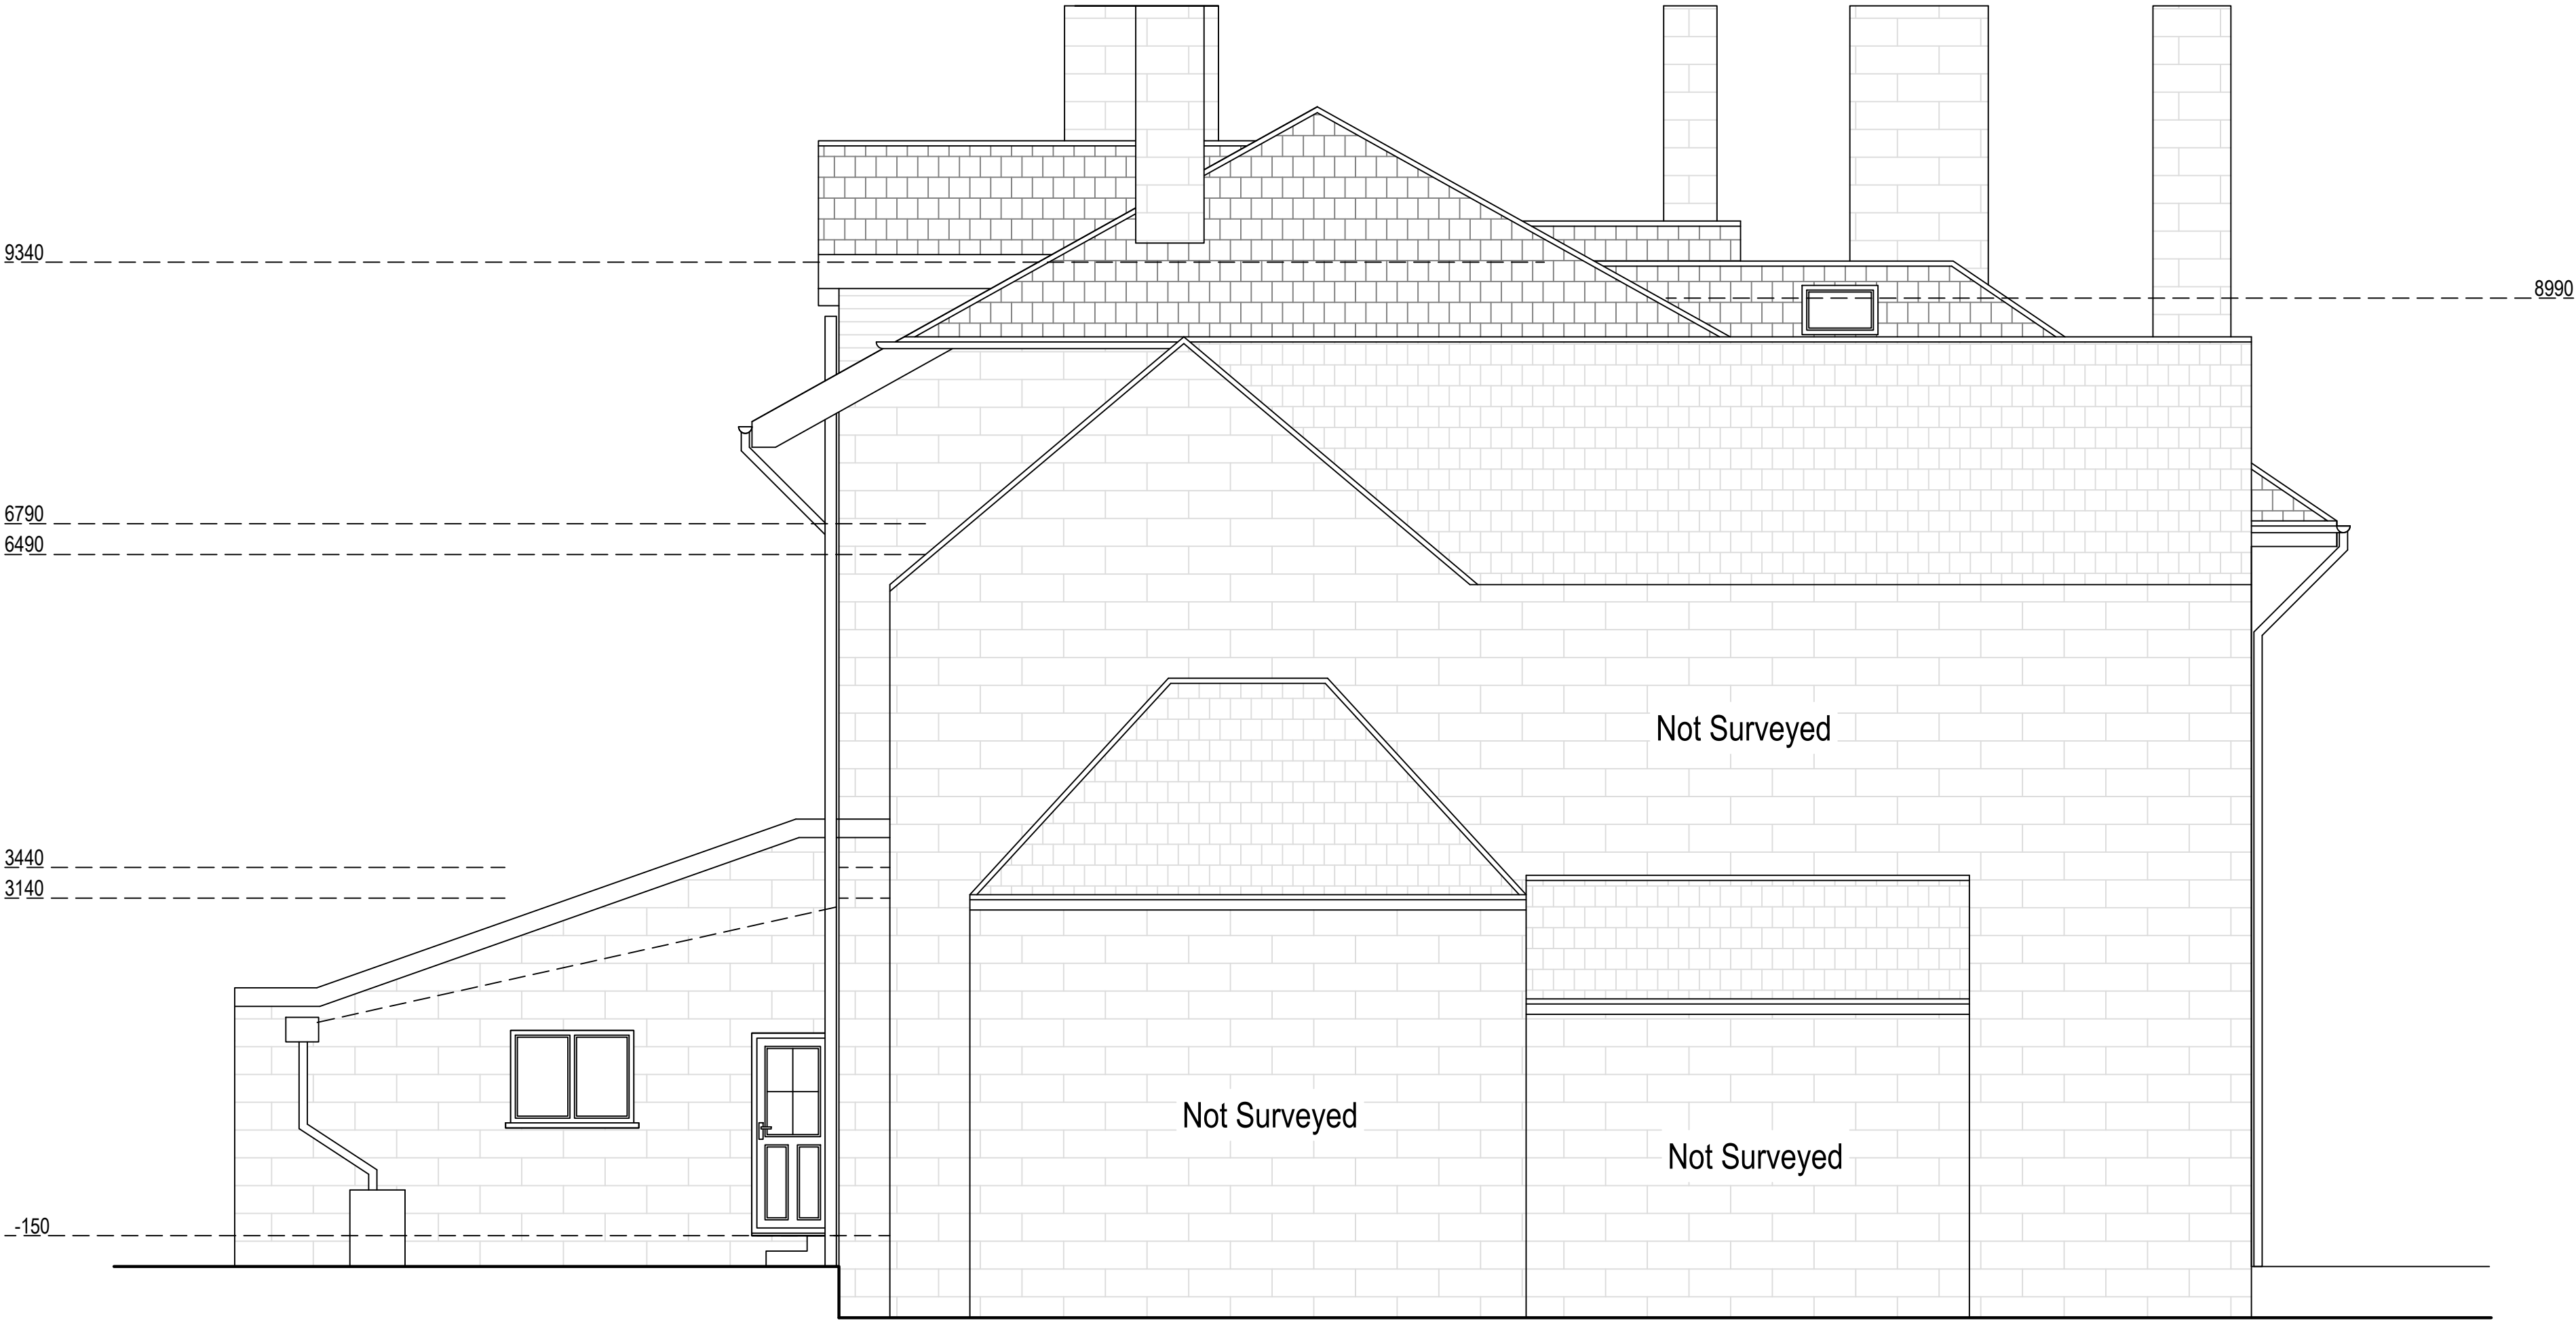


Proposed Southeast Elevation
Scale 1:50

PLANNING APPLICATION
REFERS TO **NUMBER 60** ONLY



74 Cardiff Road, CF15 7QE • Enquiries@ArkiPlan.co.uk

Site	Penny Anderson Associates, Park Lea, 60 Park Road, BUXTON SK17 6SN	Date	31.10.2023
		Sheet	23-1747 D16 REV 1
		Job	Roof Replacement
		Scale	As Shown@A1
Title Number	DY172985,DY167762, DY179820,DY184272	Title	As Shown

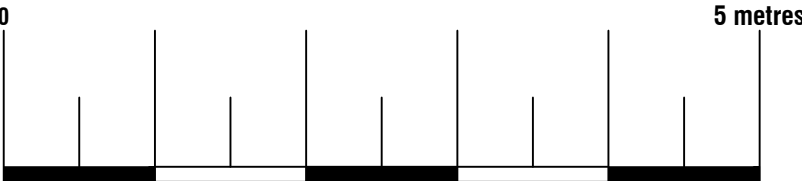




Existing Northeast Elevation
Scale 1:50

PLANNING APPLICATION
REFERS TO **NUMBER 60** ONLY



74 Cardiff Road, CF15 7QE • Enquiries@ArkiPlan.co.uk

Site	Penny Anderson Associates, Park Lea, 60 Park Road, BUXTON SK17 6SN	Date	31.10.2023
		Sheet	23-1747 D17 REV 1
		Job	Roof Replacement
		Scale	As Shown@A1
Title Number	DY172985,DY167762, DY179820,DY184272	Title	As Shown

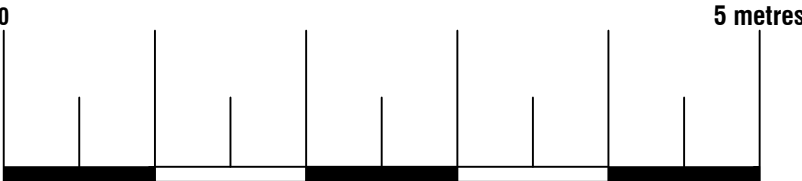

Proposed Materials:
Pitched roof: Slate/Tile (to match existing)
Flat roof: Ply membrane (to match existing)

Re-use existing materials (blue welsh slate and terracotta ridge tiles).

Roof repair work:

- re-use all the existing and source recycled tiles
- add breathable membrane
- replace damaged battens



Proposed Northeast Elevation
Scale 1:50

PLANNING APPLICATION
REFERS TO **NUMBER 60** ONLY



74 Cardiff Road, CF15 7QE • Enquiries@ArkiPlan.co.uk

Site	Penny Anderson Associates, Park Lea, 60 Park Road, BUXTON SK17 6SN	Date	31.10.2023
		Sheet	23-1747 D18 REV 1
		Job	Roof Replacement
		Scale	As Shown@A1
Title Number	DY172985,DY167762, DY179820,DY184272	Title	As Shown

