


Symbol Key:

— — — — —

Boundary line

- - - - -

Details above

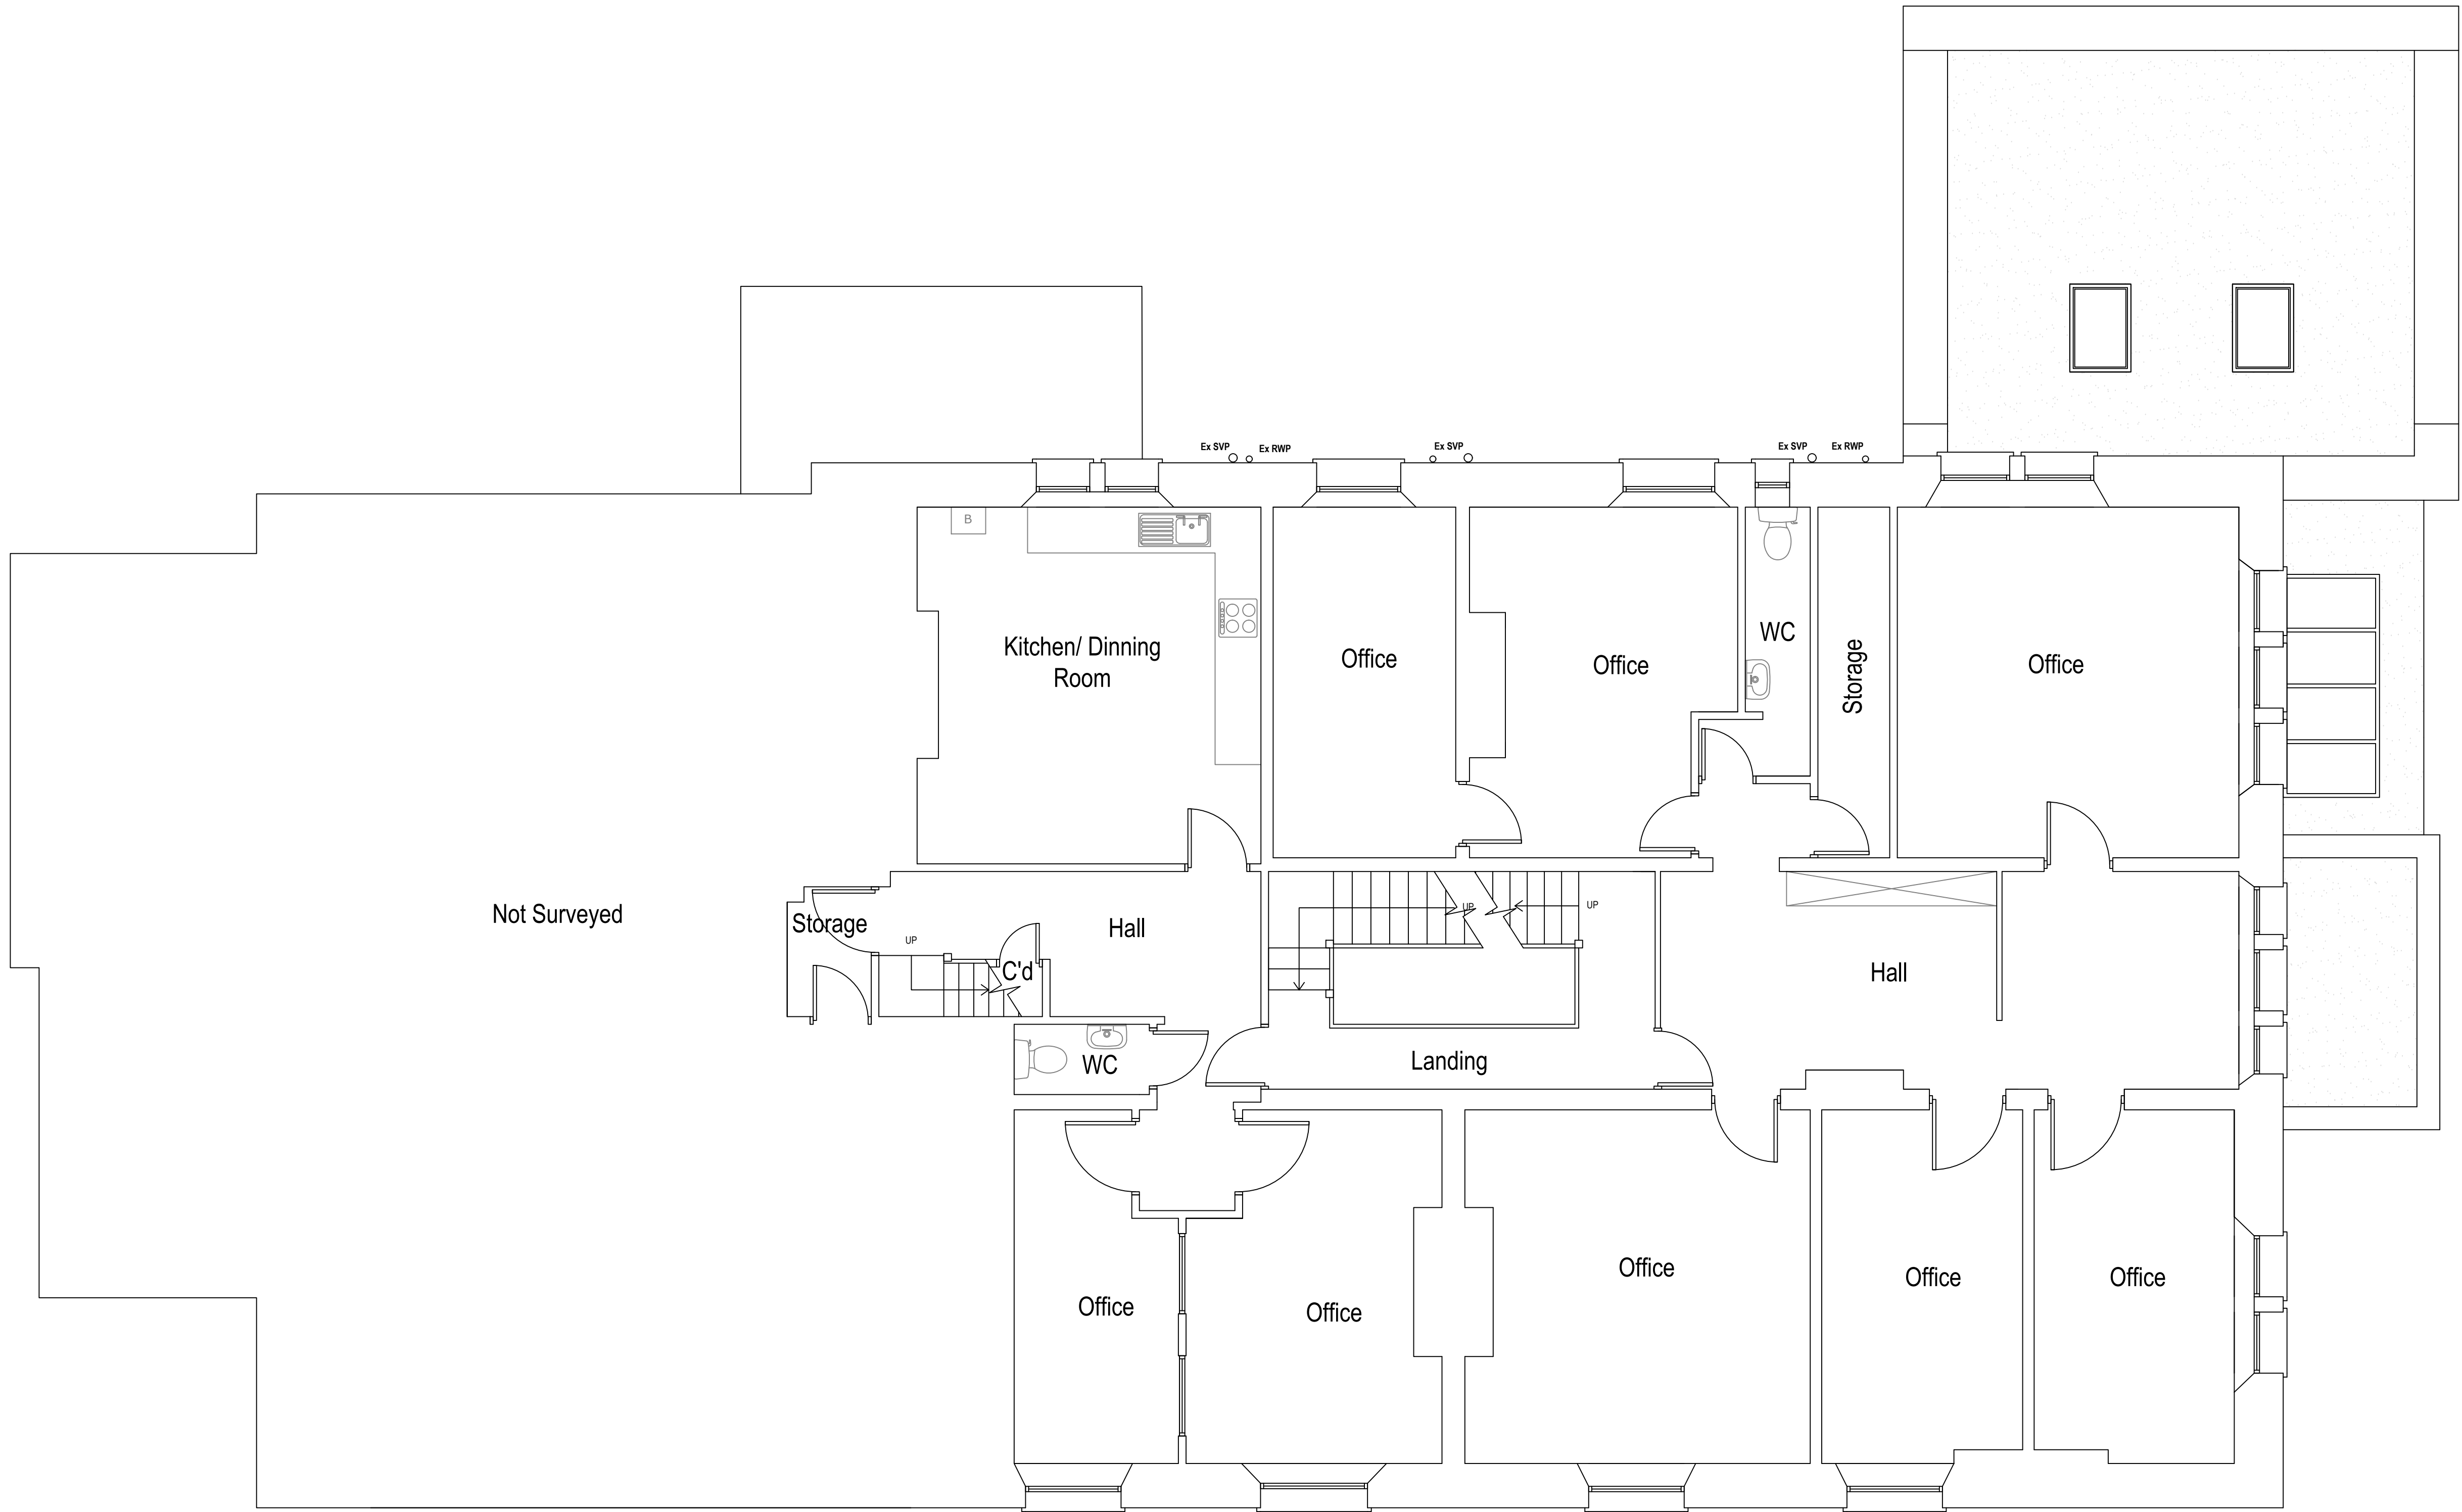

Proposed First Floor Plan
Scale 1:50
Area ca. 211.33 m²

PLANNING APPLICATION
REFERS TO **NUMBER 60** ONLY



74 Cardiff Road, CF15 7QE • Enquiries@ArkiPlan.co.uk

Site	Penny Anderson Associates, Park Lea, 60 Park Road, BUXTON SK17 6SN	Date	31.10.2023
		Sheet	23-1747 D05 REV 1
		Job	Roof Replacement
		Scale	As Shown@A1
Title Number	DY172985,DY167762, DY179820,DY184272	Title	As Shown