


Party wall within roof space linked to No's 1 & 3 - brick up holes in the party wall and seal all gaps with intumescent products, see specification.

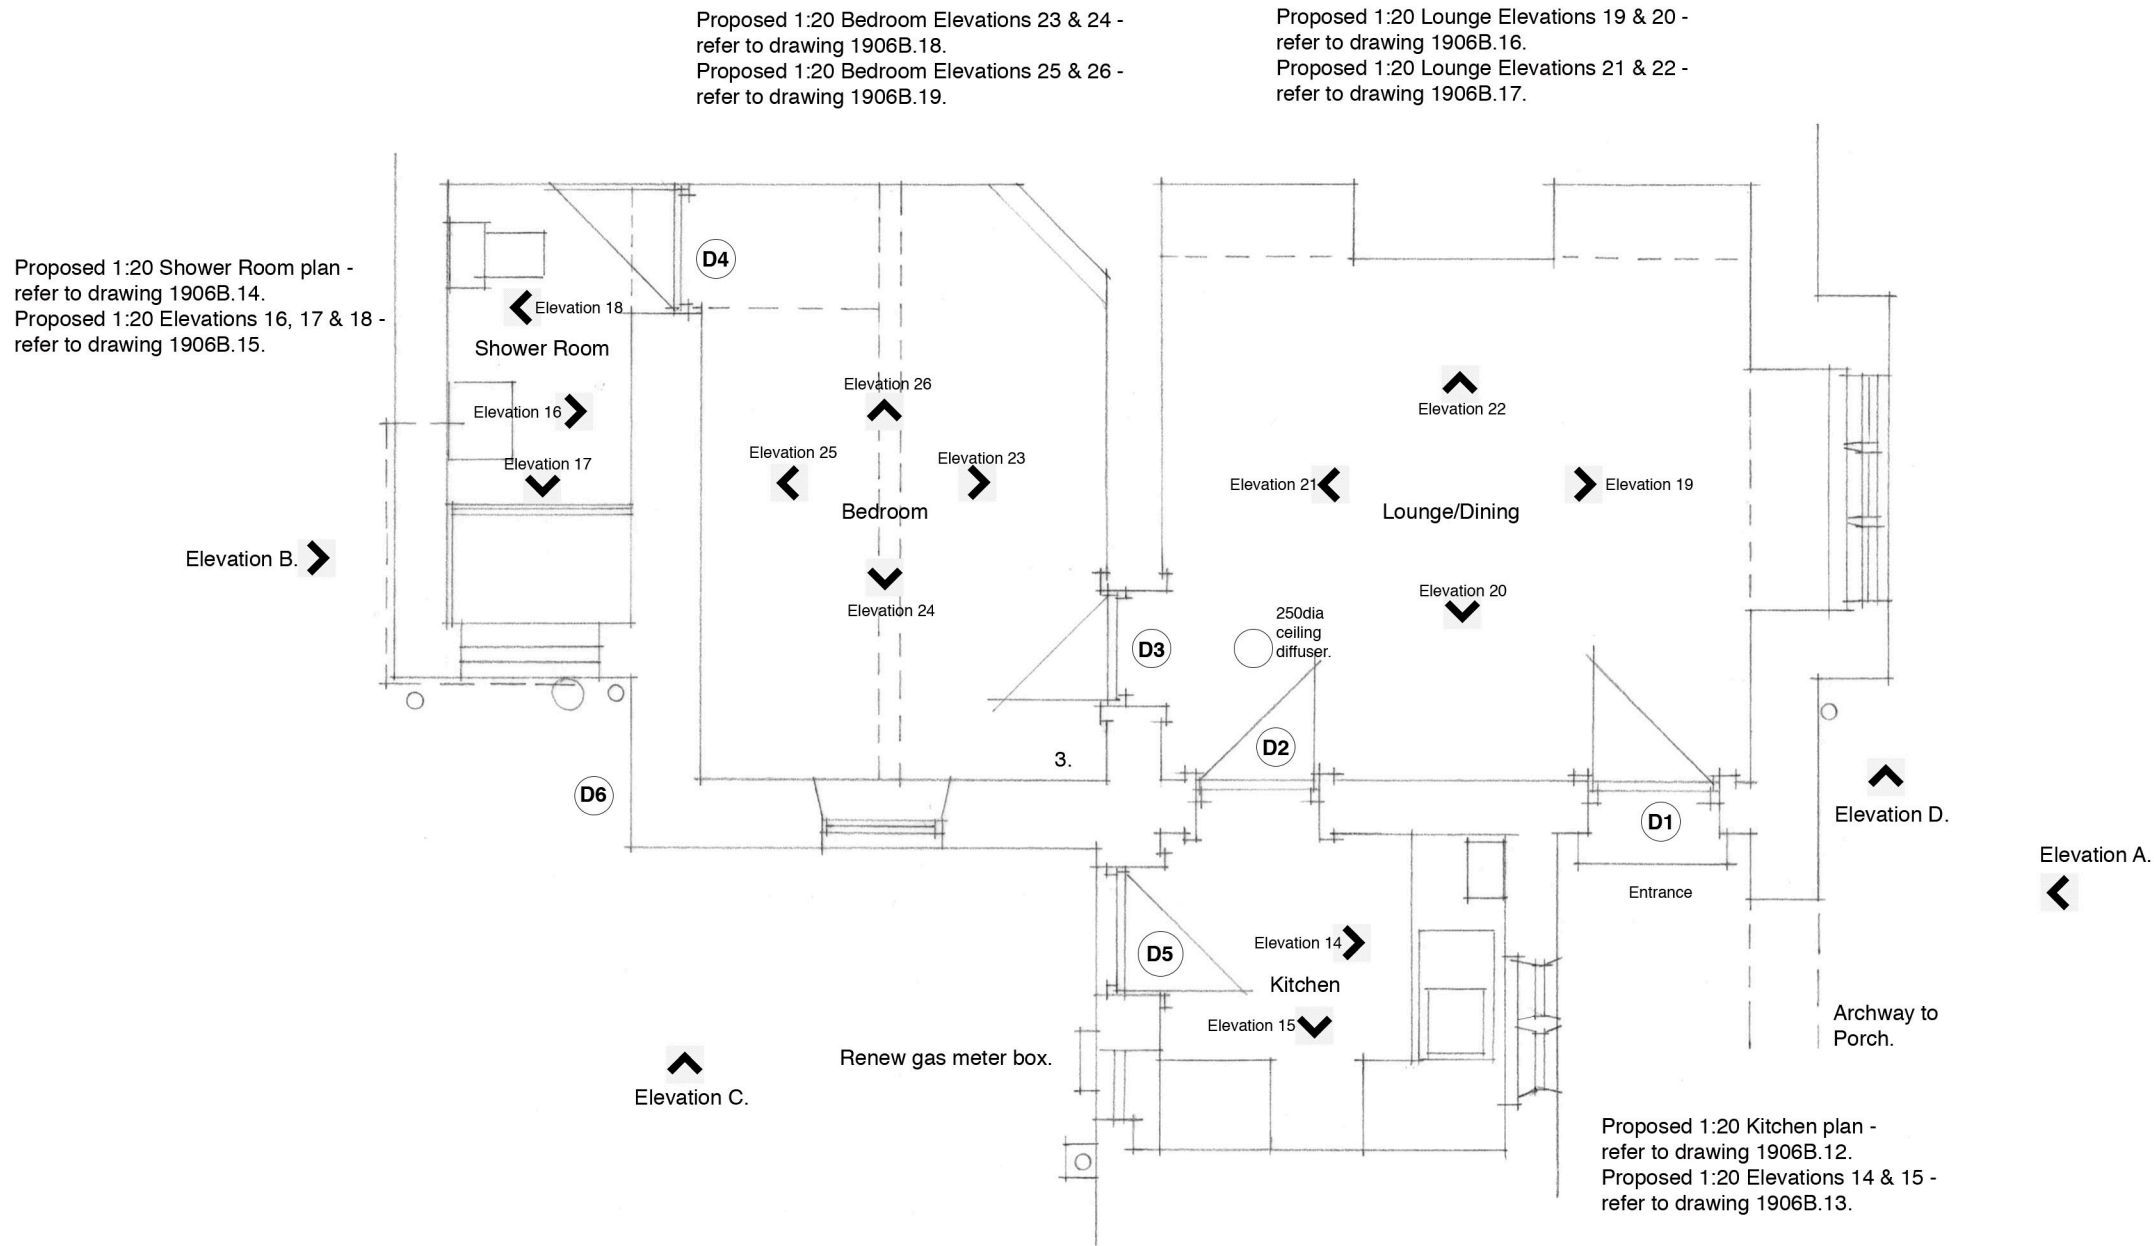

- Notes:
- 1. This drawing is to be read in conjunction with existing layout drawing no's 1906B.02 - 10, and proposed layout drawing no's 1906B.12 - 21.
 - 2. This drawing is to be read in conjunction with existing external elevations A, B, C & D drawing no 1906B.10, and proposed external elevations A, B, C & D drawing no 1906B.21.
 - 3. Existing boiler located in Bedroom - approval recieved to site new boiler, flue etc in the Kitchen: Listed Building Consent date 22/12/2020 Application no HPK/2020/0439.
 - 4. Supply and fix new Rockwool roof insulation above the Kitchen and Lounge ceilings.
 - 5. Visible heating and water supply pipework to be boxed in/concealed where practical.
 - 6. Install Nuaire positive ventilation fan to assist with condensation issues. Fan unit located within the roof space with required electrical supply. Ceiling diffuser located in lounge ceiling, position to be confirmed, diffuser size approx 250mm.

Rev A - Plaster notes updated to reflect Planning discussions & lounge ceiling diffuser added. Nov23.

Purpose of issue - Listed Building Consent Issue.

All dimensions to be confirmed on site prior to construction.

Project	Dwg No.
No 2. Ingham's Almshouses, St James' Square, New Mills.	1906B.11A
Drawing Title	Scale
Key Floor Plan - Proposed.	1:50@A3
R. S. Harrington Architect Ltd	Date
m. 07375 399826	June 23.
e. rob@rsharrington.co.uk	