




Proposed Totem Visual with Starbucks Pylon

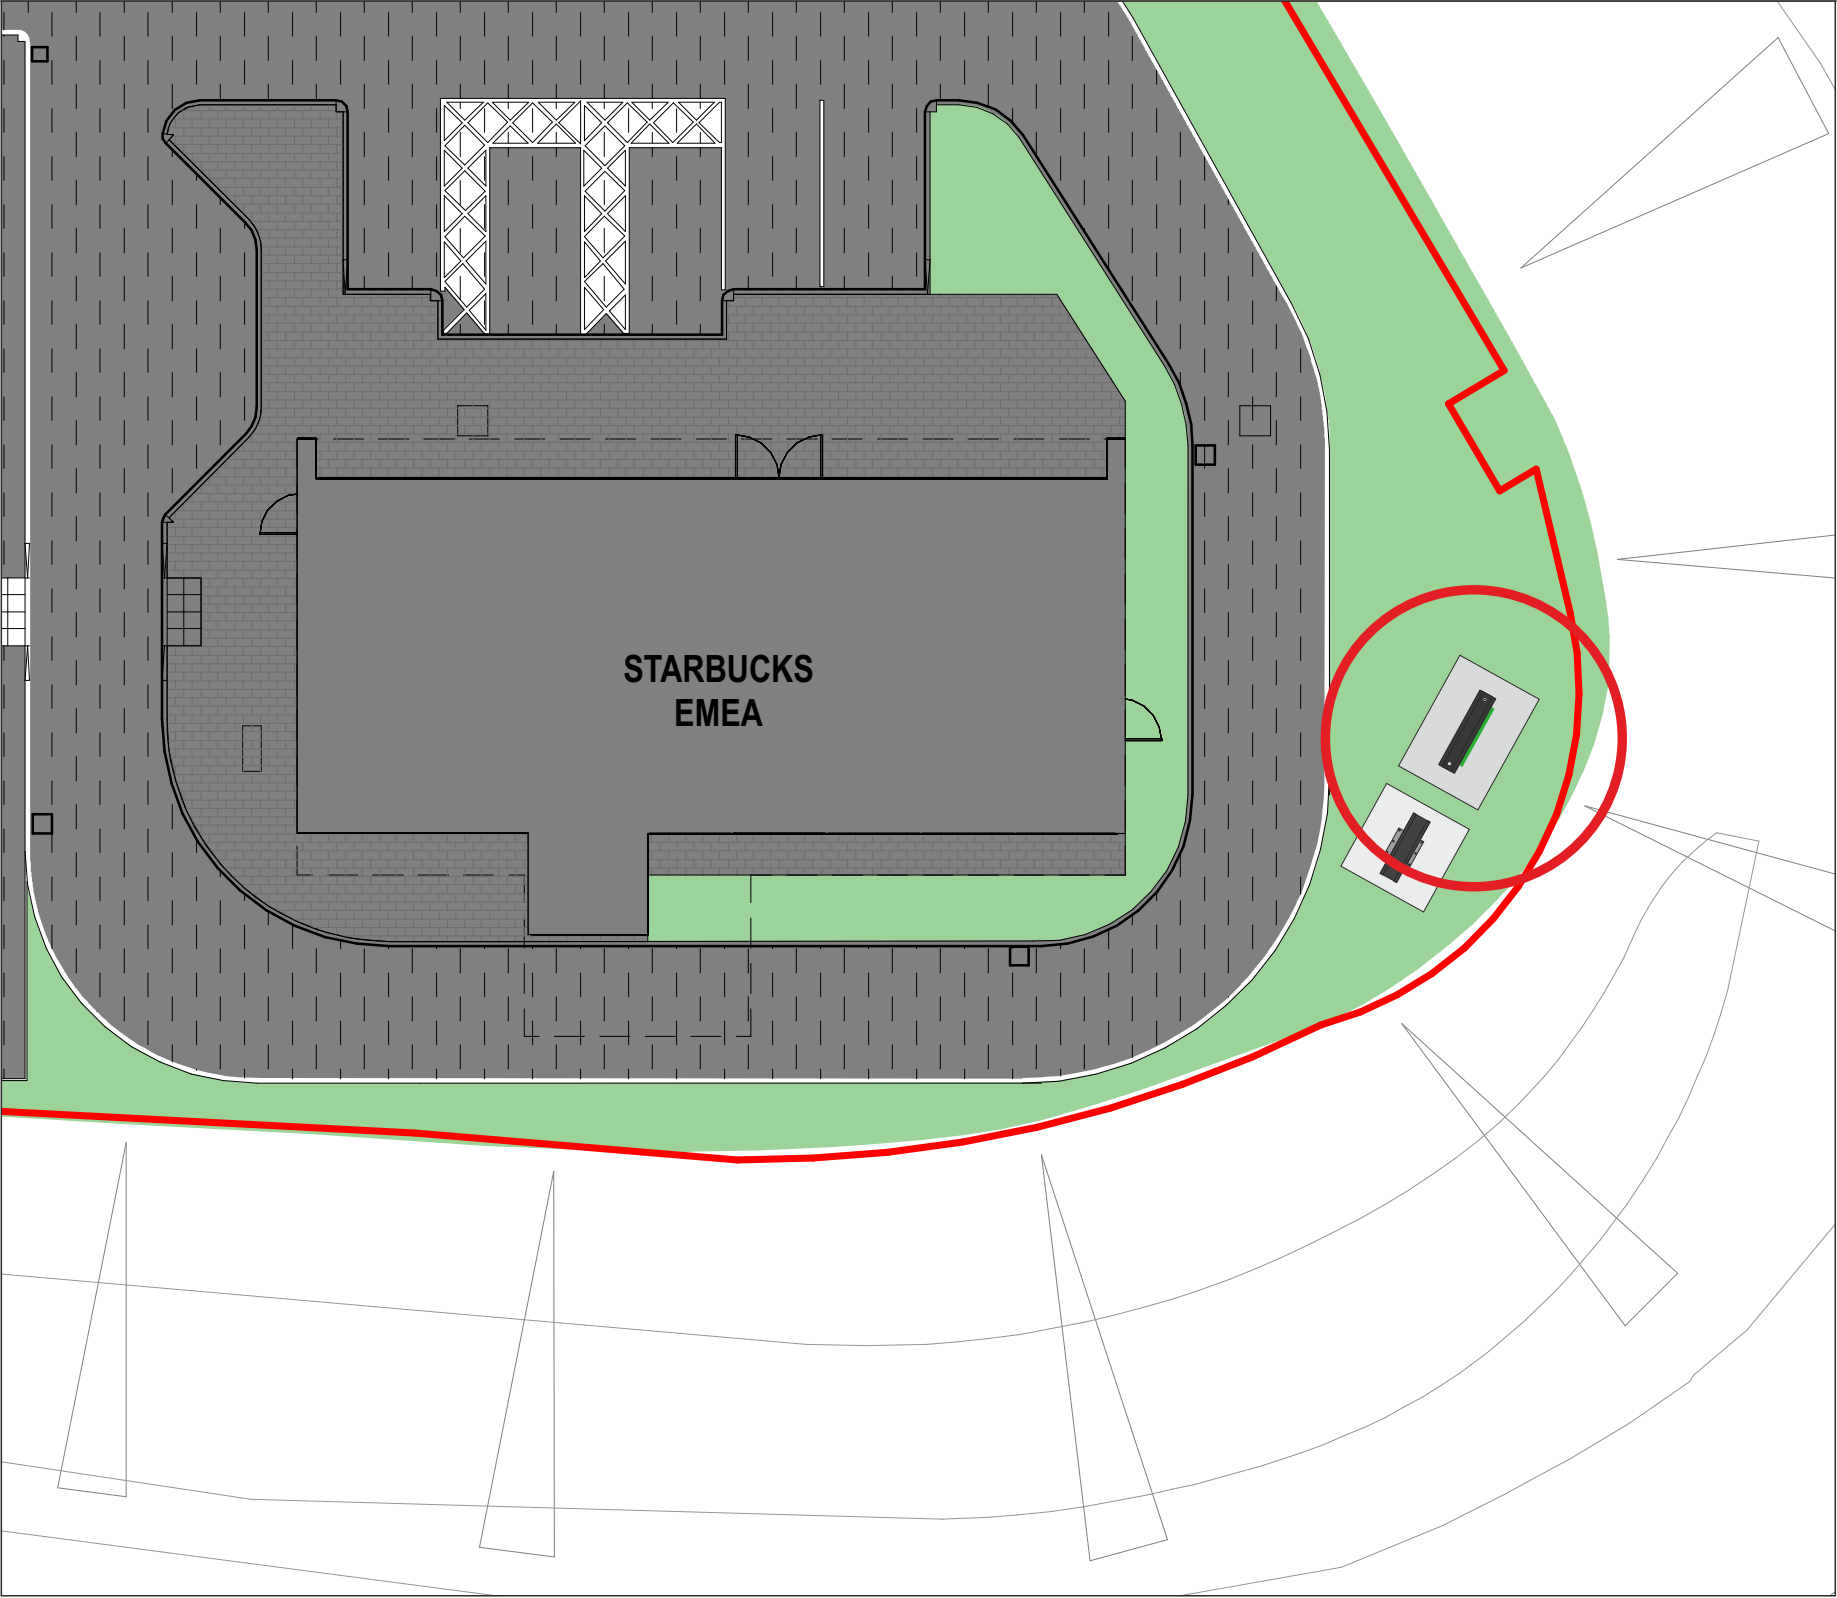

Steel Grade & Condition used S355JR or 235
Weld size 6mm fillet
Execution Class EXC 2

CUSTOMER/SITE				PROJECT/PRODUCT			
EG / FICKLE MERMAID				PROPOSED SIGNAGE			
JOB N°	C-GS10216-01	SCALE	AS SHOWN	PAGE SIZE	A3	PAGE N°	12/ 19
REV	A	DATE	02/10/2023	DRAWN BY	CJ	all dimensions are in mm unless otherwise stated	
E	BRANDS ADDED	24/10/2023	CJ	FIRST ISSUE	05/10/2023		
F	Totem Changed	31/10/2023	AAT	CLIENT AMENDS	09/10/2023		
G	SCALE INFO ADDED / CORRECTED	20/11/2023	CJ	PFS CANOPY ADDED	13/10/2023		
				PAGES ADDED	24/10/2023		
				SITE PLAN ADDED			