



Canopy Section Detail

All trays to be slip joined


Section Through A-A - 1:5

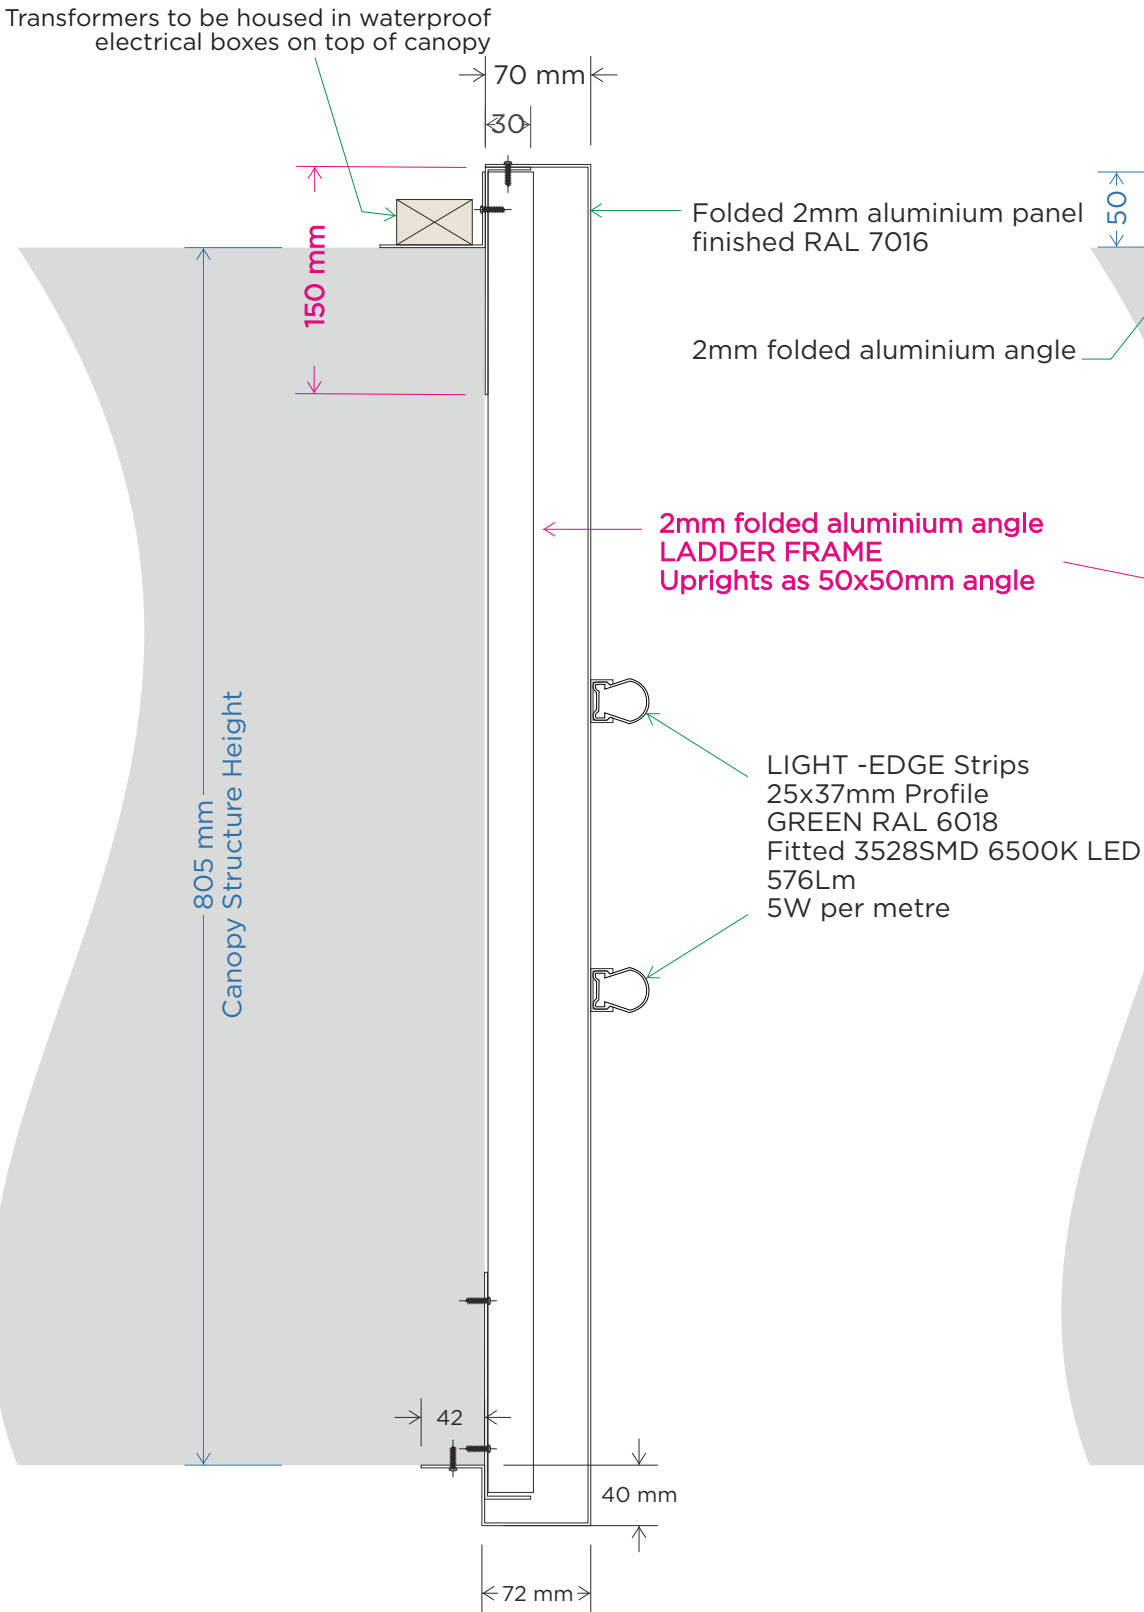

Section Through B-B - 1:5

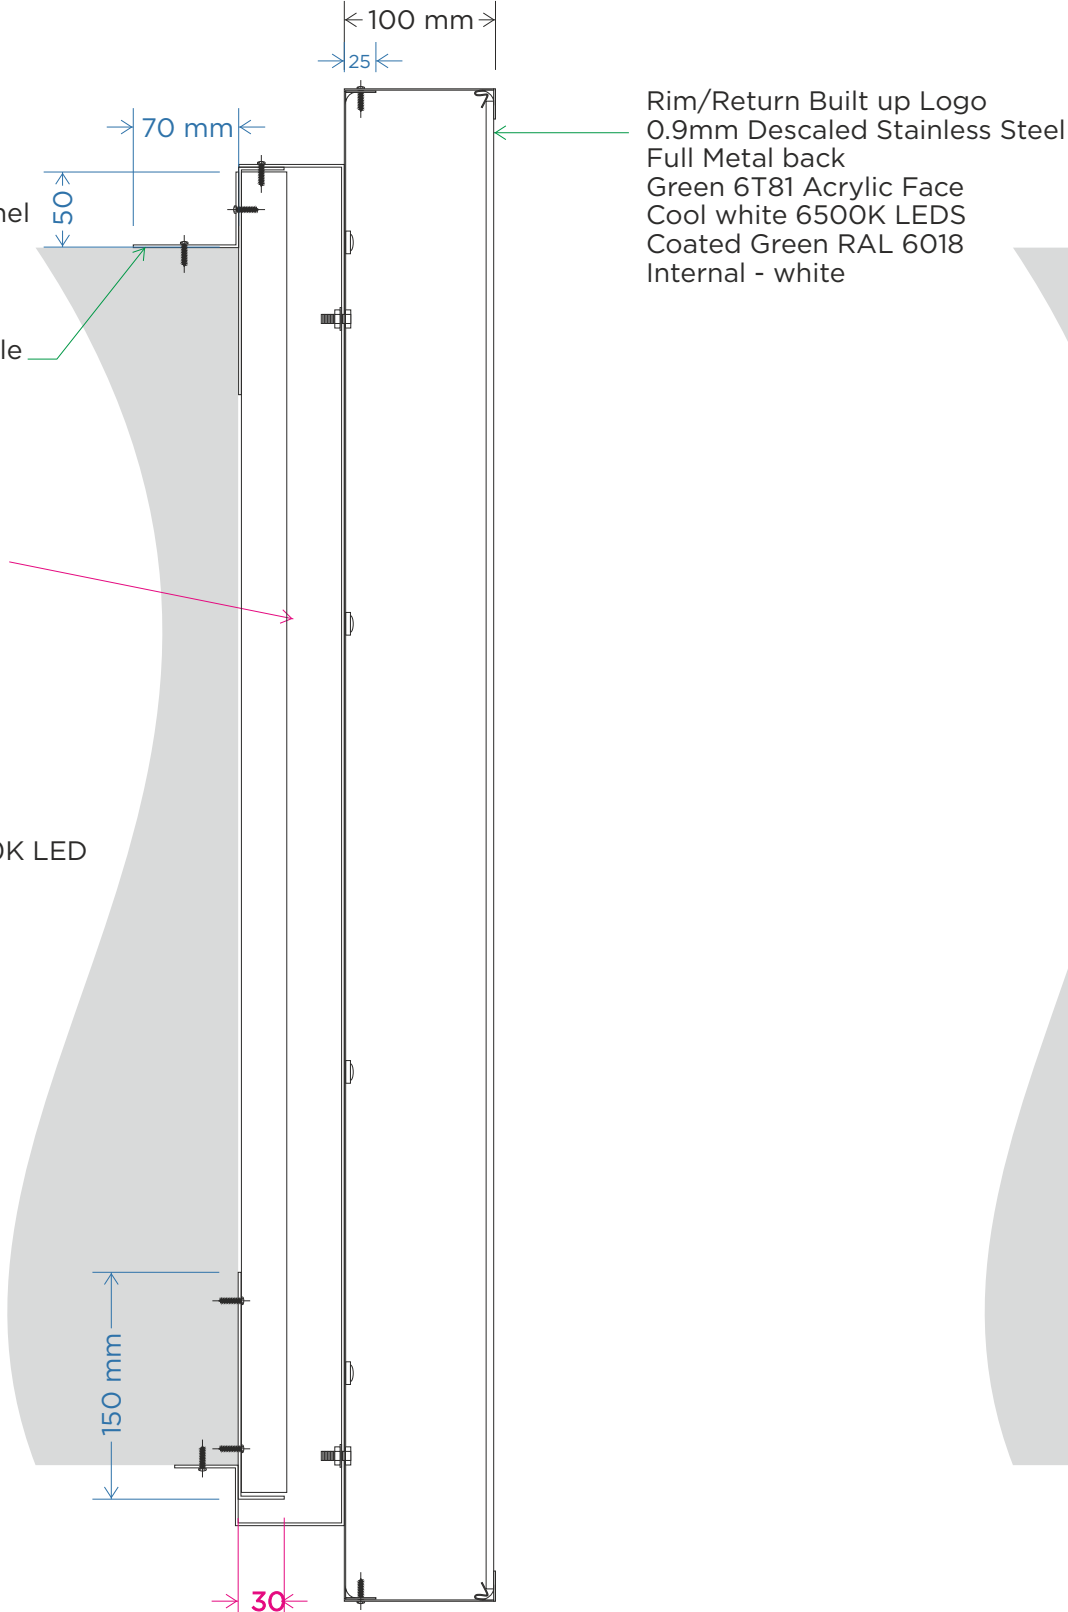

Section Through C-C - 1:5

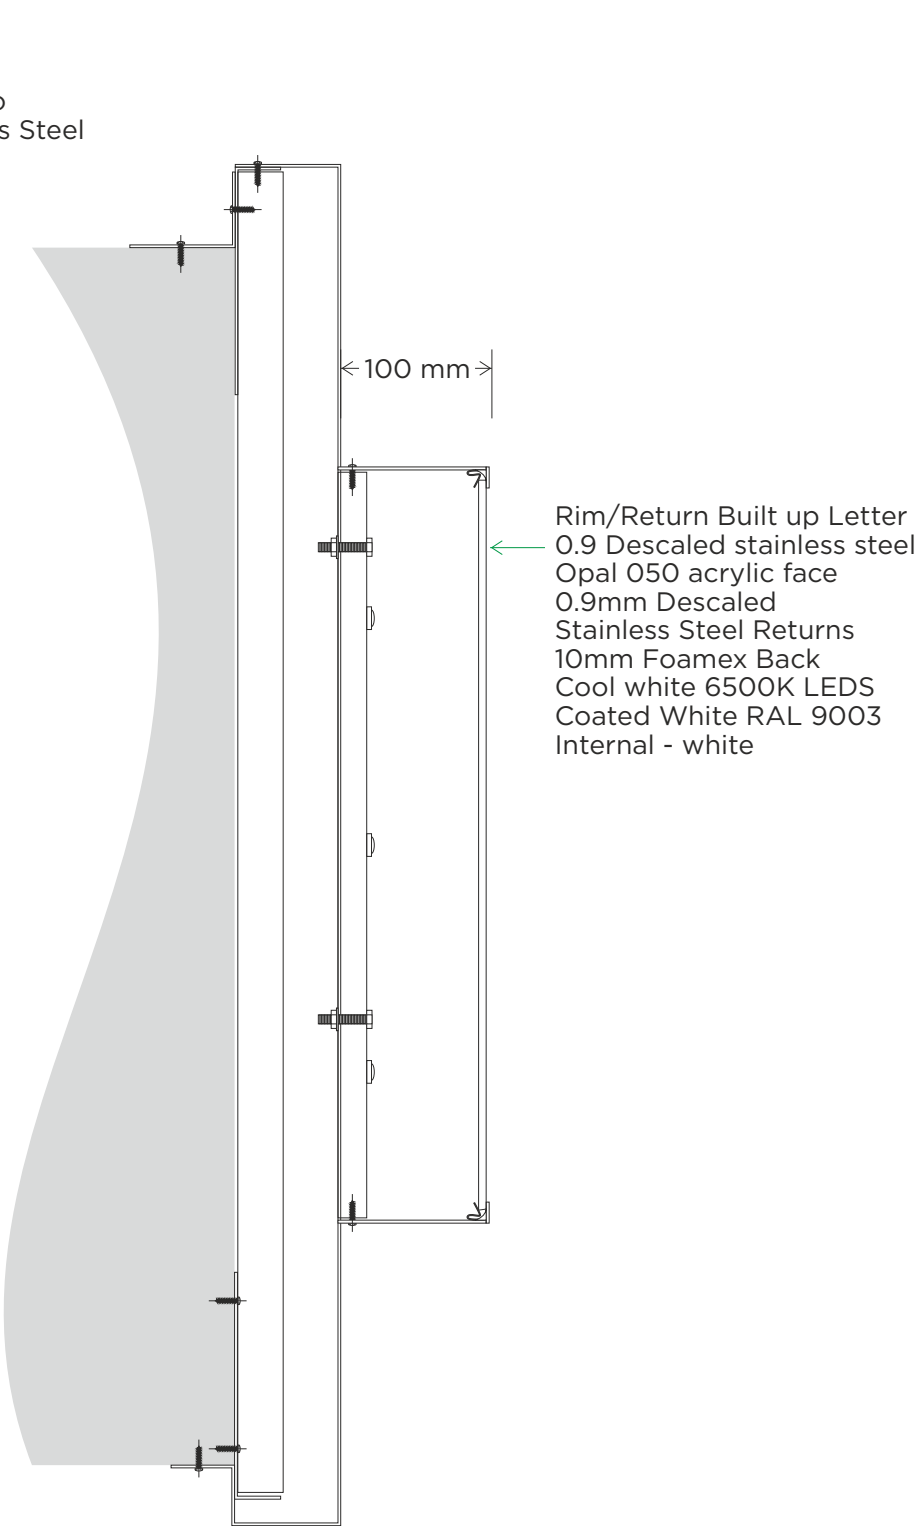

CUSTOMER/SITE				PROJECT/PRODUCT			
EG / FICKLE MERMAID				PROPOSED SIGNAGE			
JOB N°	C-GS10216-01	SCALE	AS SHOWN	PAGE SIZE	A3	PAGE N°	16/ 19
DATE	24/10/2023	REV	A	DATE	02/10/2023	DRAWN BY	CJ
E	BRANDS ADDED	24/10/2023	CJ	FIRST ISSUE	05/10/2023		
F	Totem Changed	31/10/2023	AAT	CLIENT AMENDS	09/10/2023		
G	SCALE INFO ADDED / CORRECTED	20/11/2023	CJ	PAGES ADDED	13/10/2023		
				SITE PLAN ADDED	24/10/2023		