




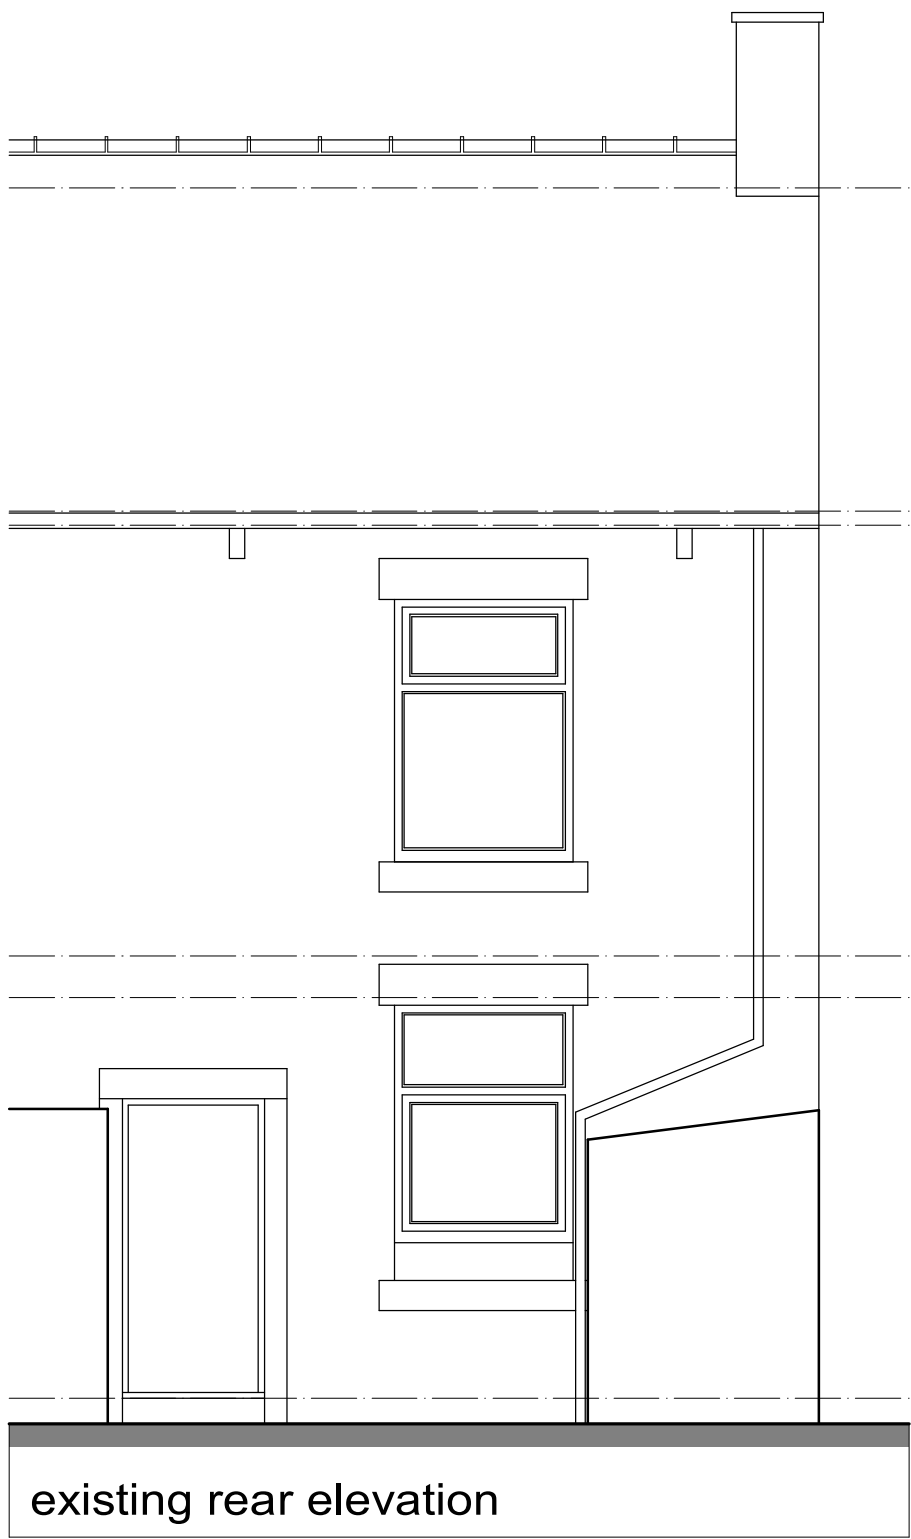


existing rear elevation

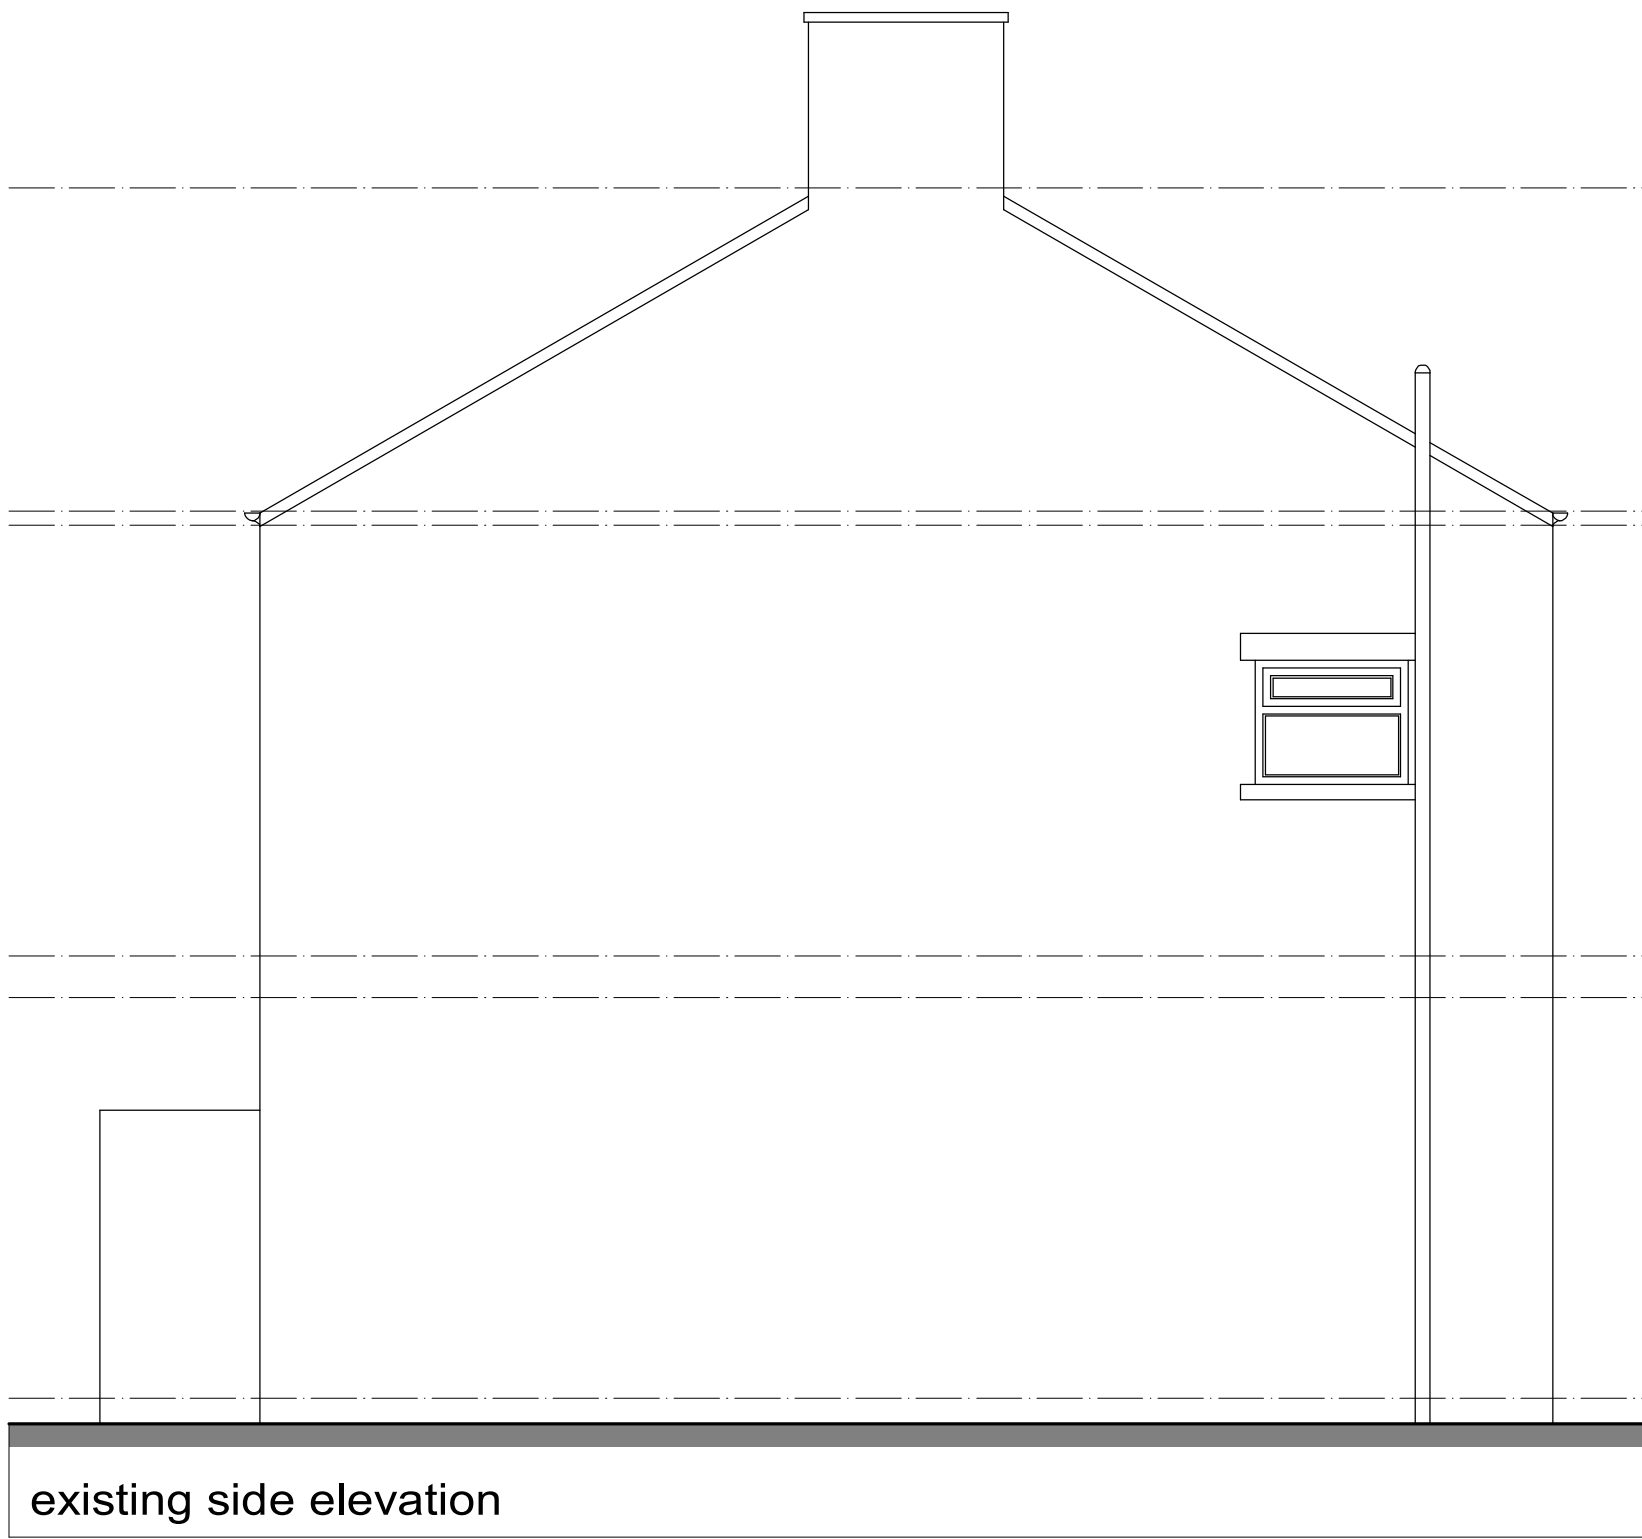


existing side elevation

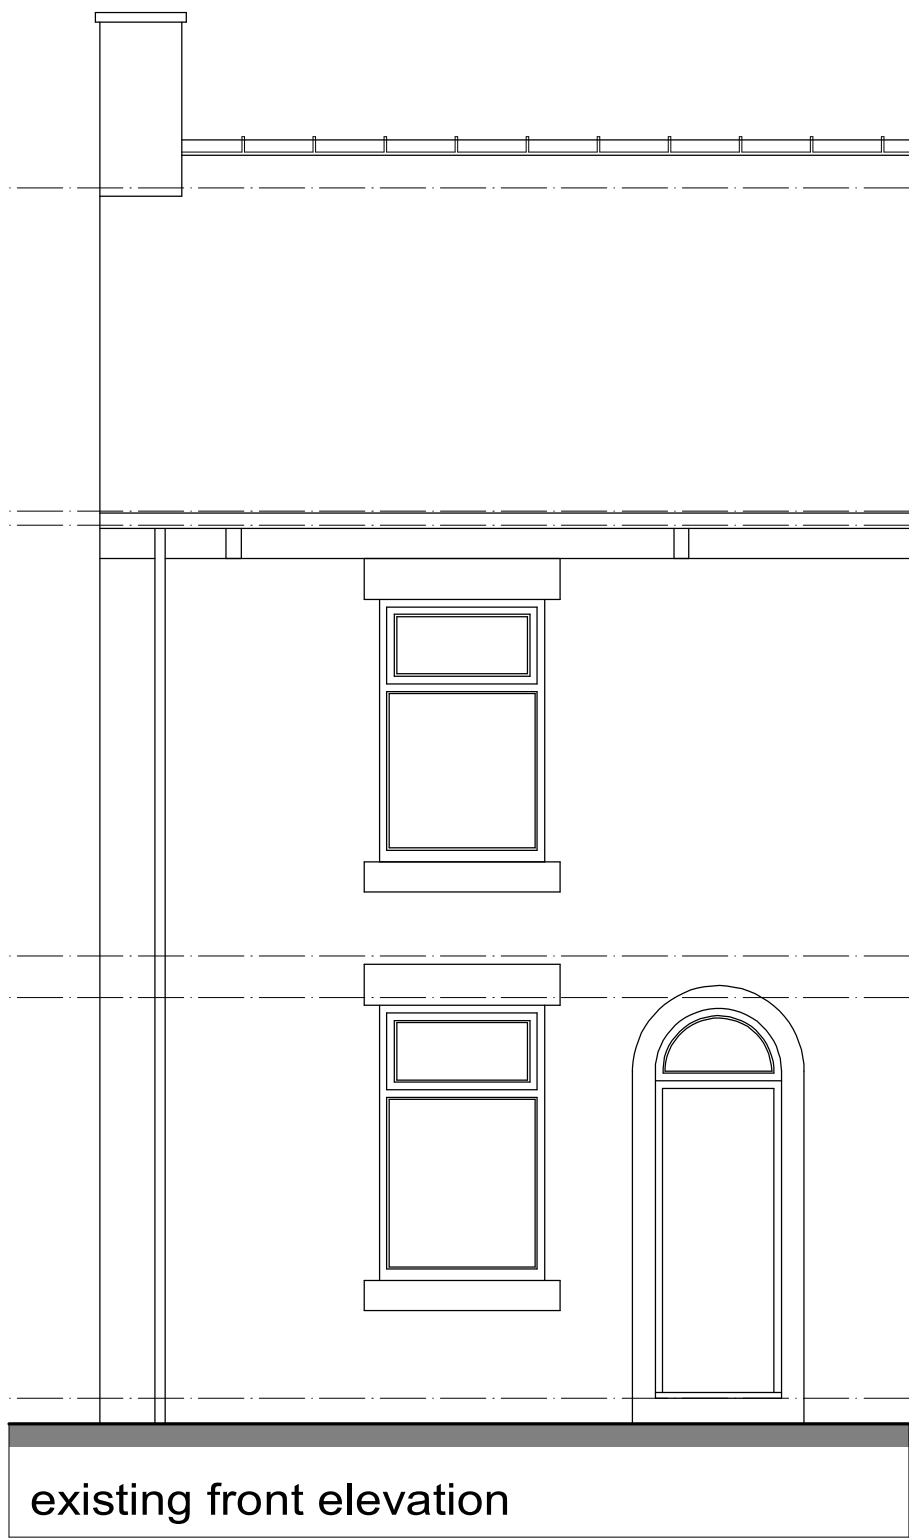


existing front elevation

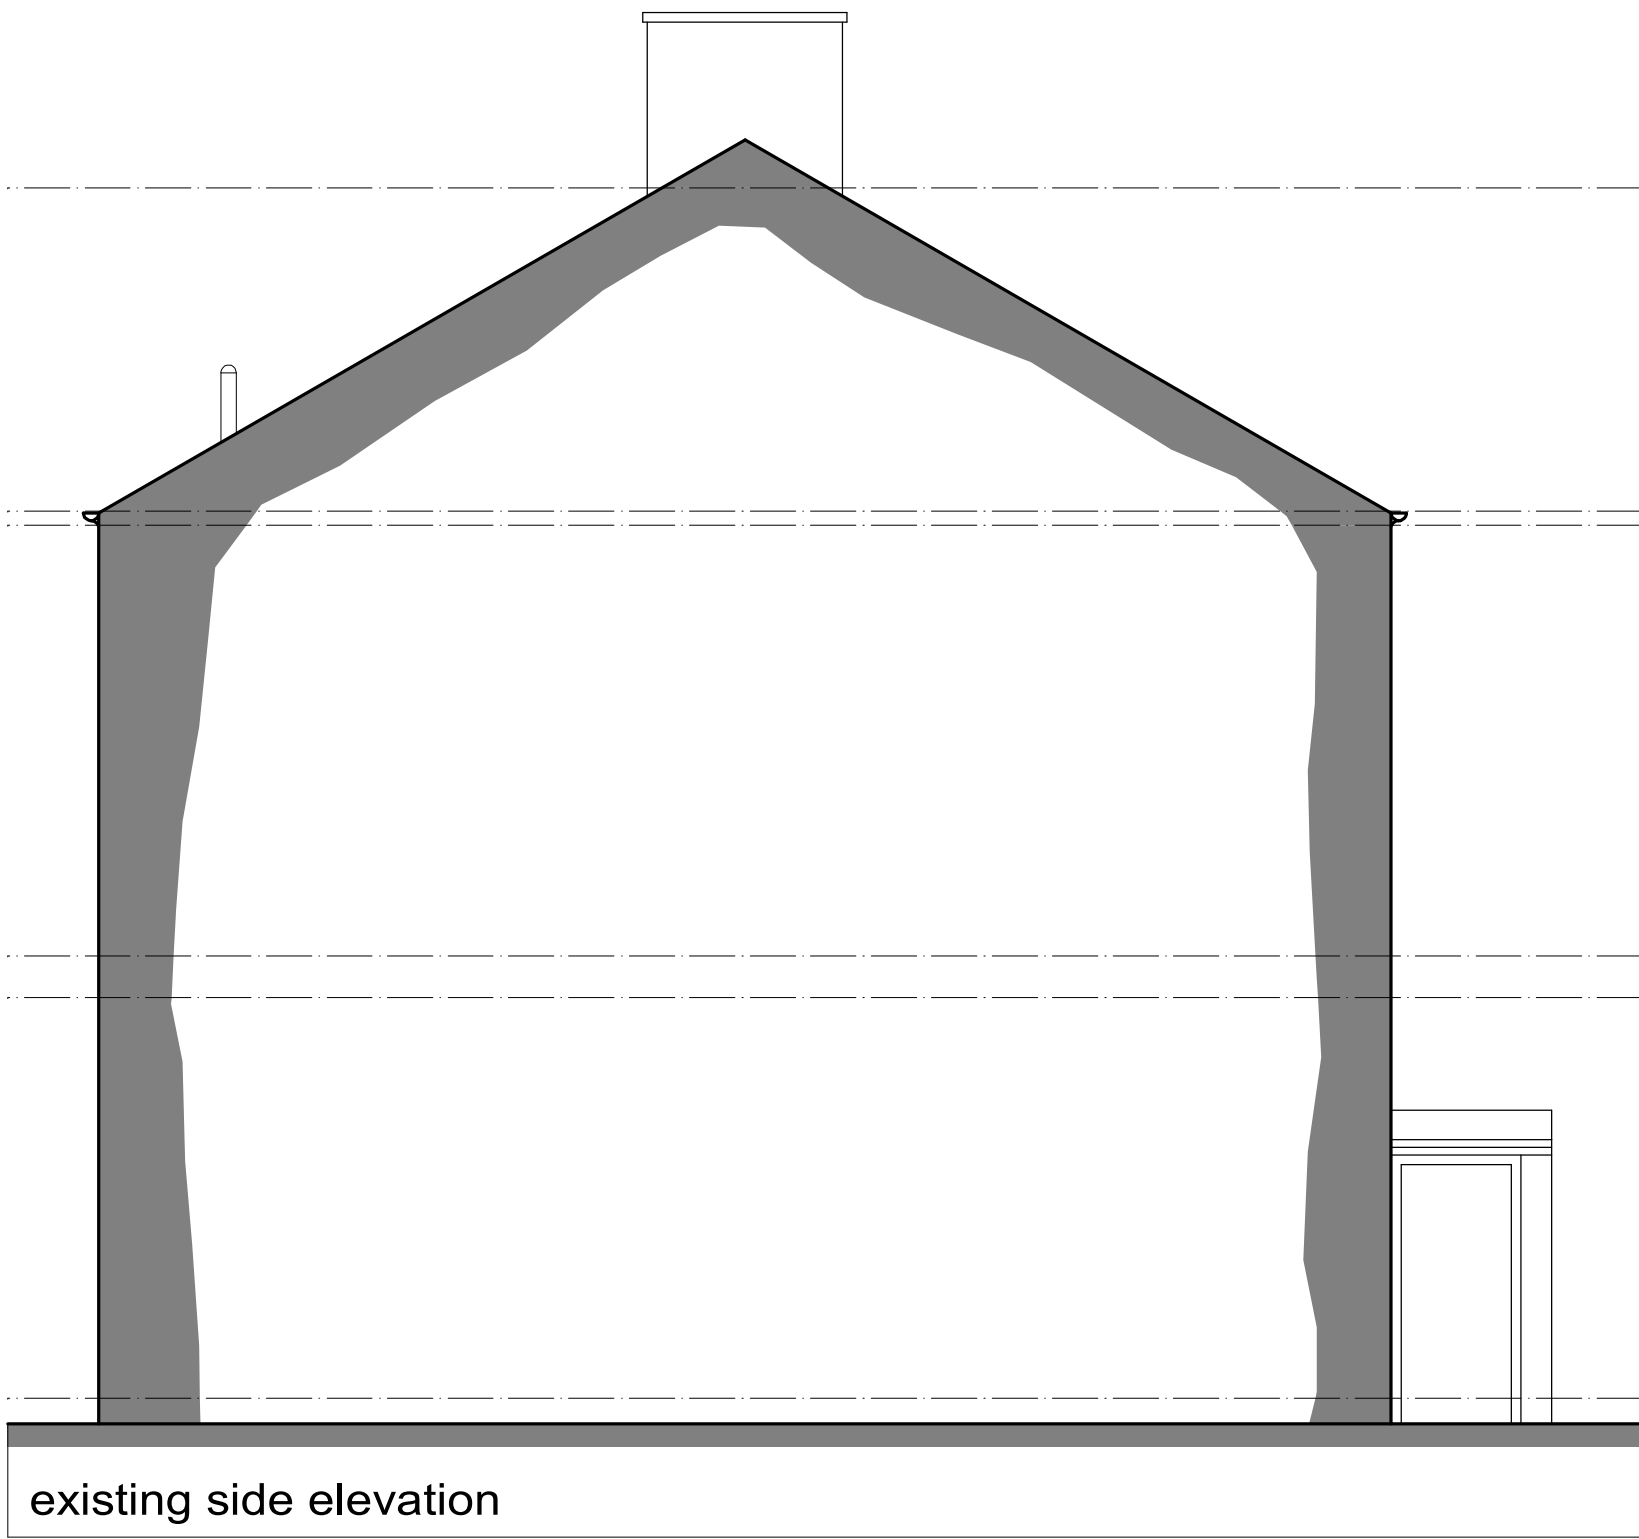


existing side elevation

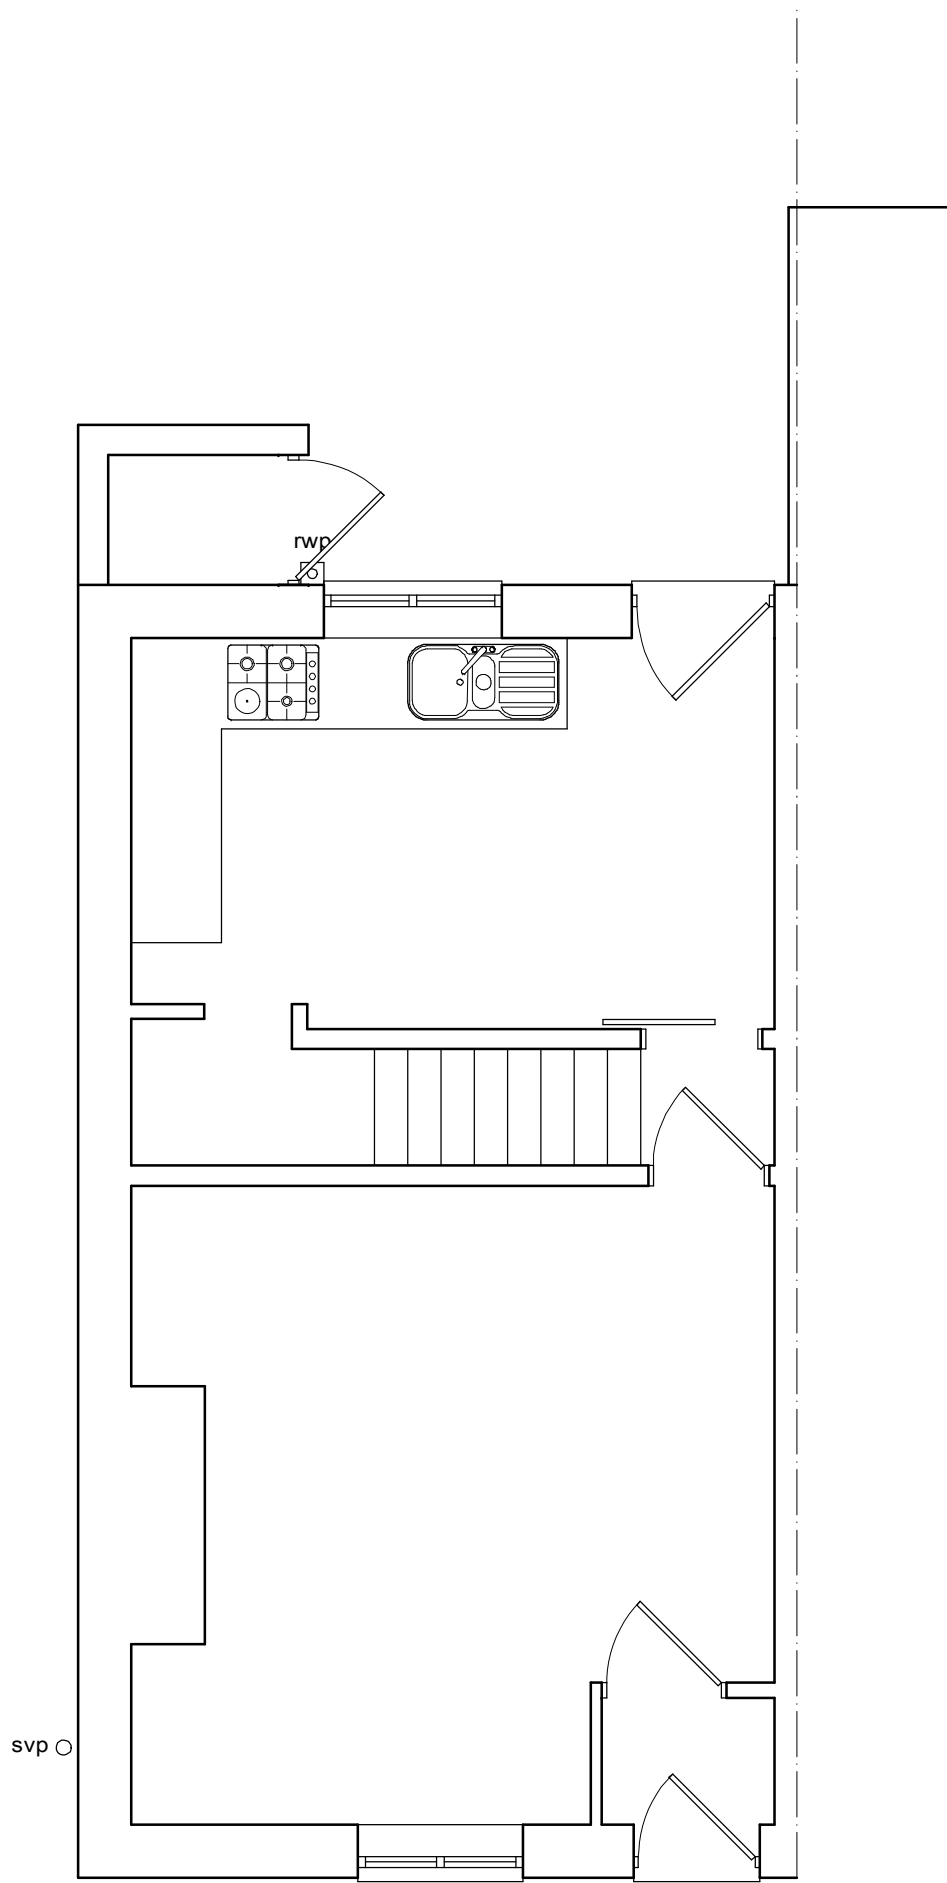

existing ground floor plan

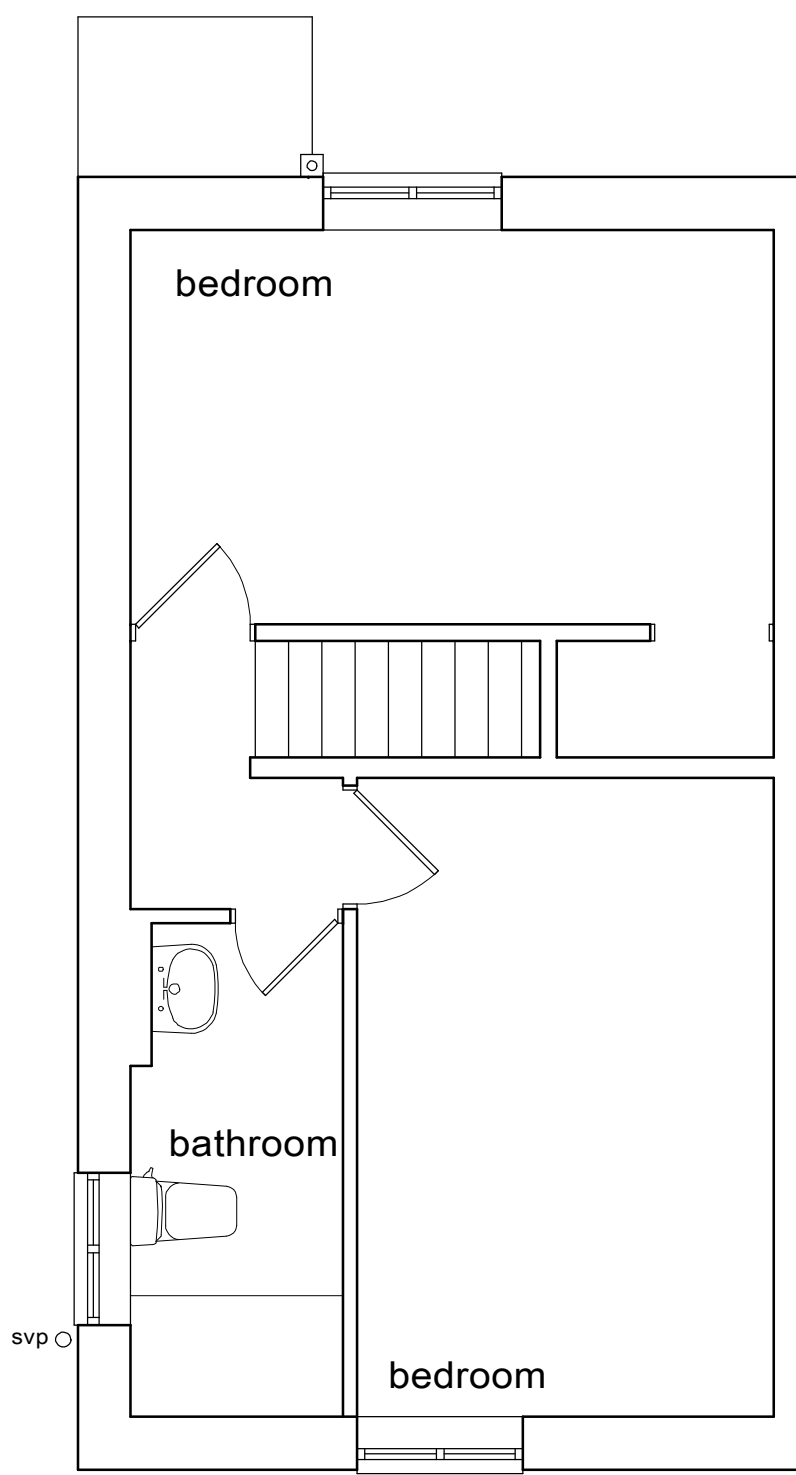

existing first floor plan

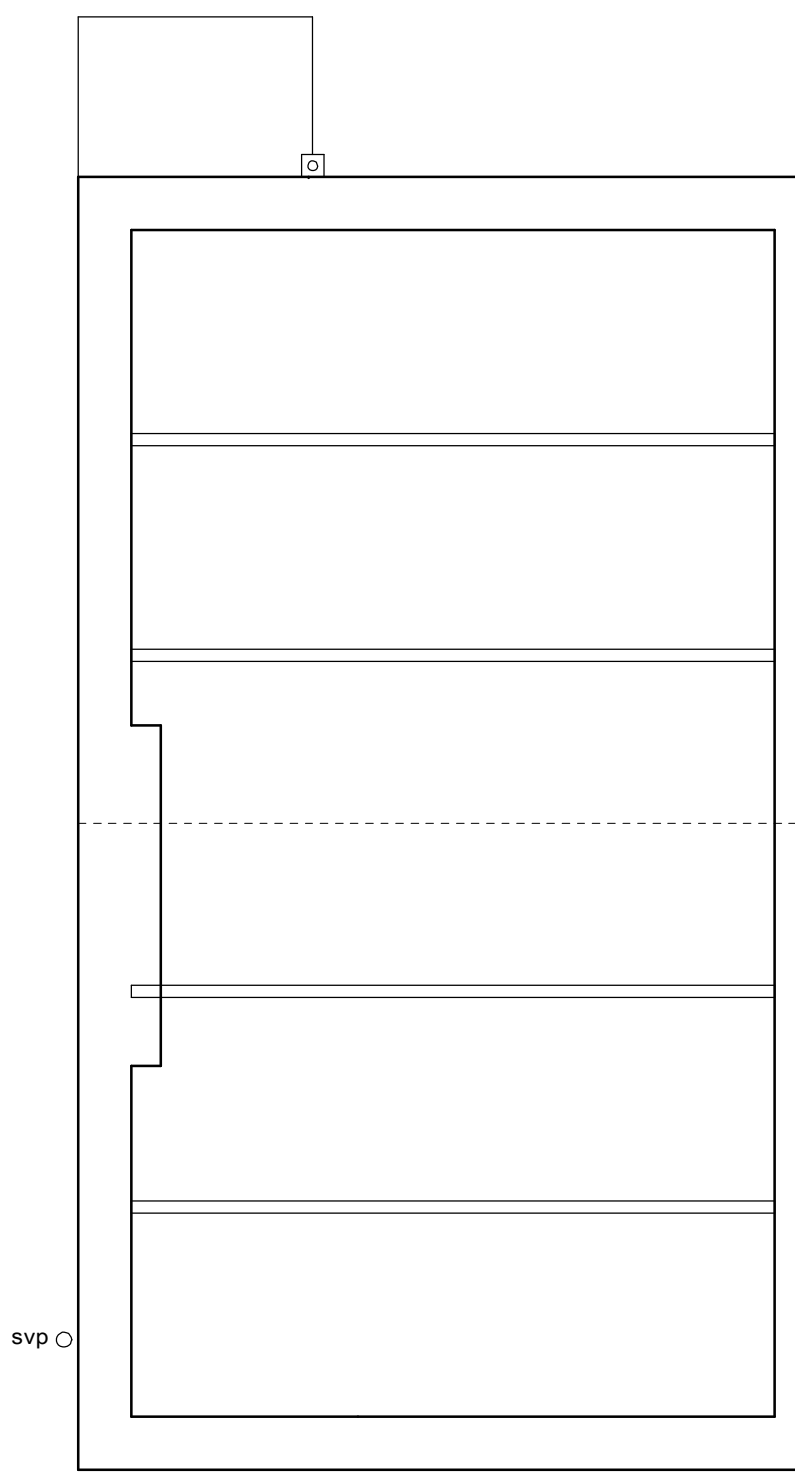

existing loft plan

This drawing has been prepared for the sole purpose of obtaining Planning Permission and Building Regulation Approval ONLY. All structural calculations are to be checked by structural engineer prior to construction.

All dimensions & details are to be checked on site prior to construction, any discrepancies reported to ExtensionsNW prior to any work undertaken. Any work undertaken prior to full planning & building regulation approval is at the builders own risk. ExtensionsNW will not be held responsible for any problems arising.

This drawing is the copyright of ExtensionsNW and any reproduction in whole or part is strictly forbidden.
Plotted on 22/12/2023
ExtensionsNW reserve the right to modify and make necessary alterations dependent on site conditions.

D		
C		
B		
A		
DATE		

SCALE 1:50	DATE March 23
DRAWN JDJ	PP B.R
CUSTOMER Mr S Taylor	
PROJECT Loft conversion and extension	
LOCATION 56 Duke Street Glossop SK13 8DU	
LOCAL AUTHORITY	

Extensions NW	
3 Cribden Street, Ravenstall, Burslem, BB4 6EZ Mob: 07968438495 Web: www.extensionsnw.co.uk E-mail: joe@extensionsnw.co.uk	
JOB No. 3243 - 01	REV.