


373500.


372900.

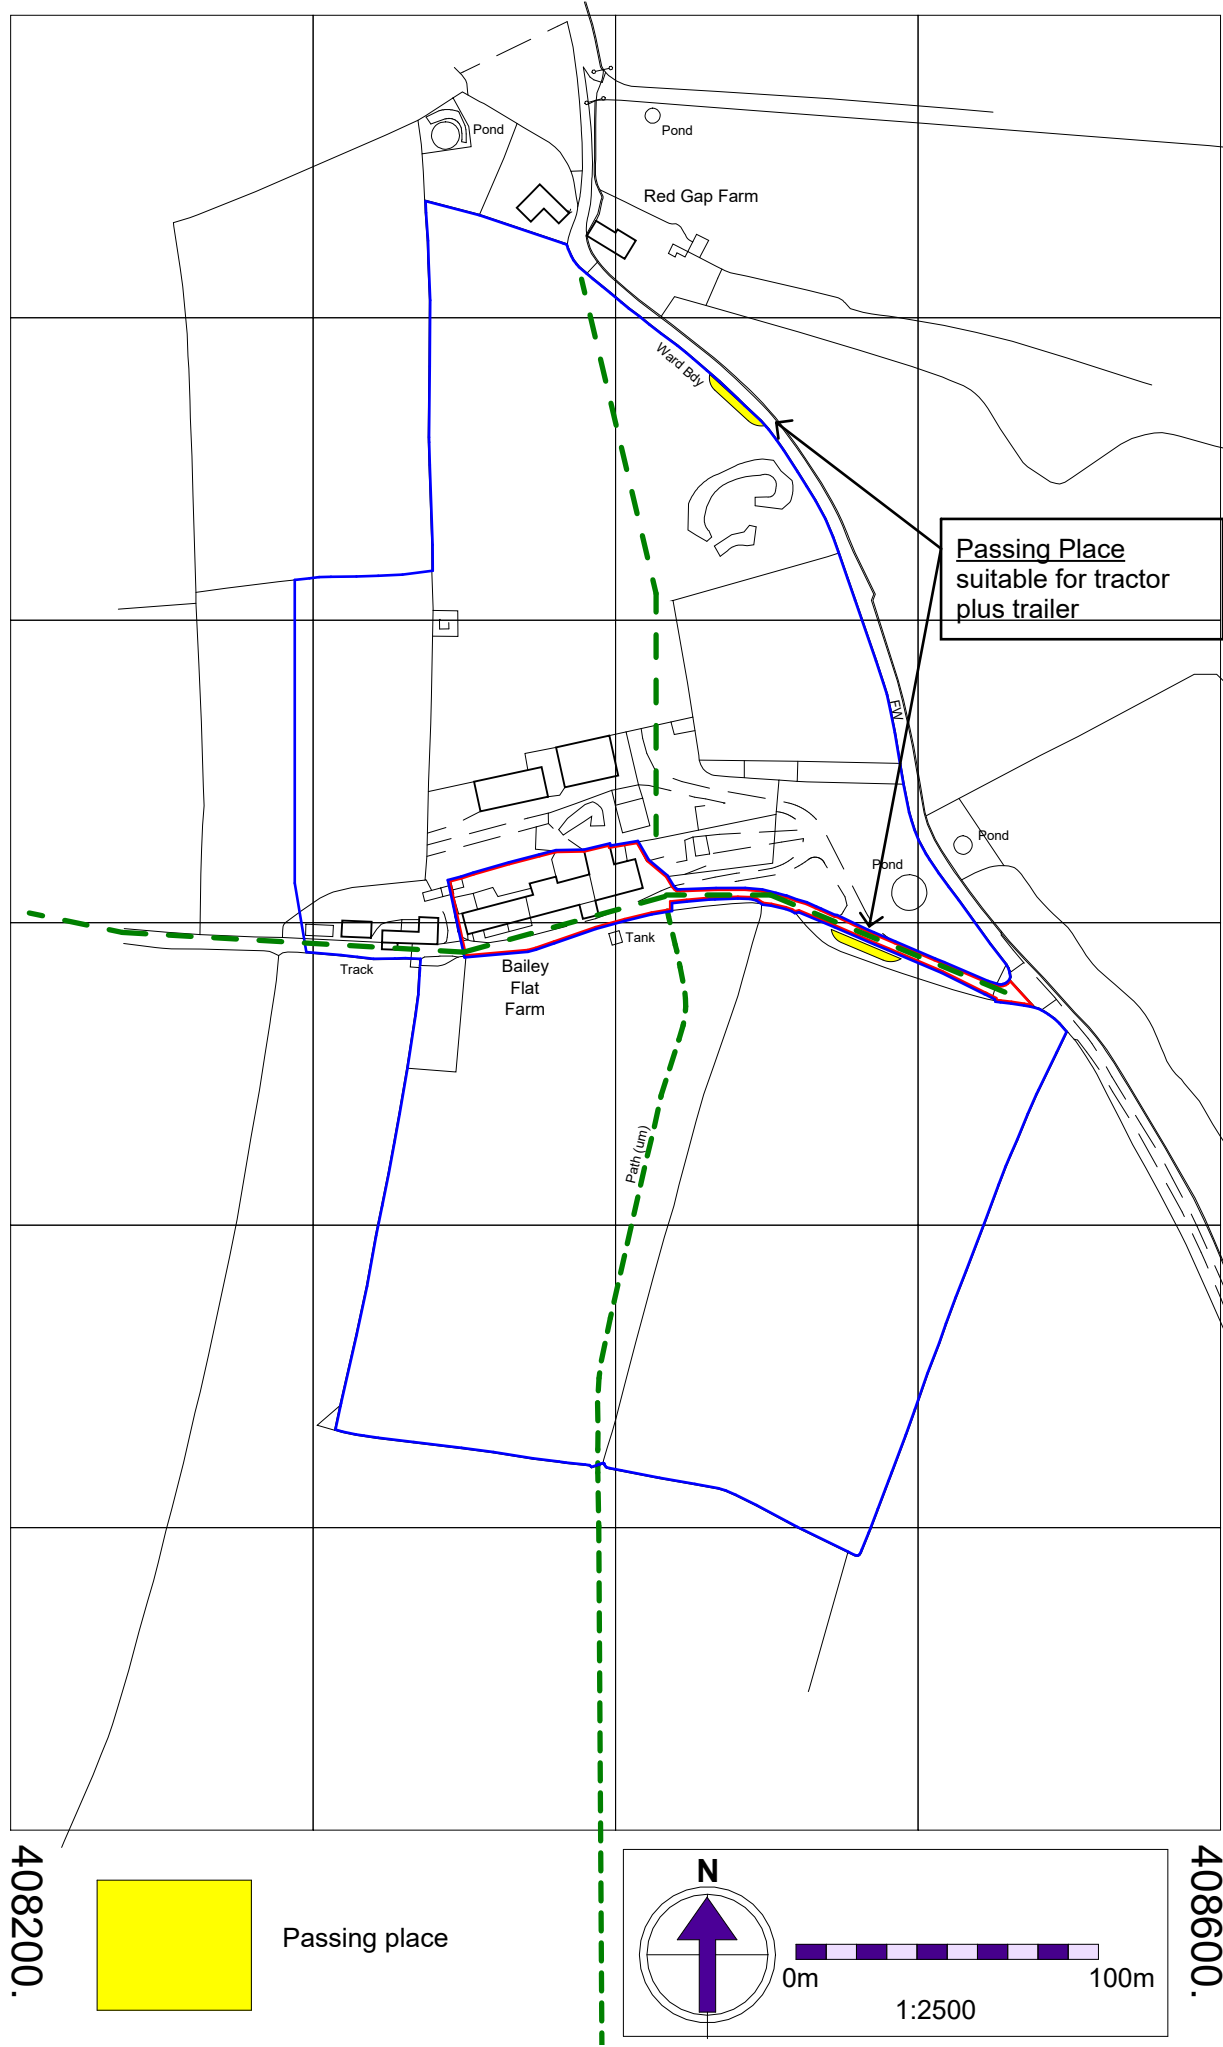


Location plan
1 : 2500

Notes

- Existing Farm house to be renovated and kept as single dwelling, incorporating small two-storey West barn building adjoining;
- Existing barn to be converted into two 4-bed dwellings;
- Shippon to be converted into garage;
- Existing concrete block cowshed and workshop to be removed along with silo.
- Public footpaths (marked green dash) to remain open during works with signage as appropriate.
- Passing places to be provided as highlighted in yellow.

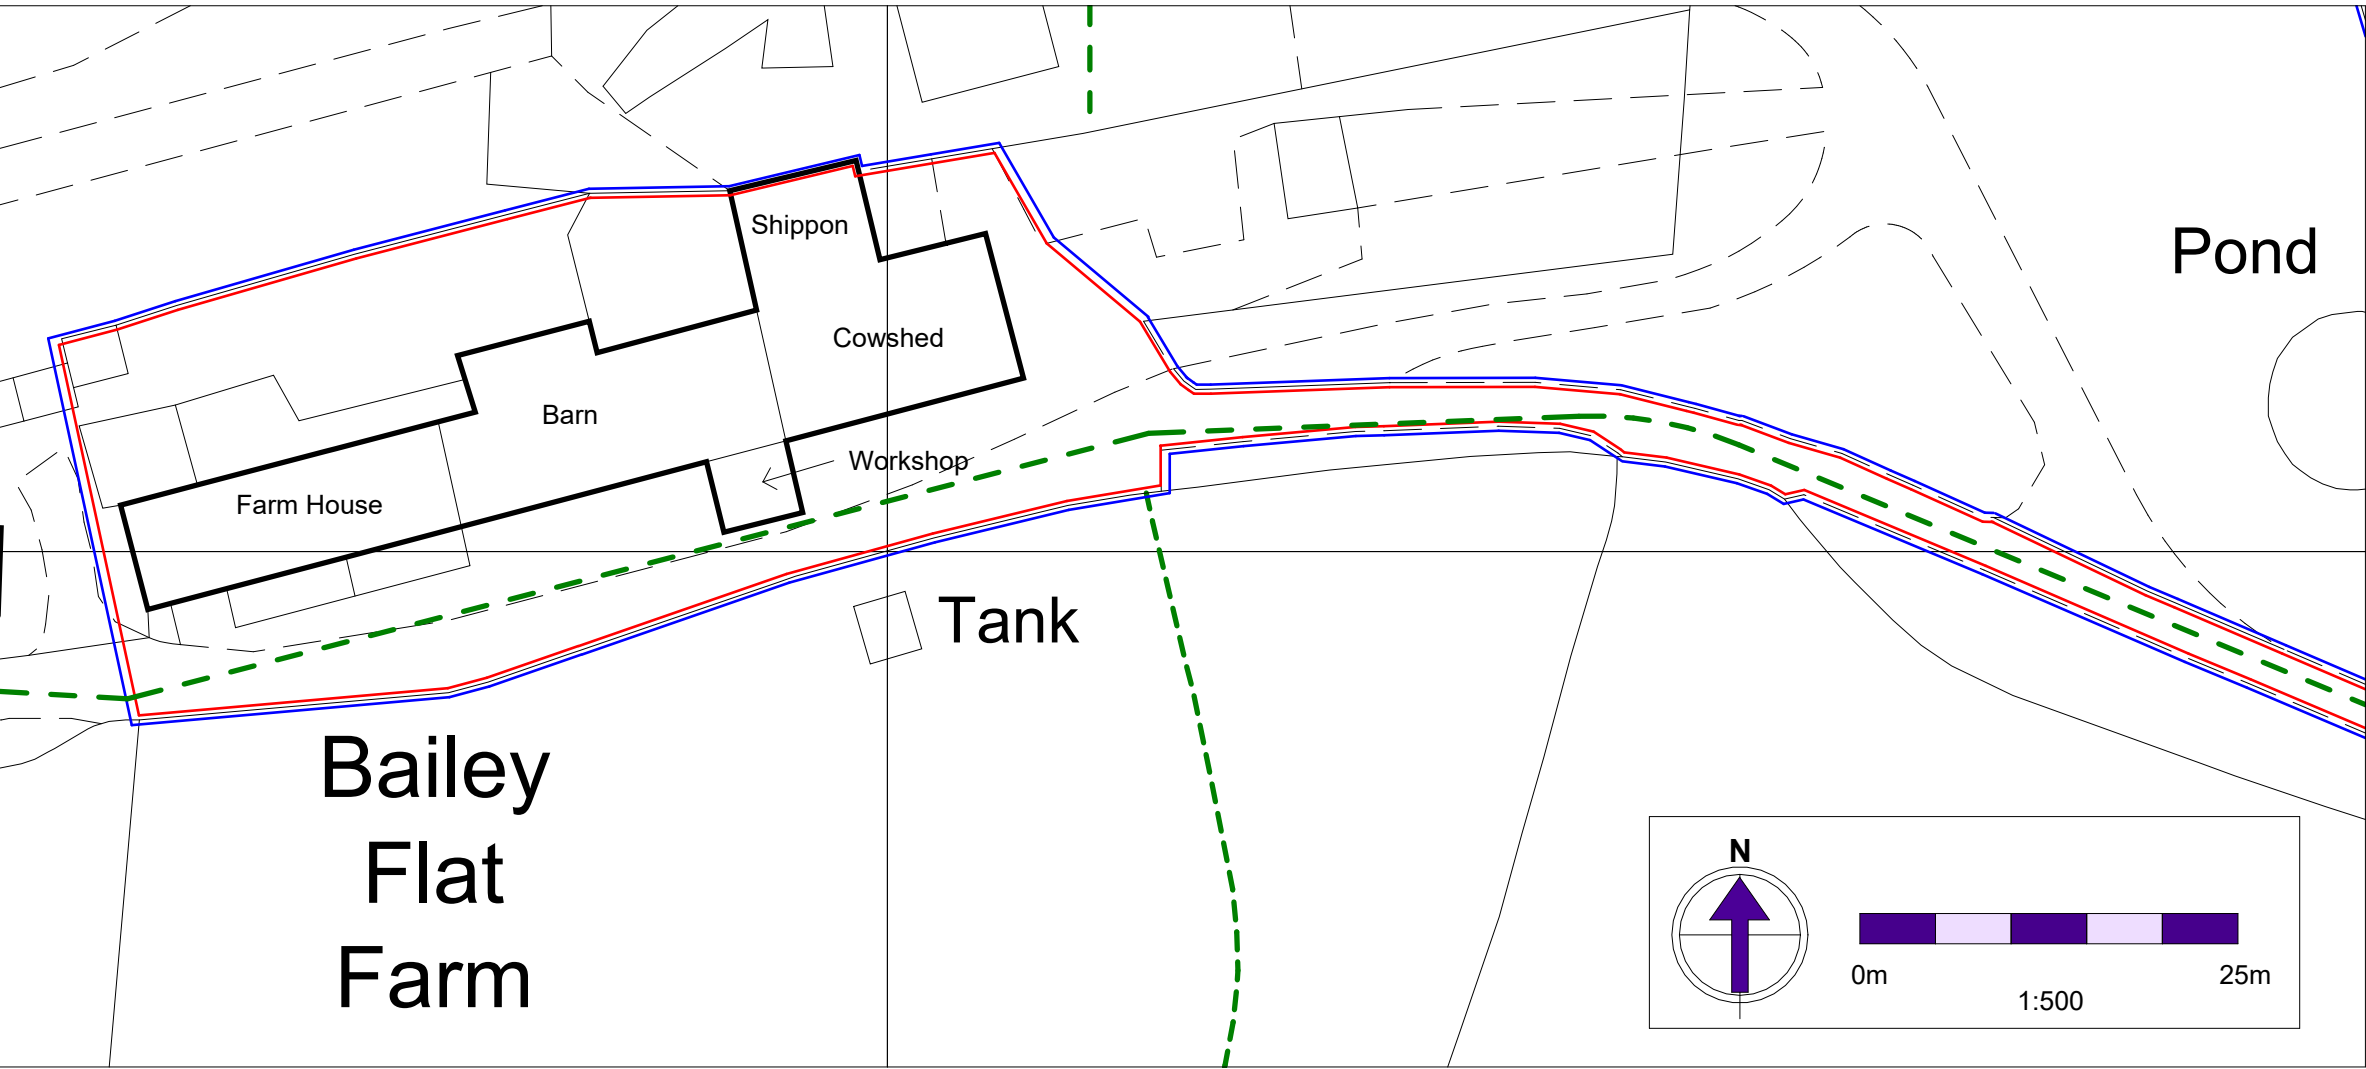

Site plan - existing
1 : 500

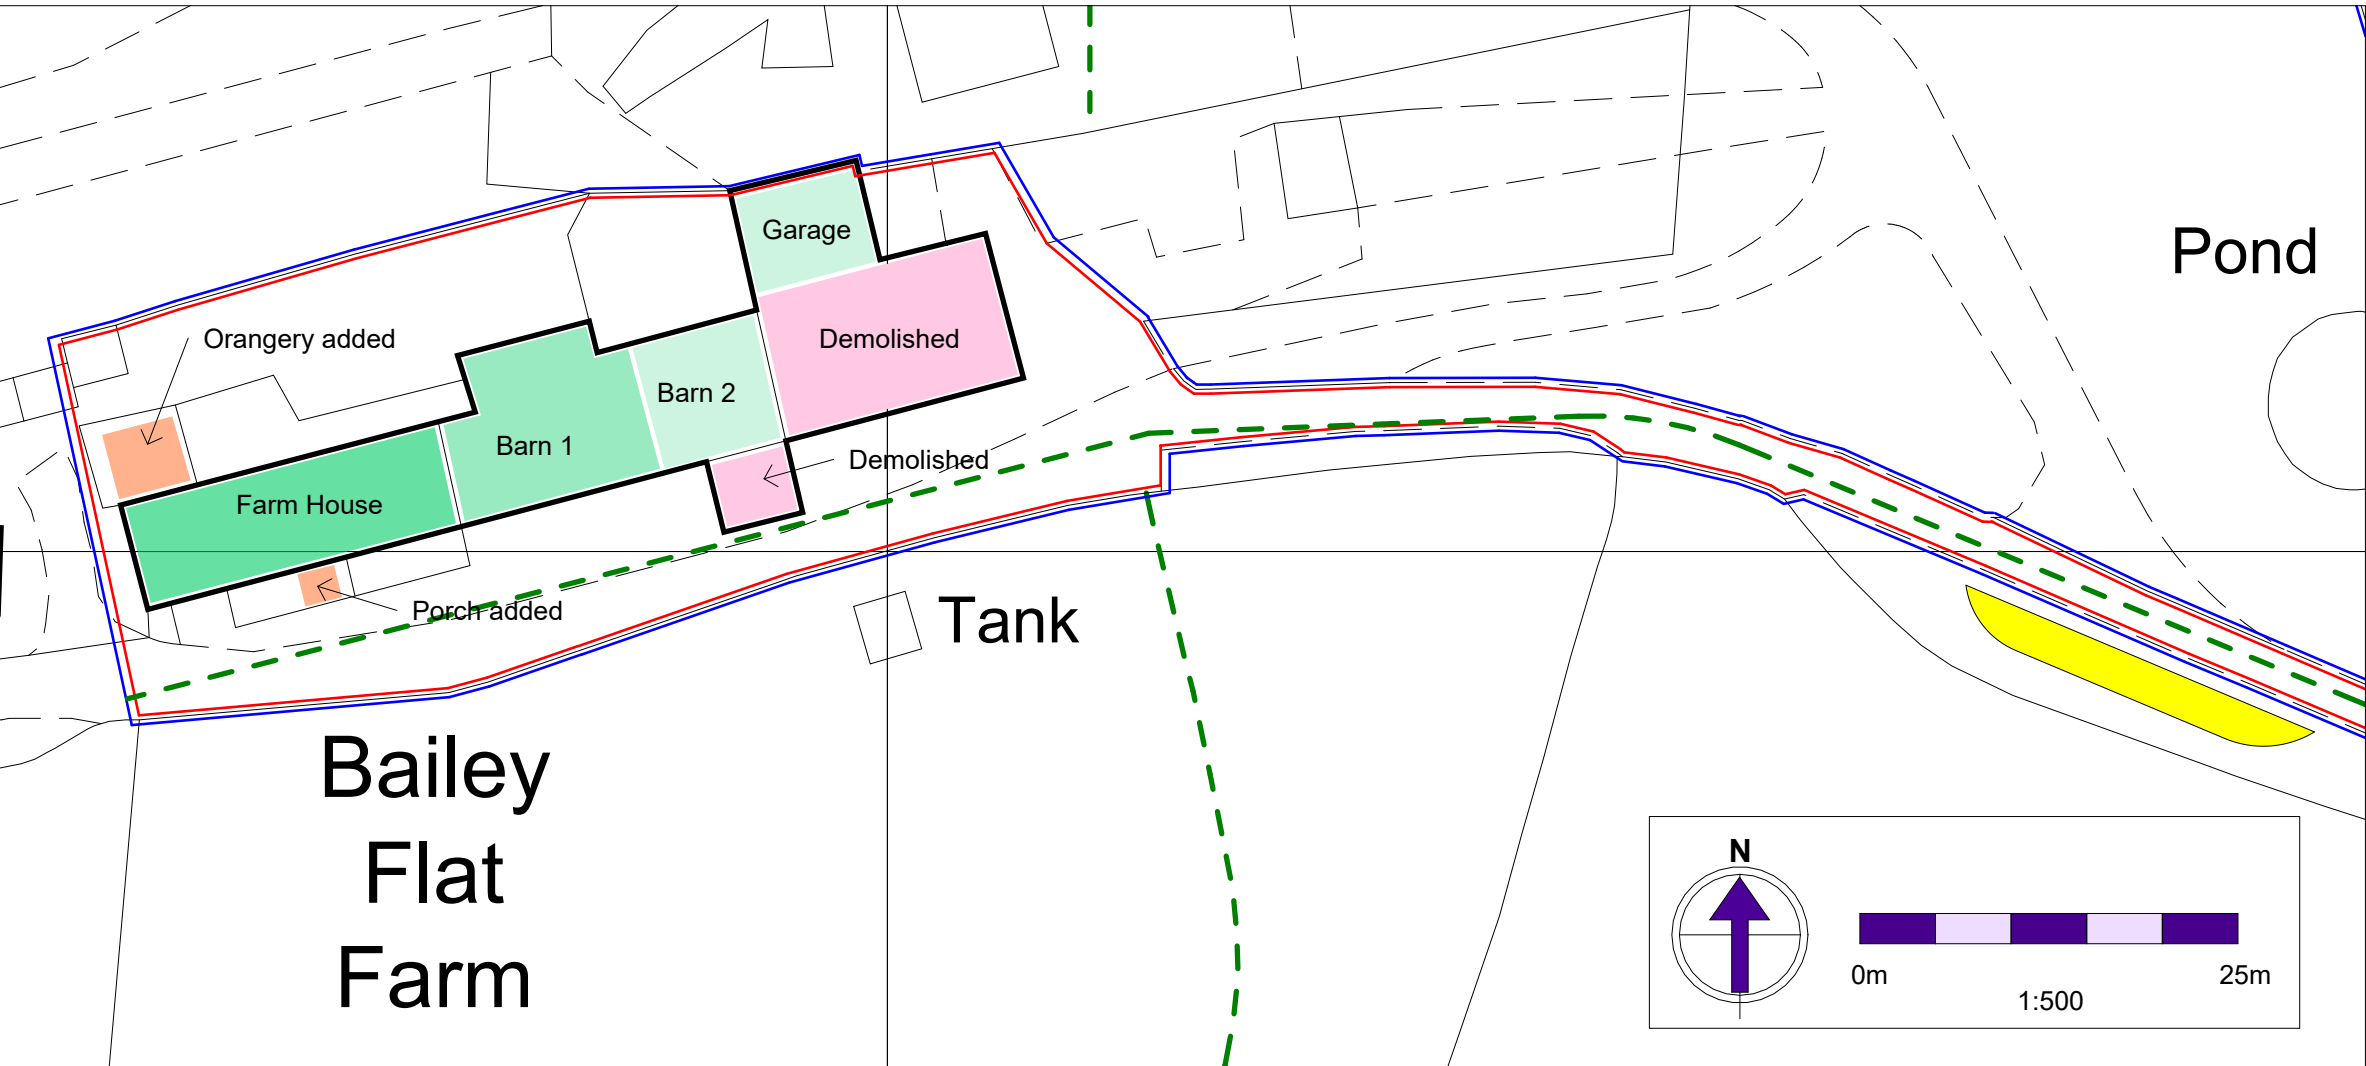

Site plan - proposed
1 : 500

**Bailey Flatt Farm, Redgap Lane,
Buxton. SK17 7JG**

Drawing Title
Location and site plans

Scale @ A2 As indicated	Job Number JVD54
Date/Time stamp 18/10/2023 14:18:18	Drafted by GC

Client Name
Mr Lucas Frith

Sheet Number

C200