



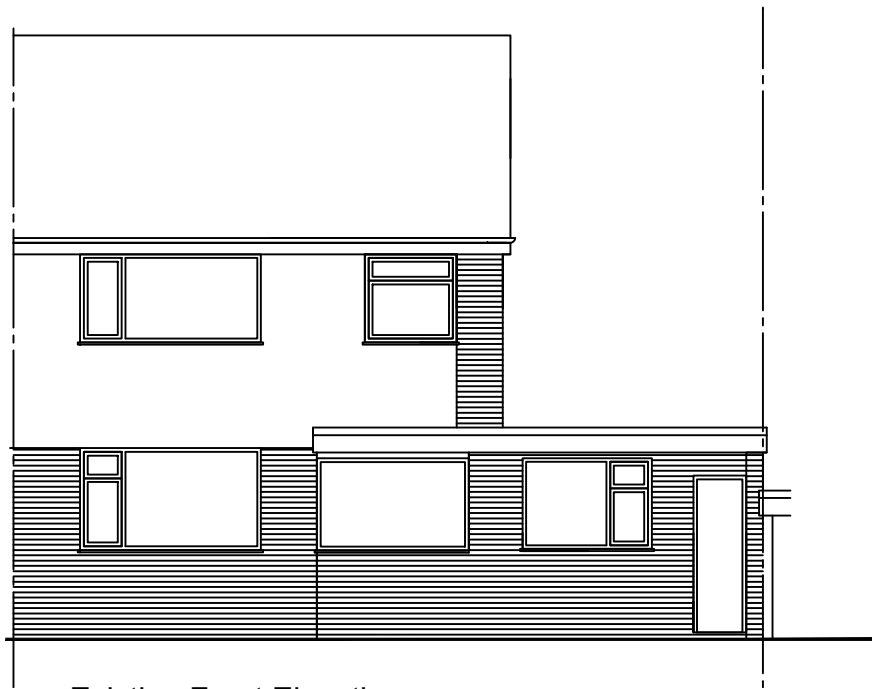


Existing Front Elevation

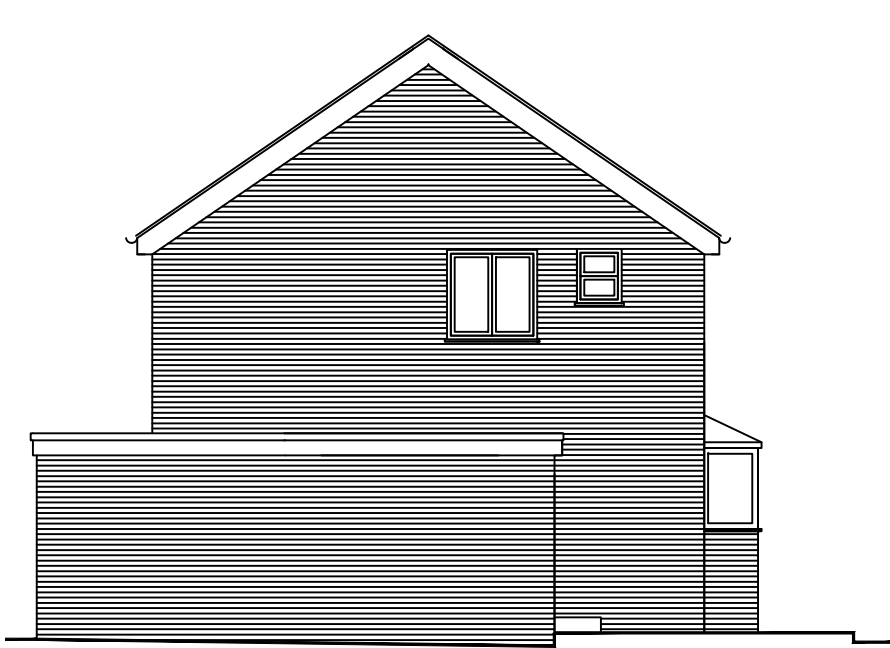


Existing Side Elevation



Existing Rear Elevation

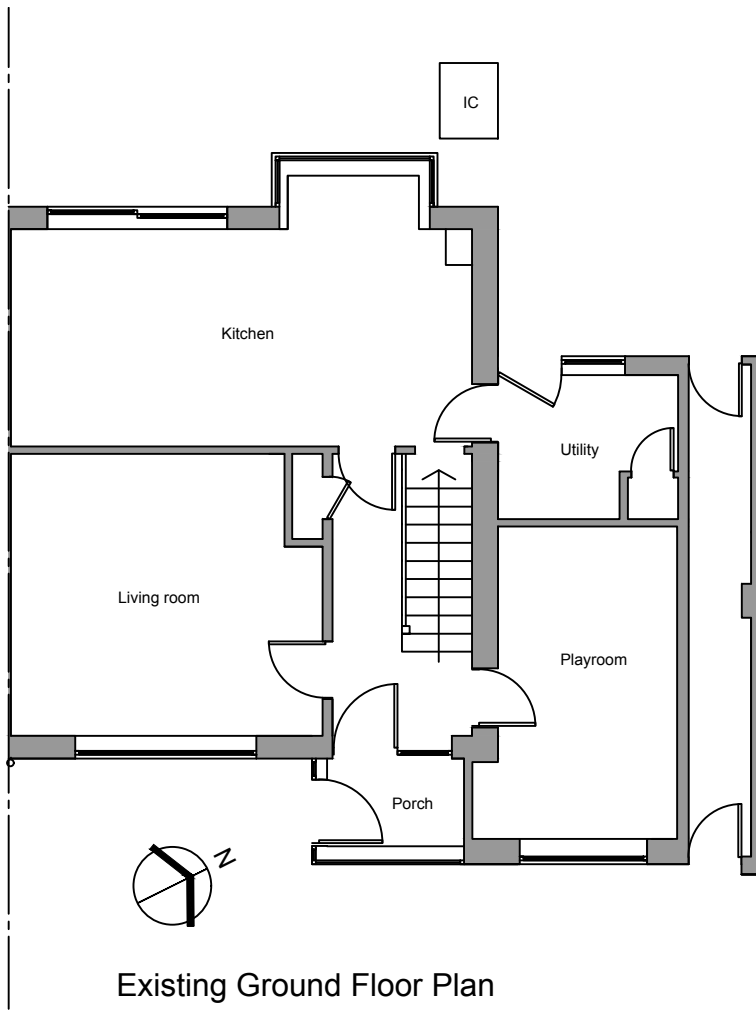

Existing Ground Floor Plan

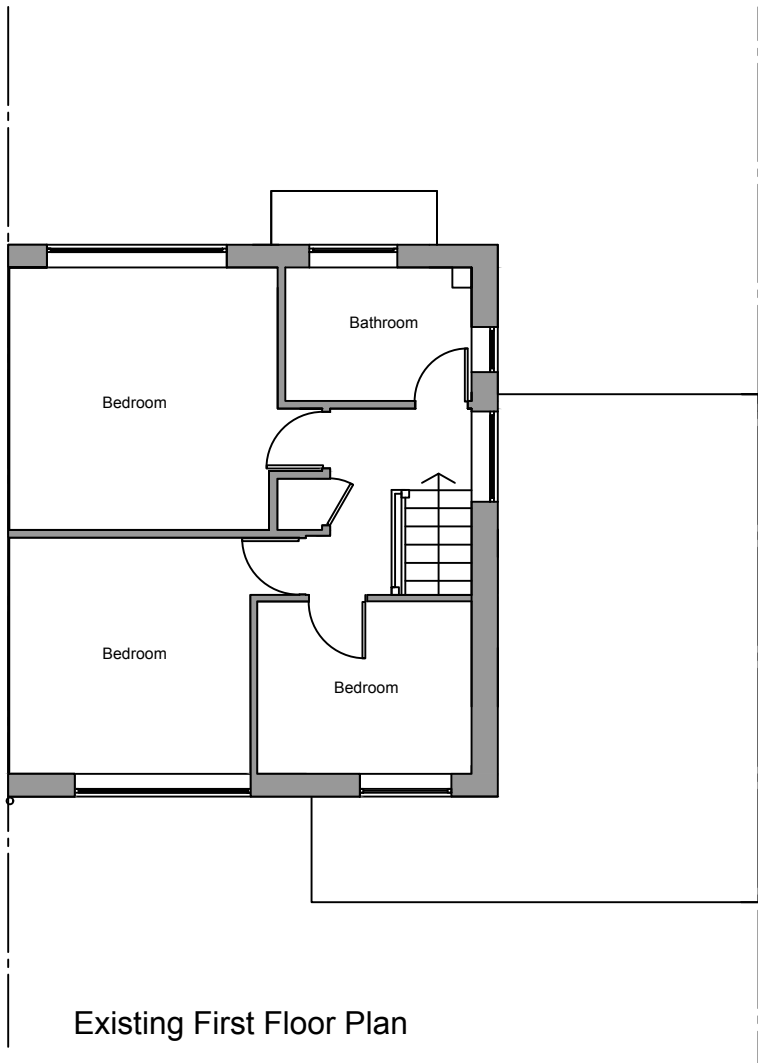

Existing First Floor Plan



Client:

Dr & Mrs Kinnersley,
2 Burwell Close, Glossop, Derbyshire,
SK13 6PG

Project:

Proposed single storey rear extension

Title:

Existing Plans

Scale: 1:100 @ A3

Drawn: C.K.	Date: November 2023
----------------	------------------------

Project no.: 3248	Drawing no.: 3248-001
----------------------	--------------------------