




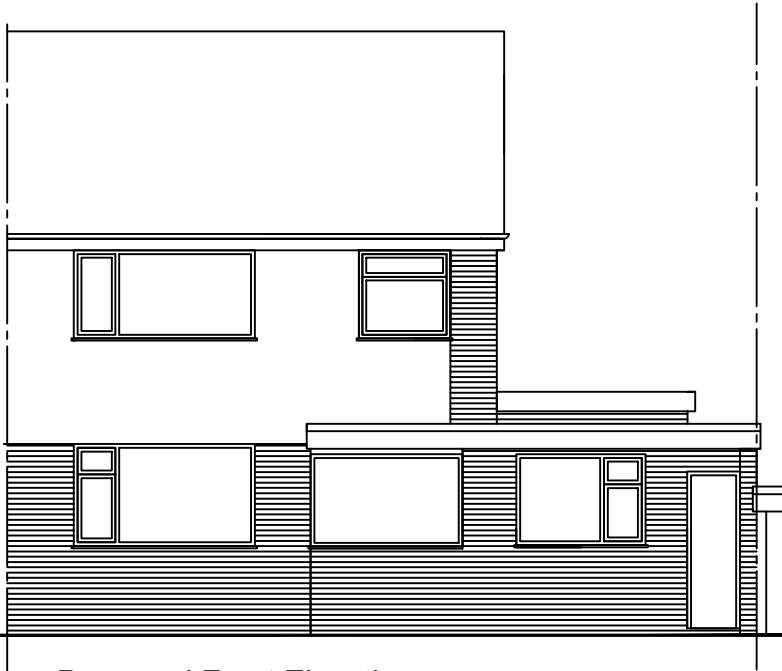


Proposed Front Elevation

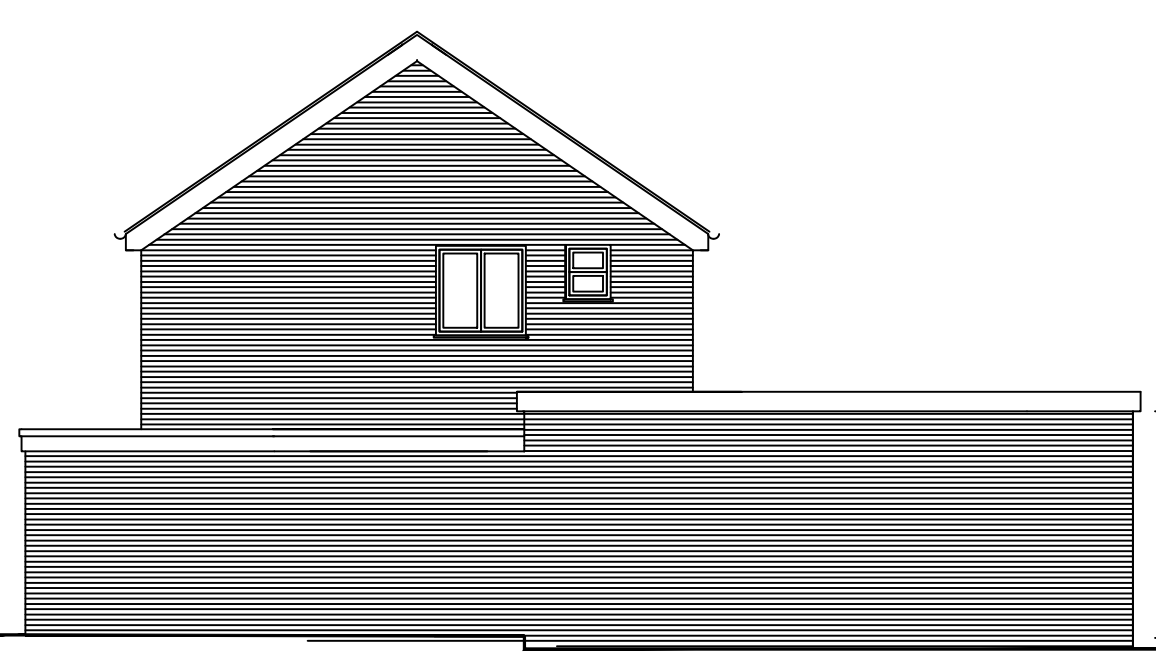



Proposed Side Elevation

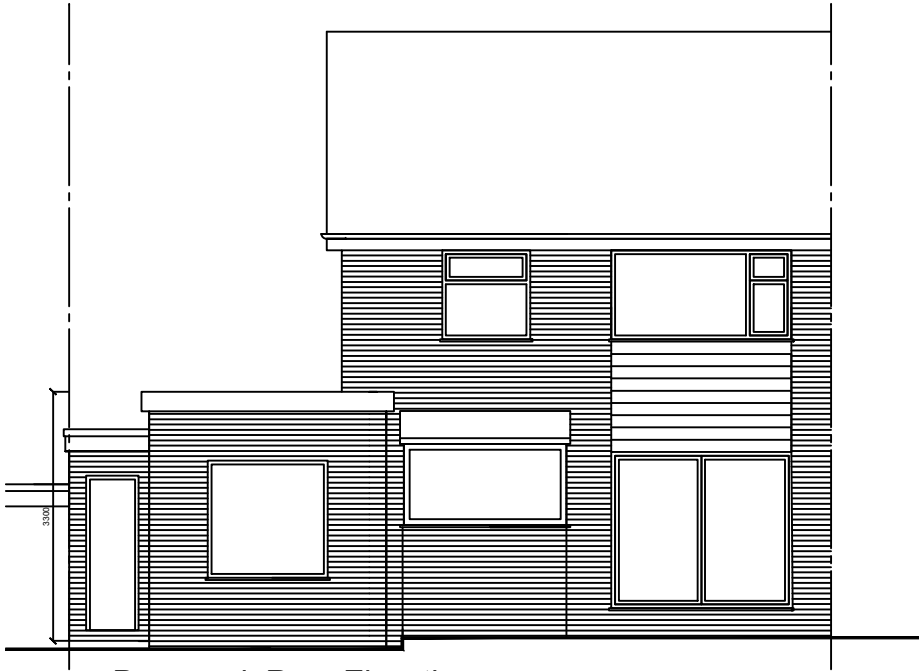

Proposed Rear Elevation

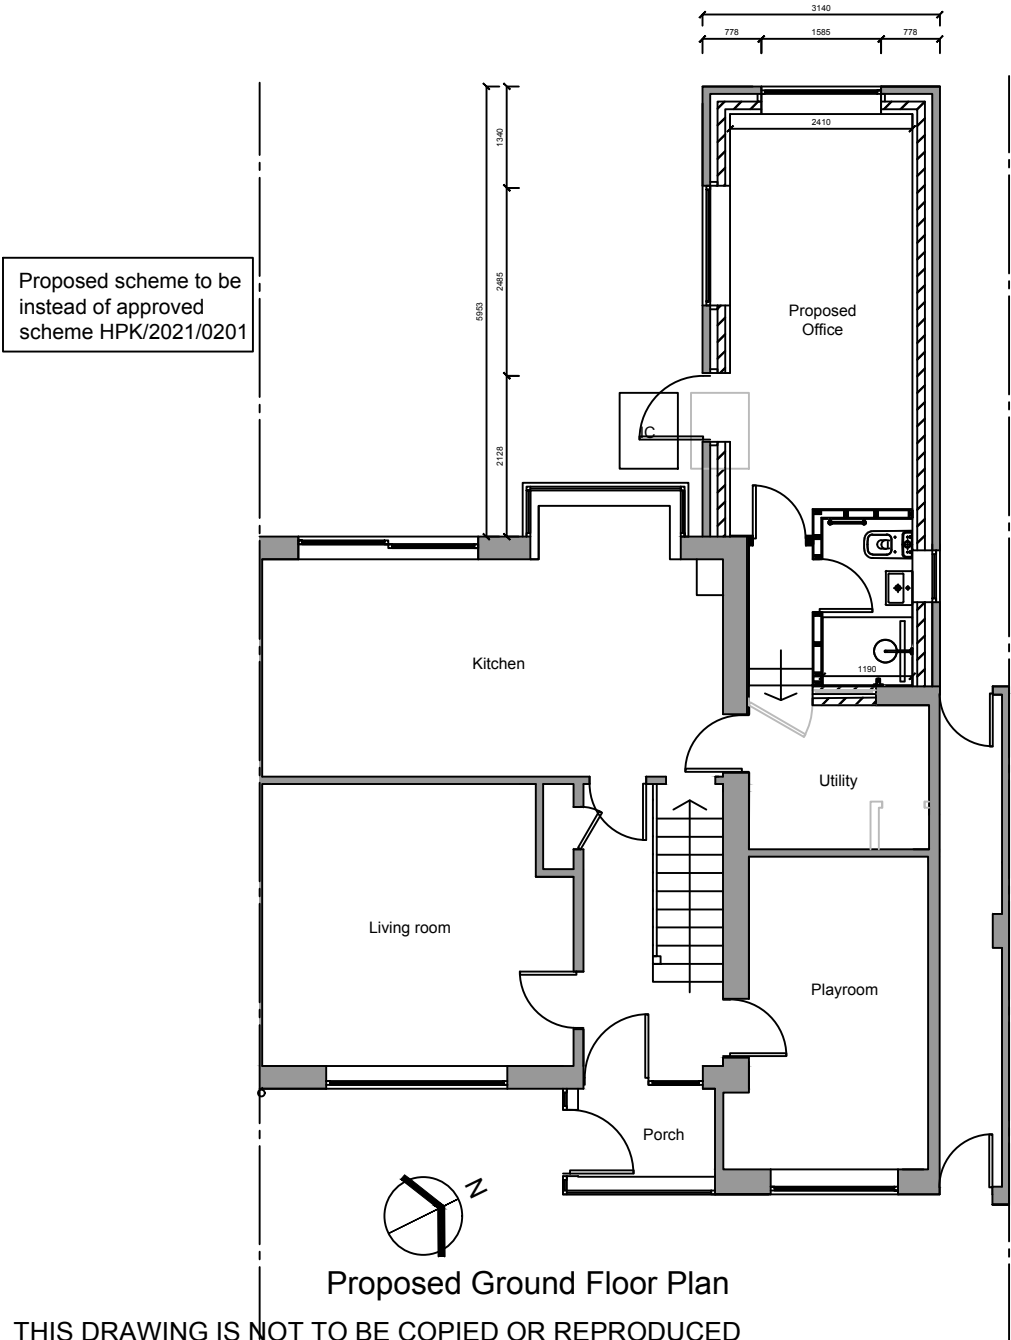

THIS DRAWING IS NOT TO BE COPIED OR REPRODUCED WITHOUT THE PRIOR WRITTEN CONSENT OF PLANMART LTD.

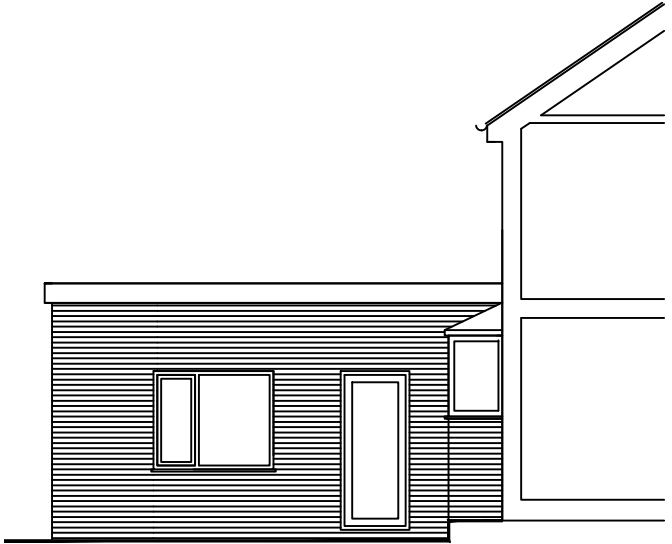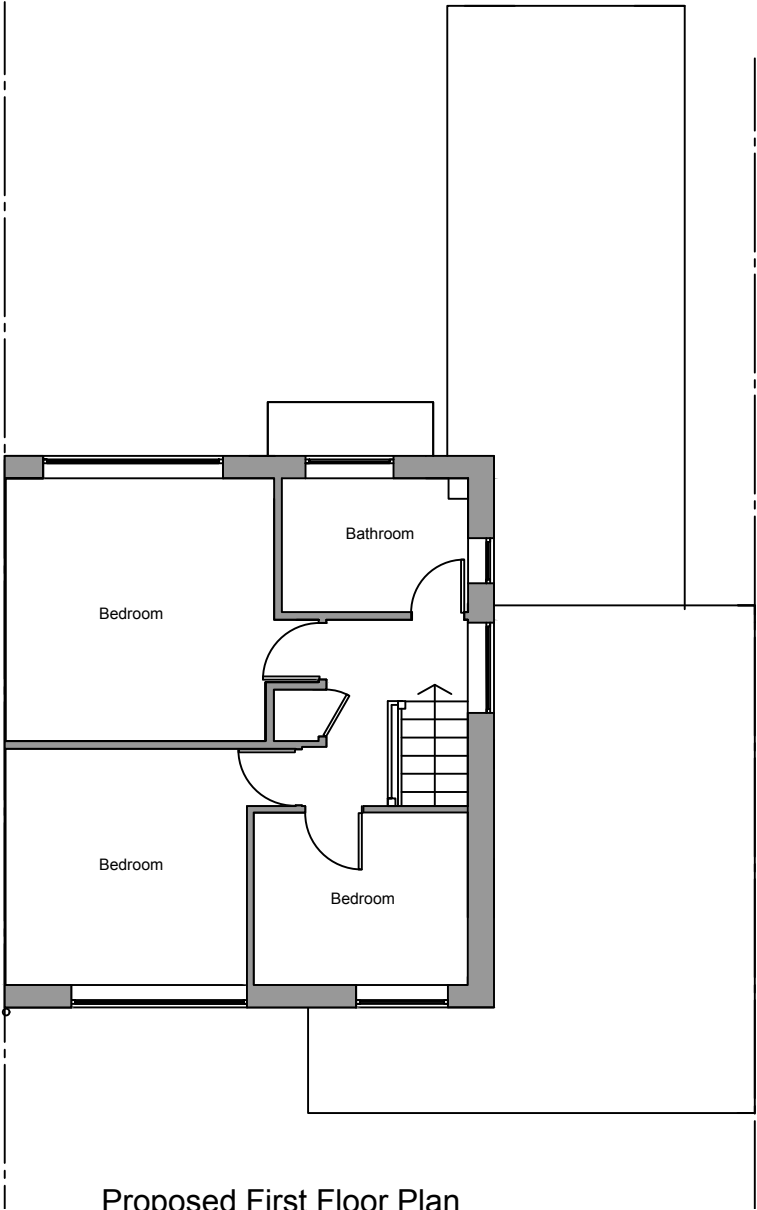

Proposed Side Elevation



Client:

Dr & Mrs Kinnersley,
2 Burwell Close, Glossop, Derbyshire,
SK13 6PG

Project:

Proposed single storey rear extension

Title:

Proposed Plans - 6m with 3m ceiling height

Scale: 1:100 @ A3

Drawn: C.K. Date: November 2023

Project no.: 3248 Drawing no.: 3248-002



Metric scale

PLANMART LIMITED
9, GEORGE STREET, GLOSSOP,
DERBYSHIRE SK13 8AY.
TEL: 01457 863153