




Existing South Elevation

Existing Section

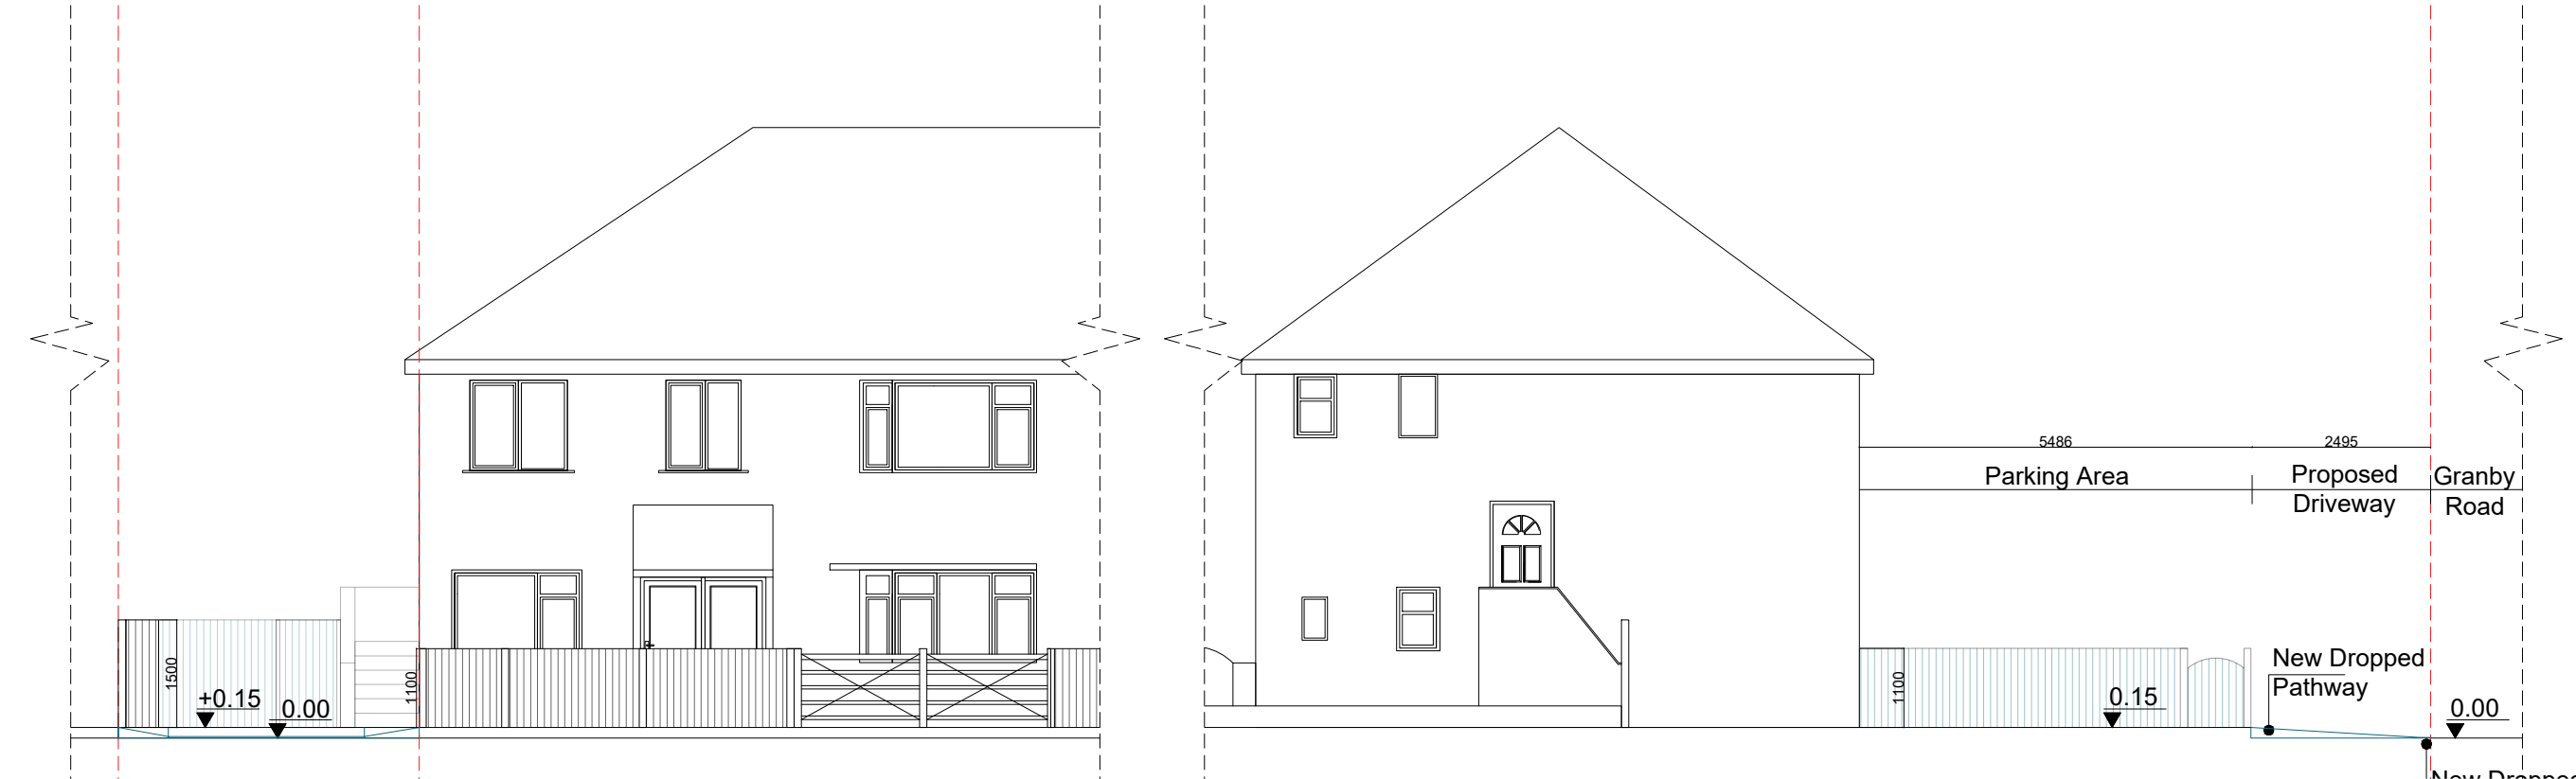


Proposed South Elevation

Proposed Section

Any dimensions shown should be checked on site and discrepancies reported to the Architect prior to construction. Designs are not coordinated with engineer projects. Do not scale for construction purposes.

Block Plans are scaled from the Ordinance Survey Location Maps. Please see the licence number for the Os Maps in the Location Plans

Existing
Proposed

 

Drawing Name
Existing And Proposed Elevations And Sections

Project Address
71 Granby Road SK17 7TJ

Scale
1/100 at A3
Date
22.06.2023

Designer
DG
Revision
V1

Drawing No.
71GranbyRoad ElevationsAndSections_V1



Planning By Design Ltd
www.planning-by-design.co.uk
hello@planning-by-design.co.uk