


Any dimensions shown should be checked on site and discrepancies reported to the Architect prior to construction. Designs are not coordinated with engineer projects. Do not scale for construction purposes.

Block Plans are scaled from the Ordnance Survey Location Maps. Please see the licence number for the Os Maps in the Location Plans

Existing
Proposed

 

Drawing Name
Existing And Proposed Plans

Project Address
71 Granby Road SK17 7TJ


Scale 1/100 at A3	Date 22.06.2023
----------------------	--------------------

Designer DG	Revision V1
----------------	----------------


Drawing No.
71GranbyRoad_
Plans_V1



Planning By Design Ltd
www.planning-by-design.co.uk
hello@planning-by-design.co.uk

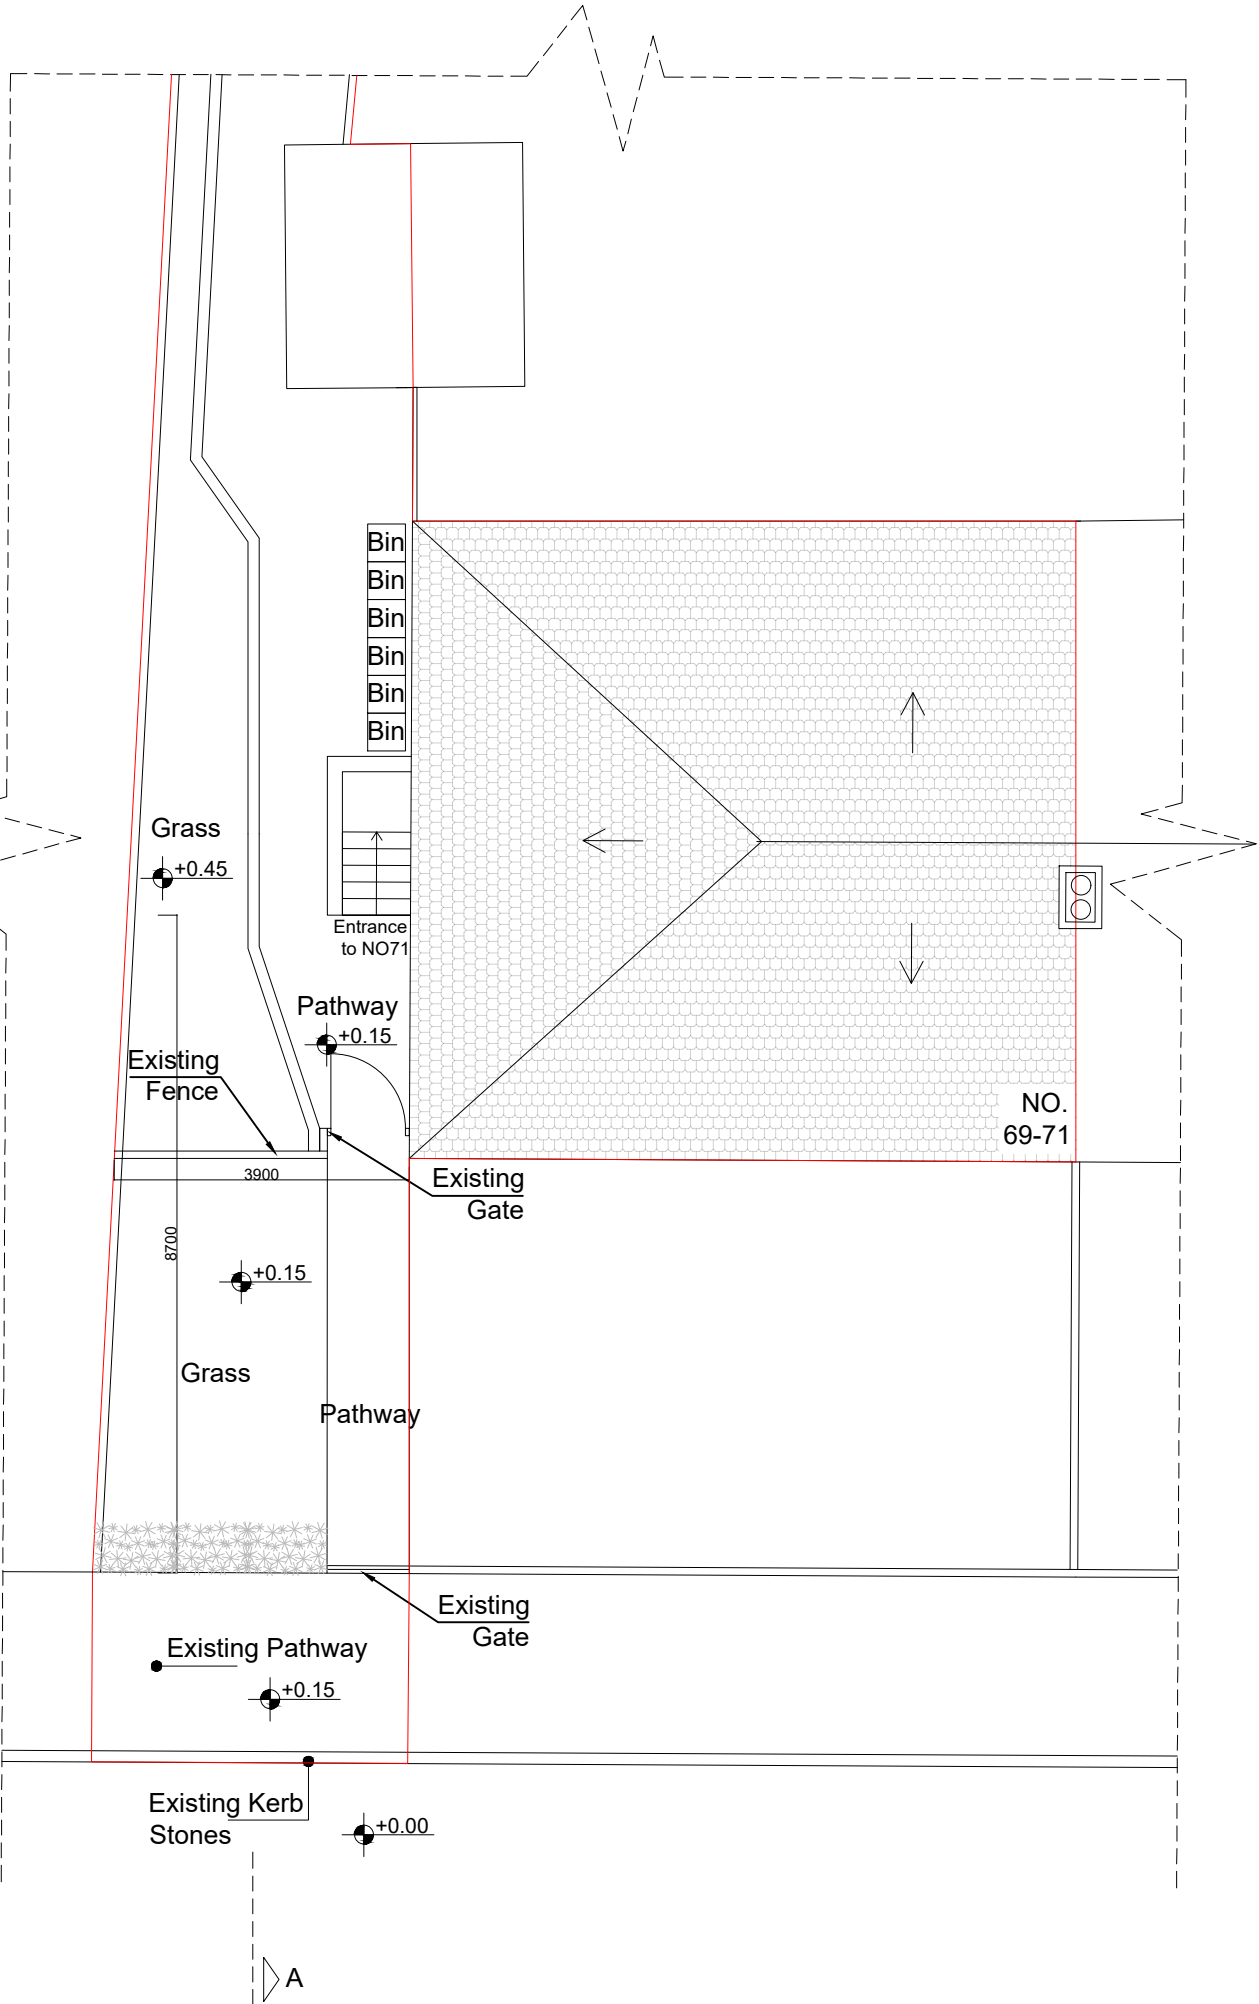

Existing Roof Plan

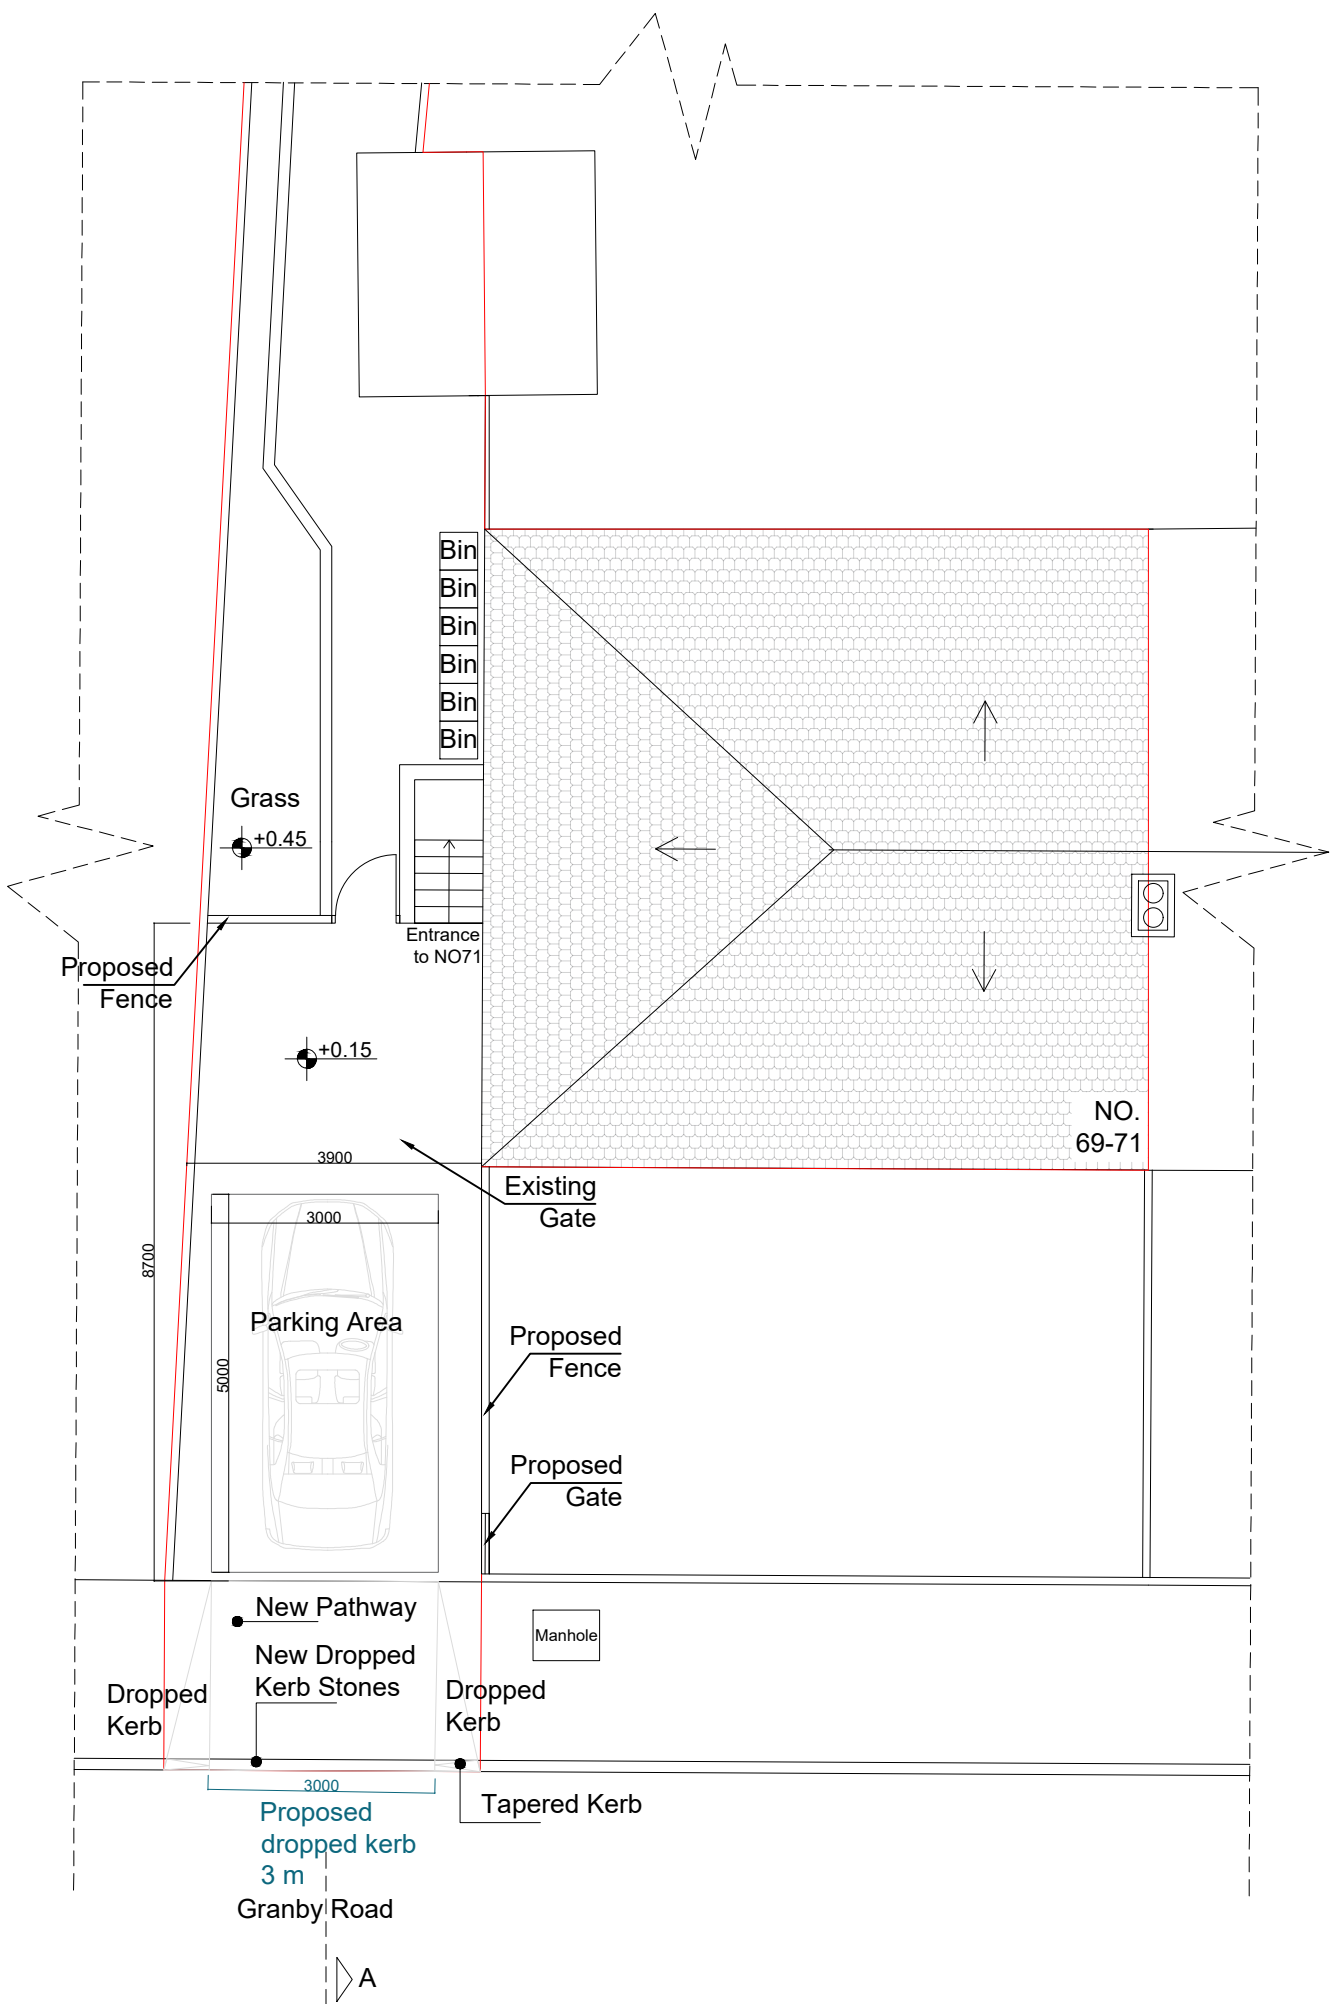

Proposed Roof Plan