


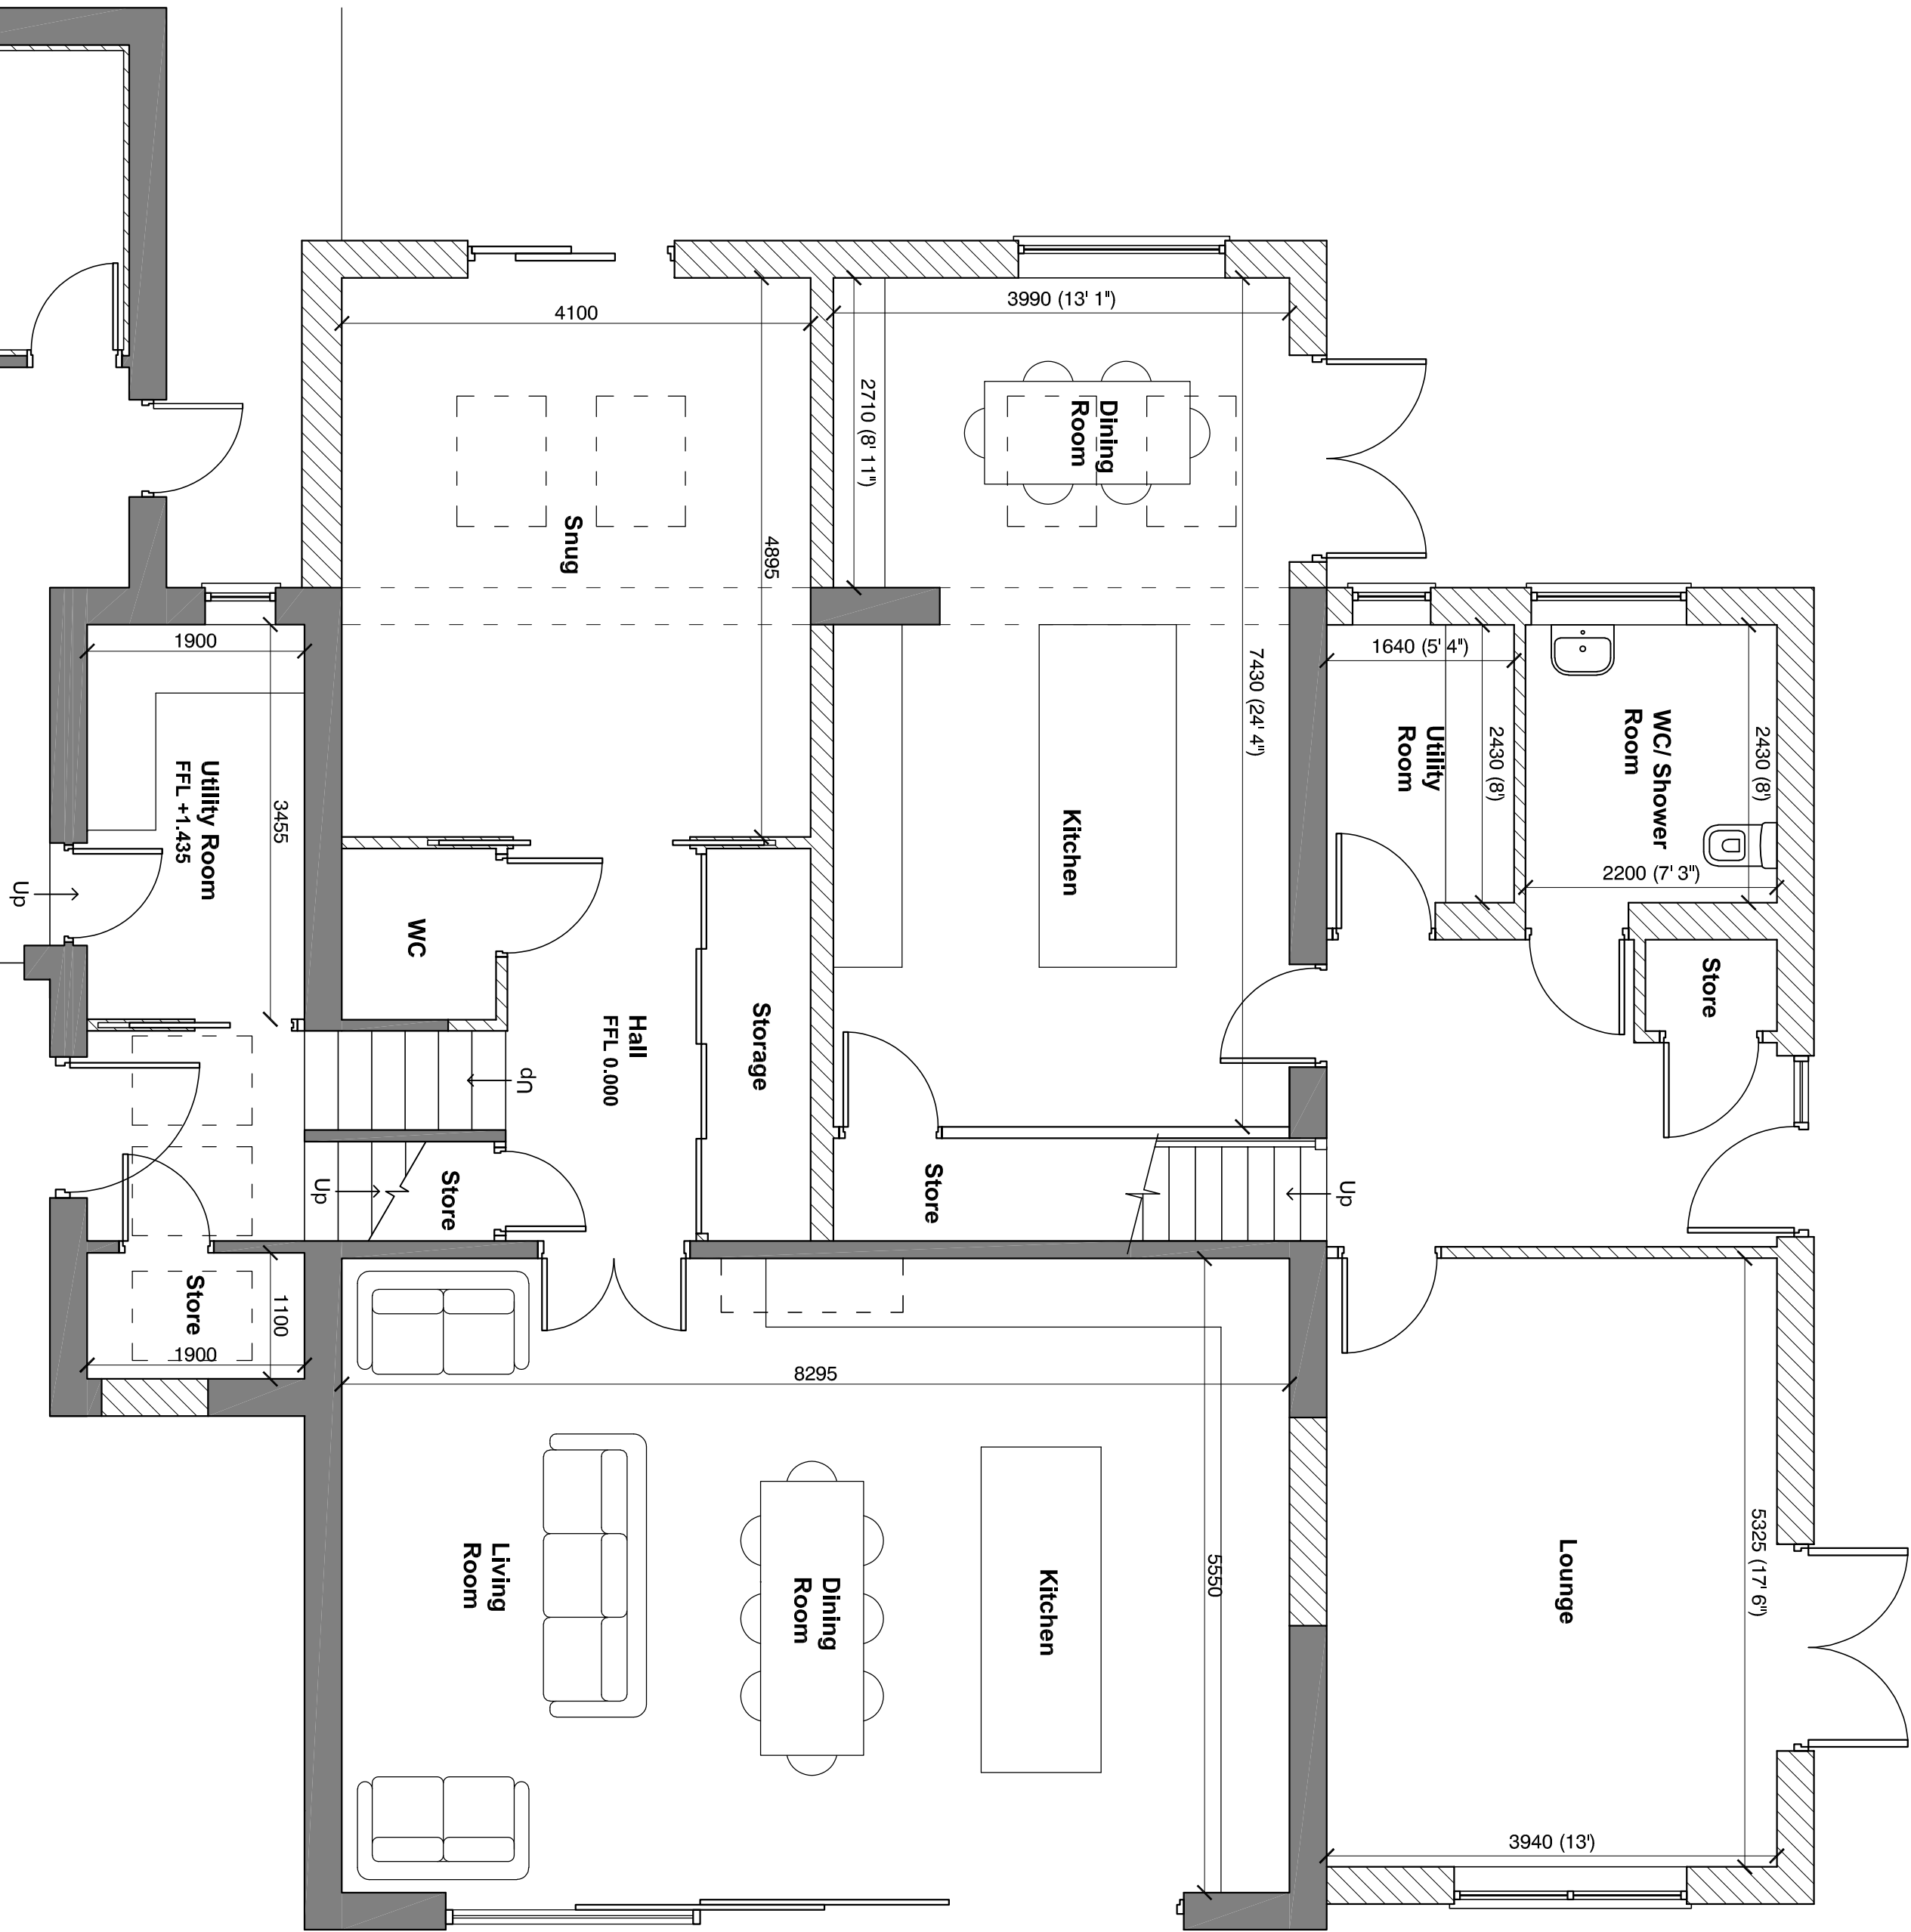


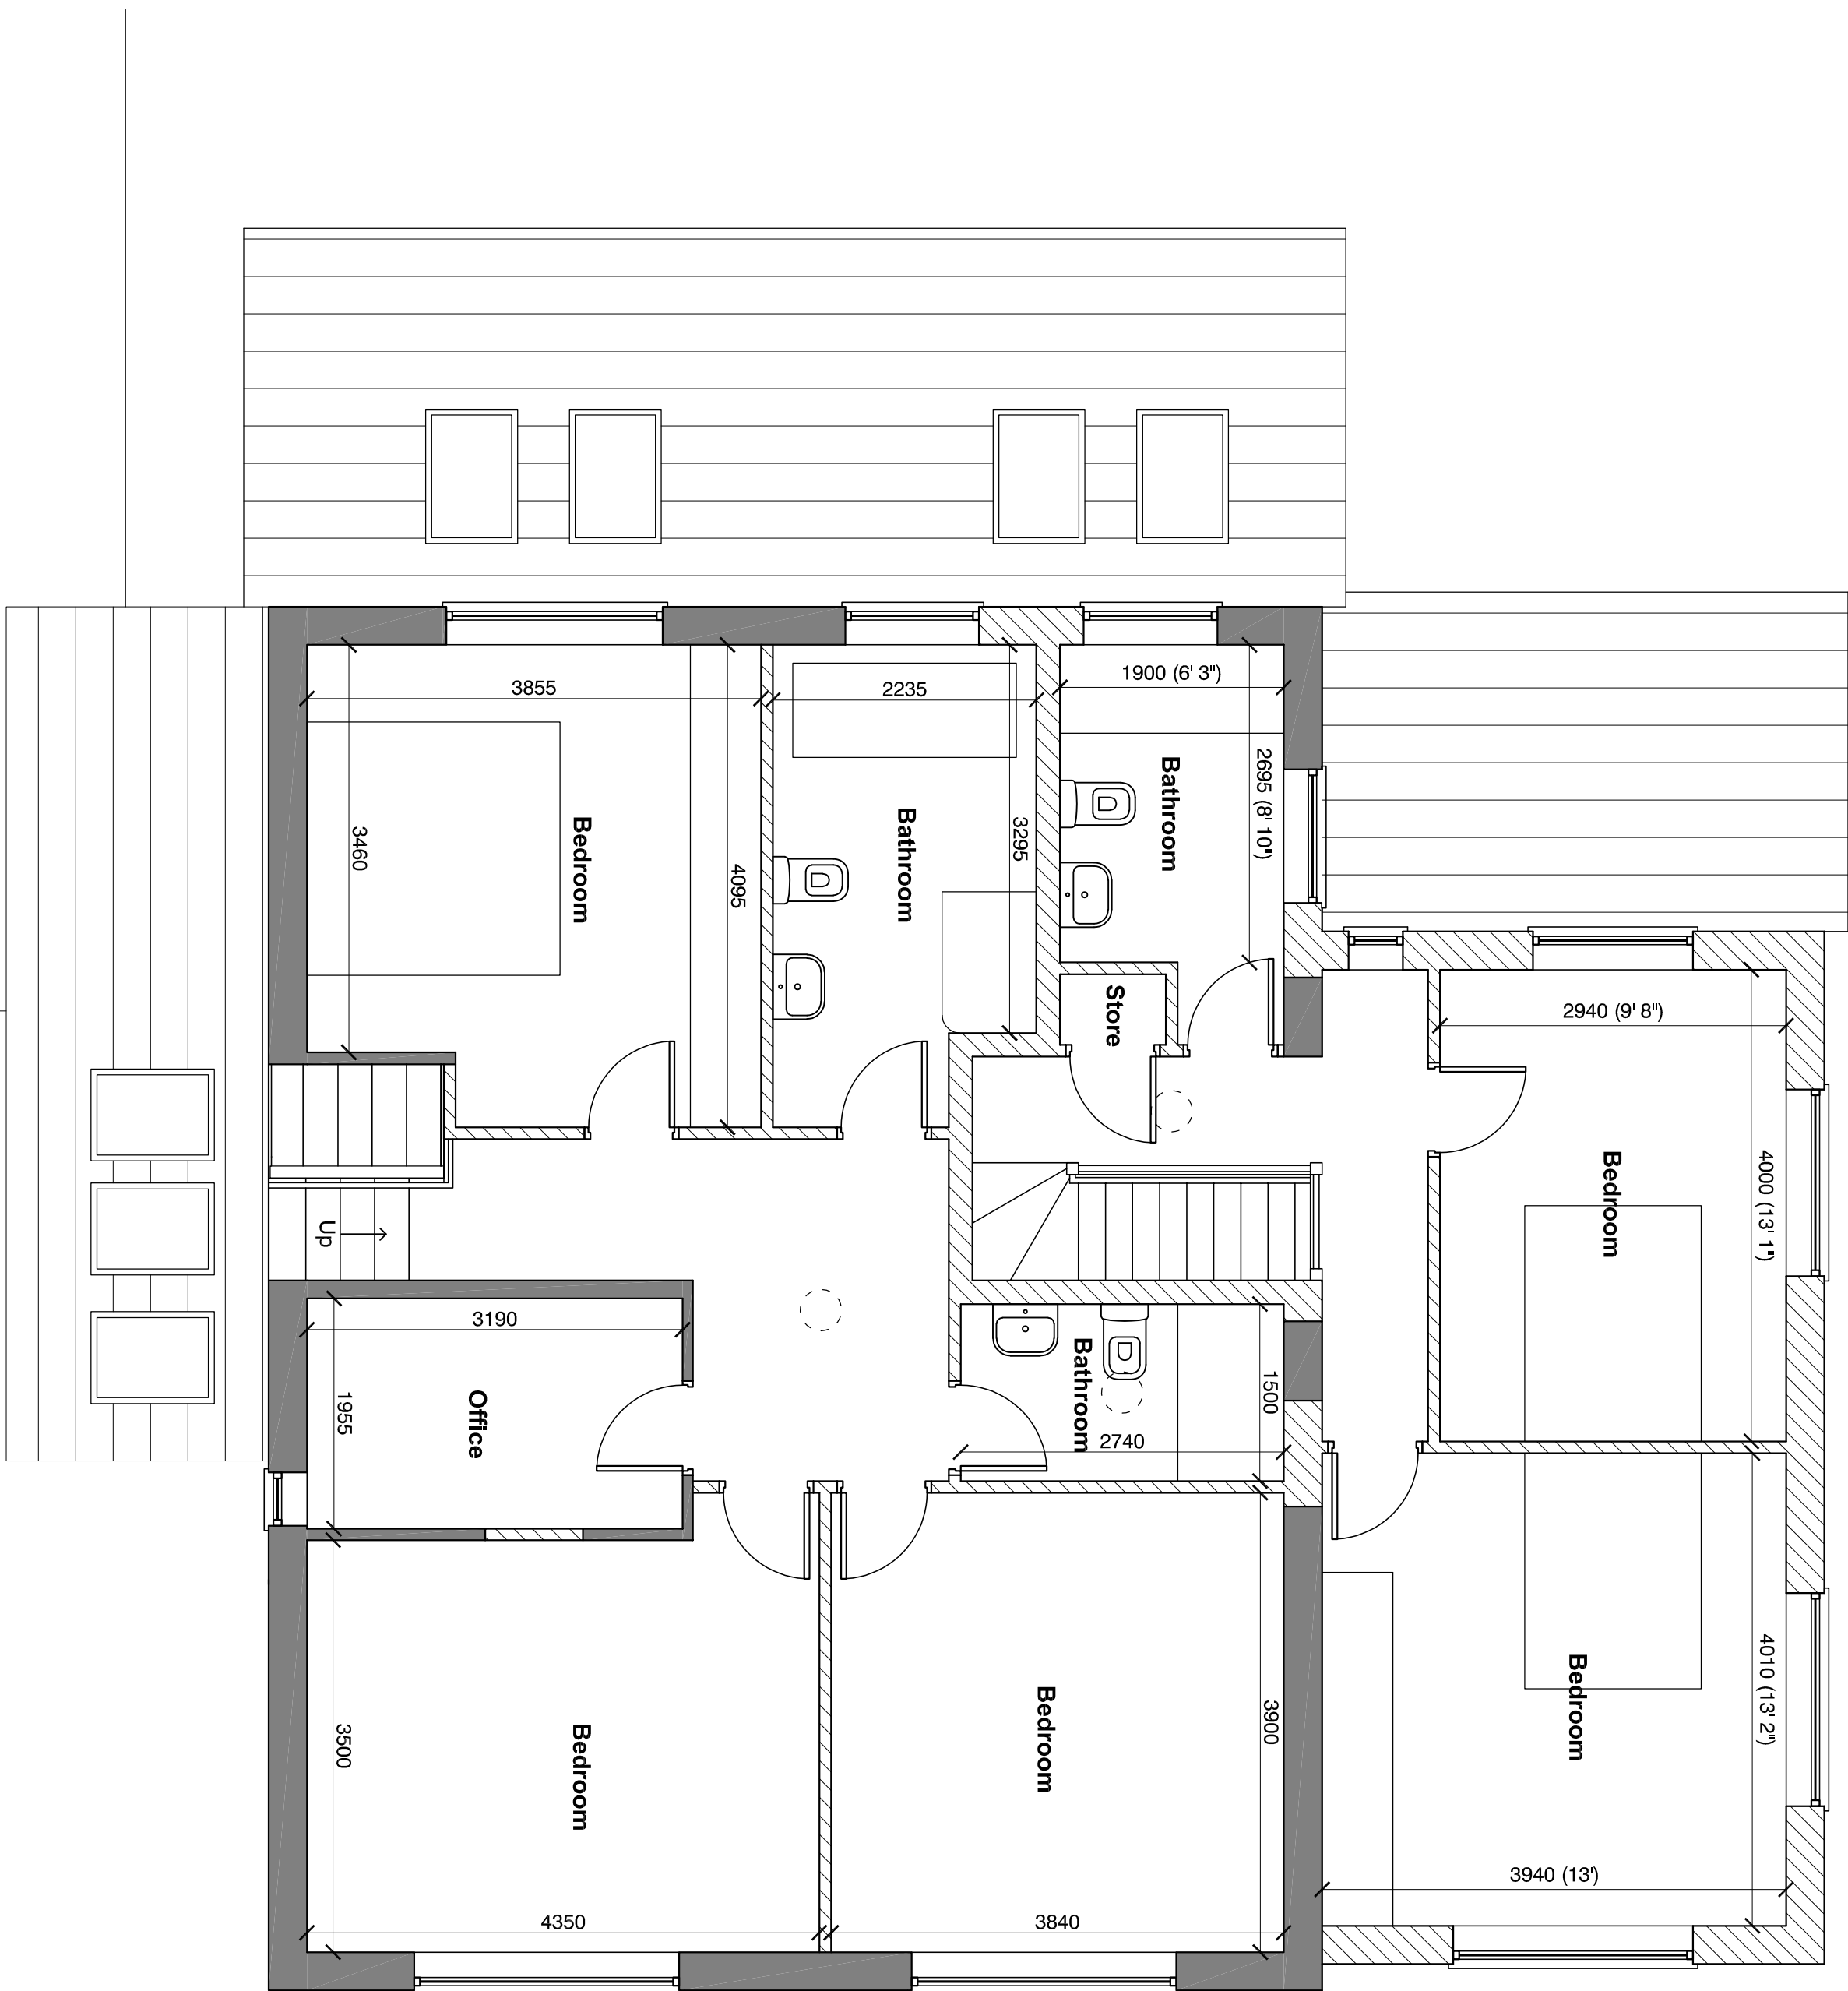

Ground and Lower Ground Floor Plan

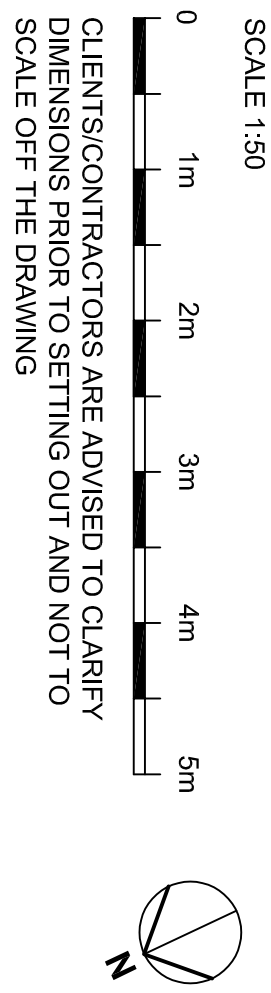


First Floor Plan

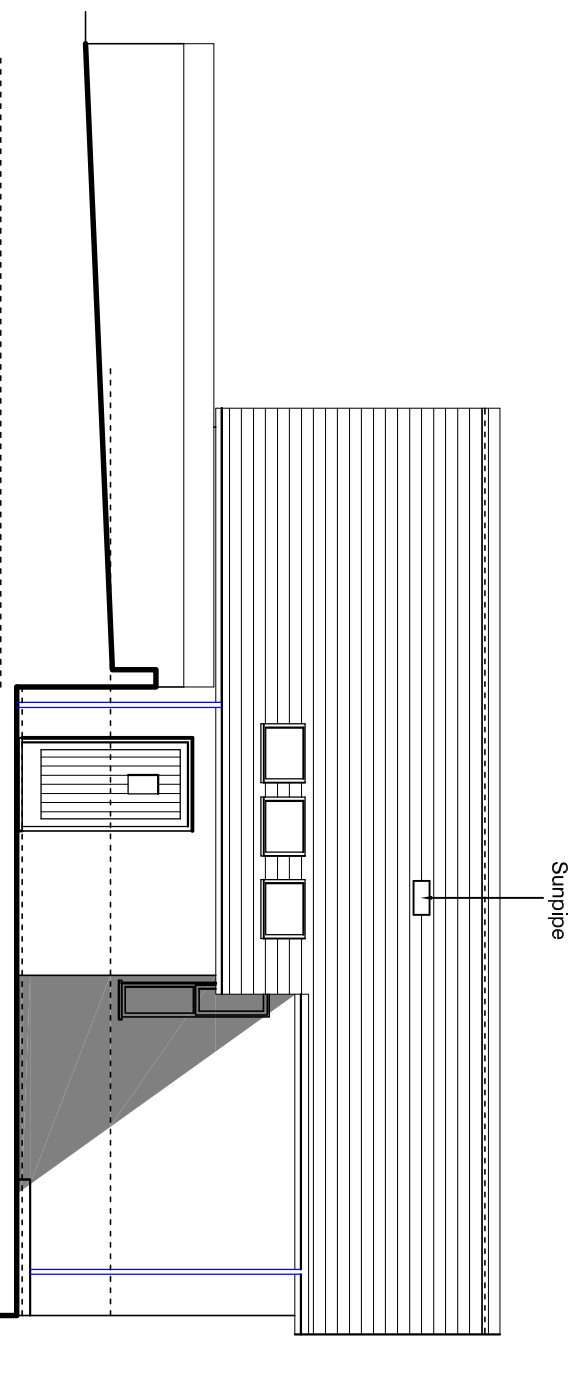


Side Elevation



Front Elevation

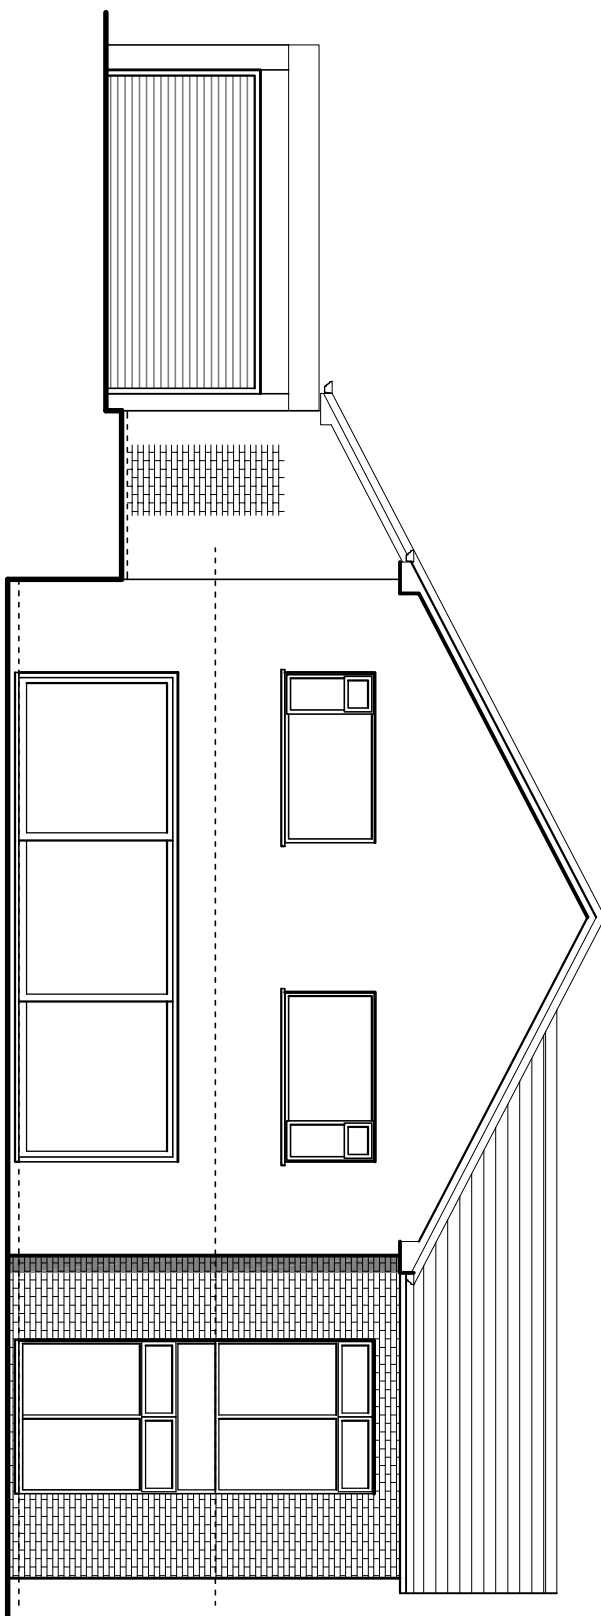

Rear Elevation

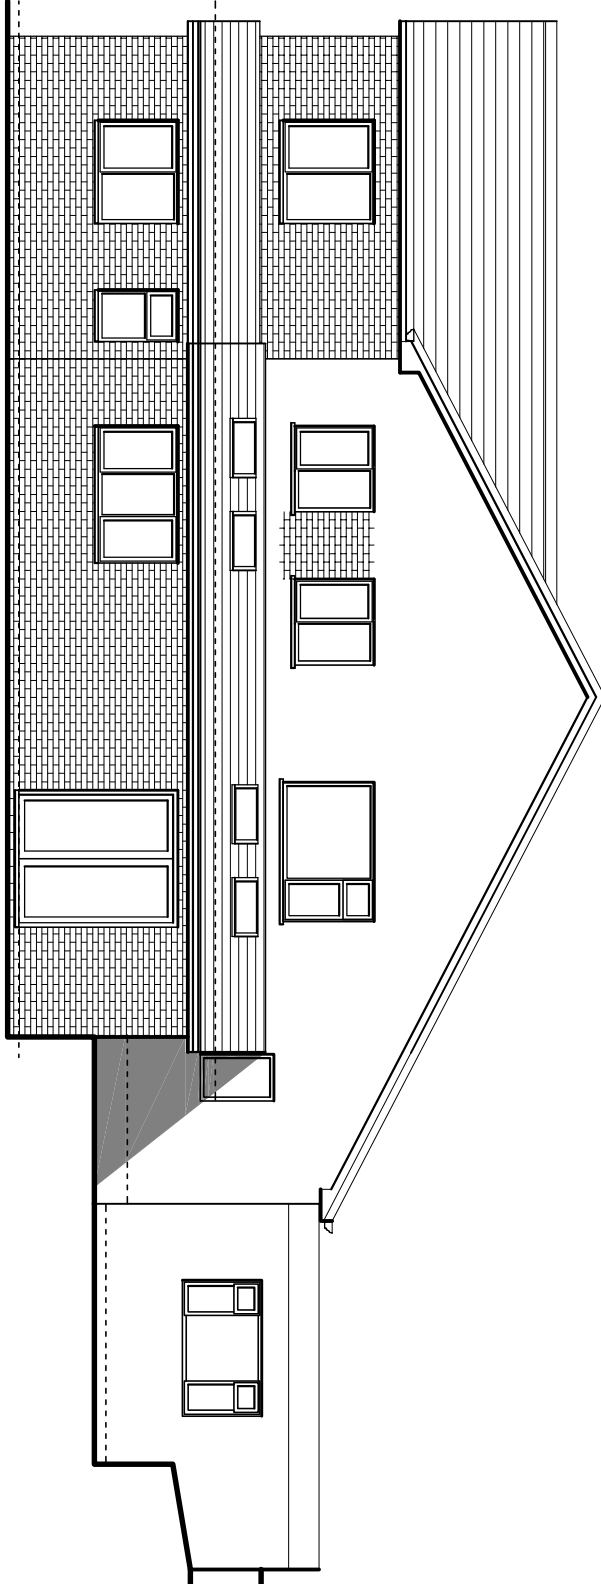

Side Elevation

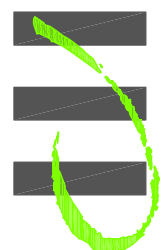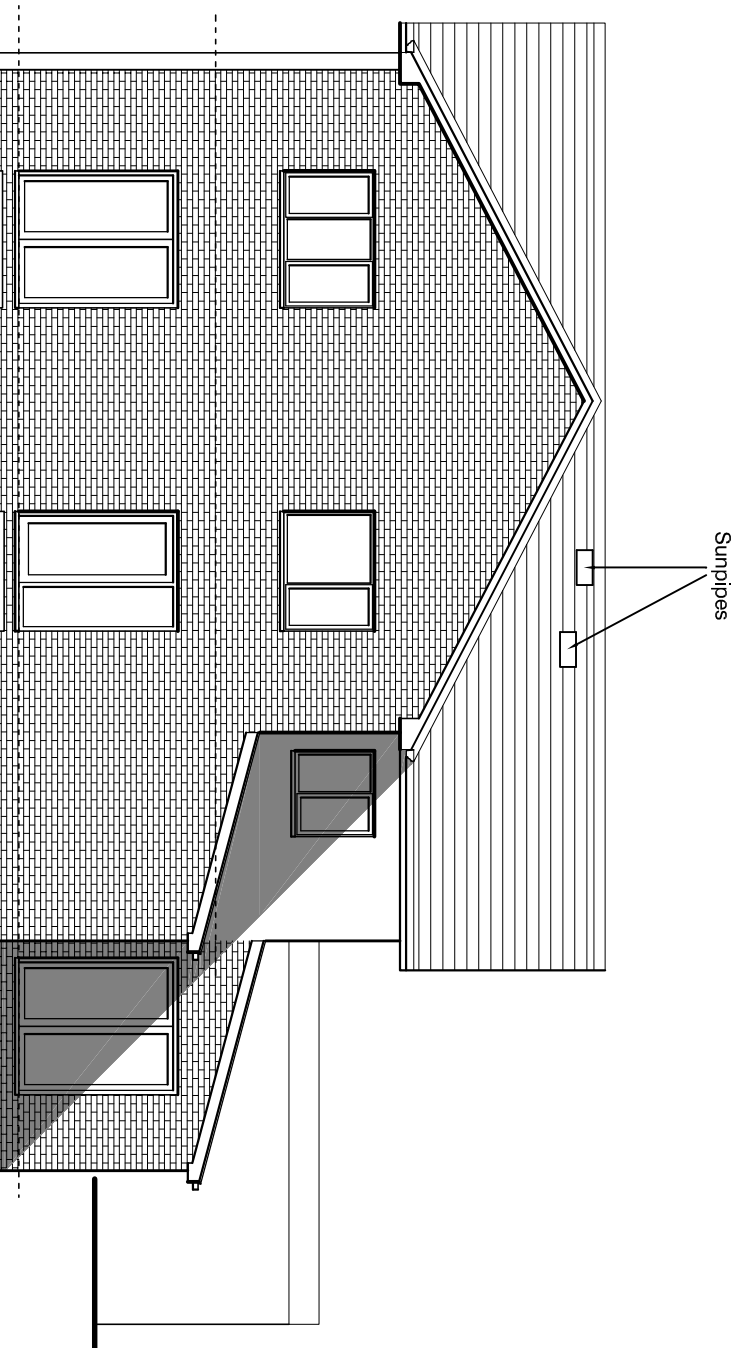

HIGH PEAK ARCHITECTS LTD
2nd Floor, Wharf House, Wharf Road, Walsley Bridge, High Peak, Derby S23 7JD
Tel: 01863 719717 Website: highpeakarch.com Email: info@highpeakarch.com

Extension and Alterations
11 Haywards Close, Glossop

Proposed Drawings
1867.PL04

Scale: 1:150 & 1:100 @ A1 Date: May 2023 DO NOT SCALE OFF THIS DRAWING Rev: