




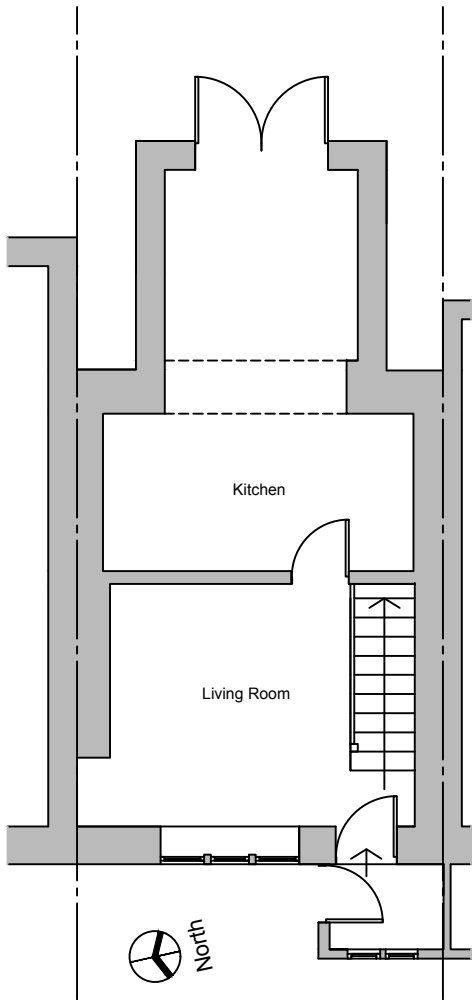


Proposed Ground Floor Plan

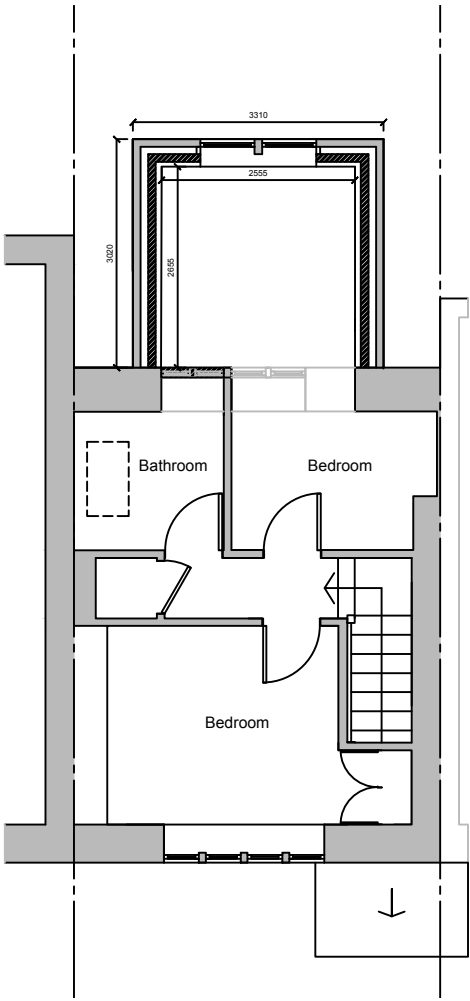


Proposed First Floor Plan

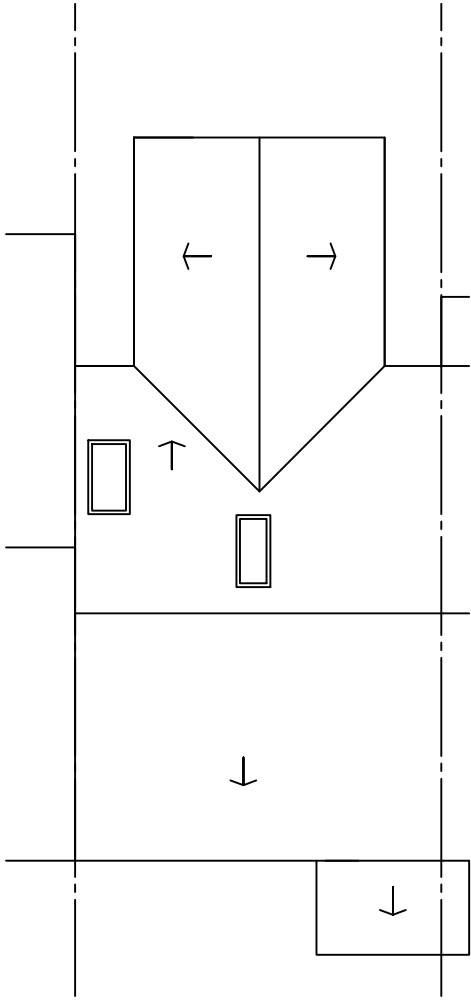


Proposed Roof Plan

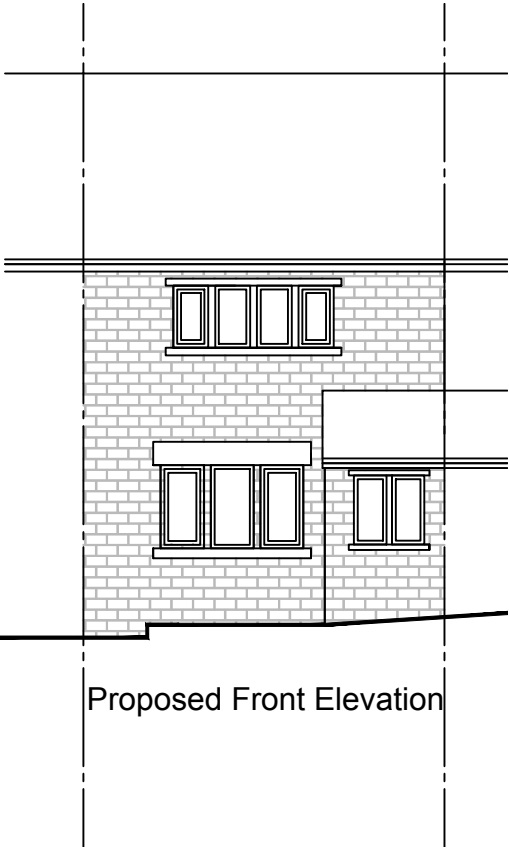

Proposed Front Elevation

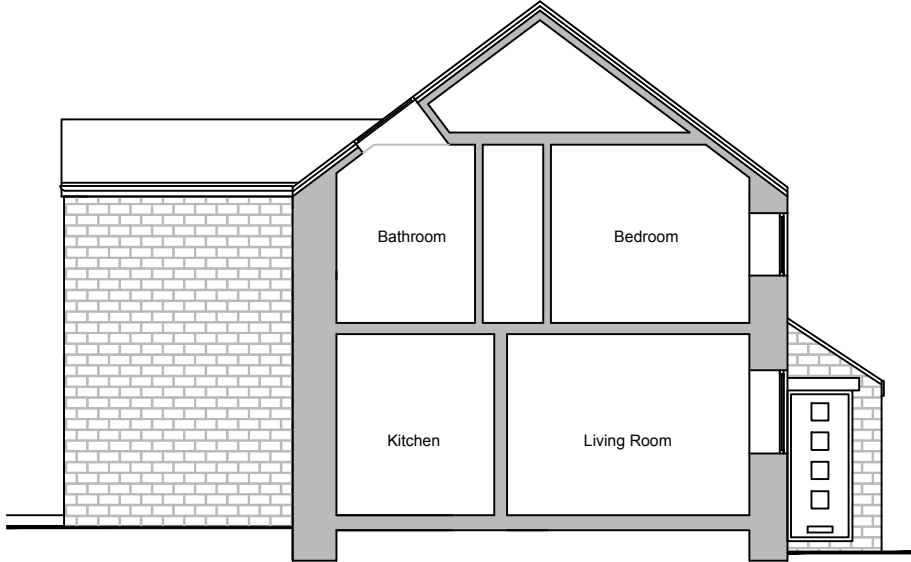

Proposed Side Elevation

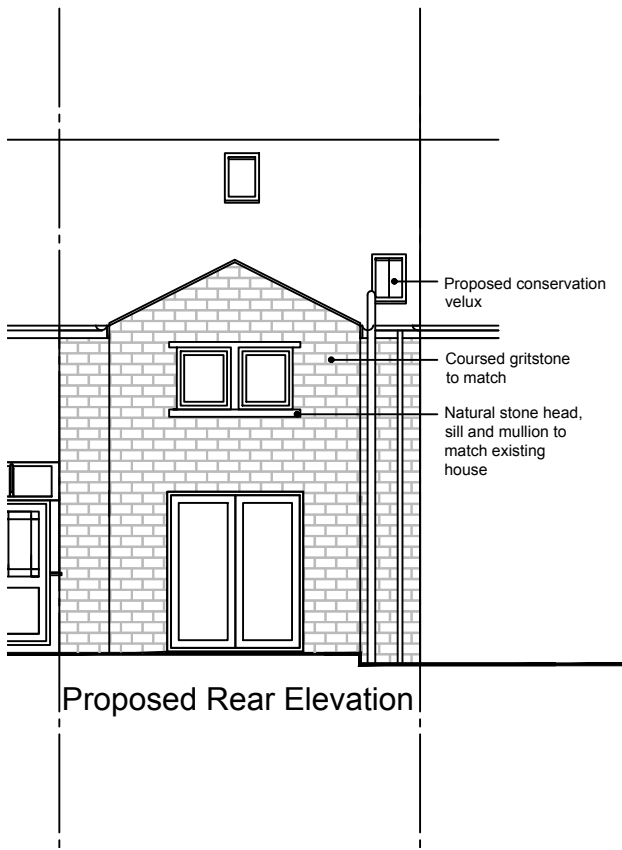

Proposed Rear Elevation



Address:

Mr Phil Crawshaw,
23 Back Lane, Charlesworth, Glossop, Derbyshire,
SK13 5HJ

Project:

Proposed first floor rear extension over existing
single storey rear extension

Title:

Proposed Plans

Scale: 1:100 @ A3

Drawn: C.K. Date: November 2023

Project no.: 3250 Drawing no.: 3250-002



Metric Scale