

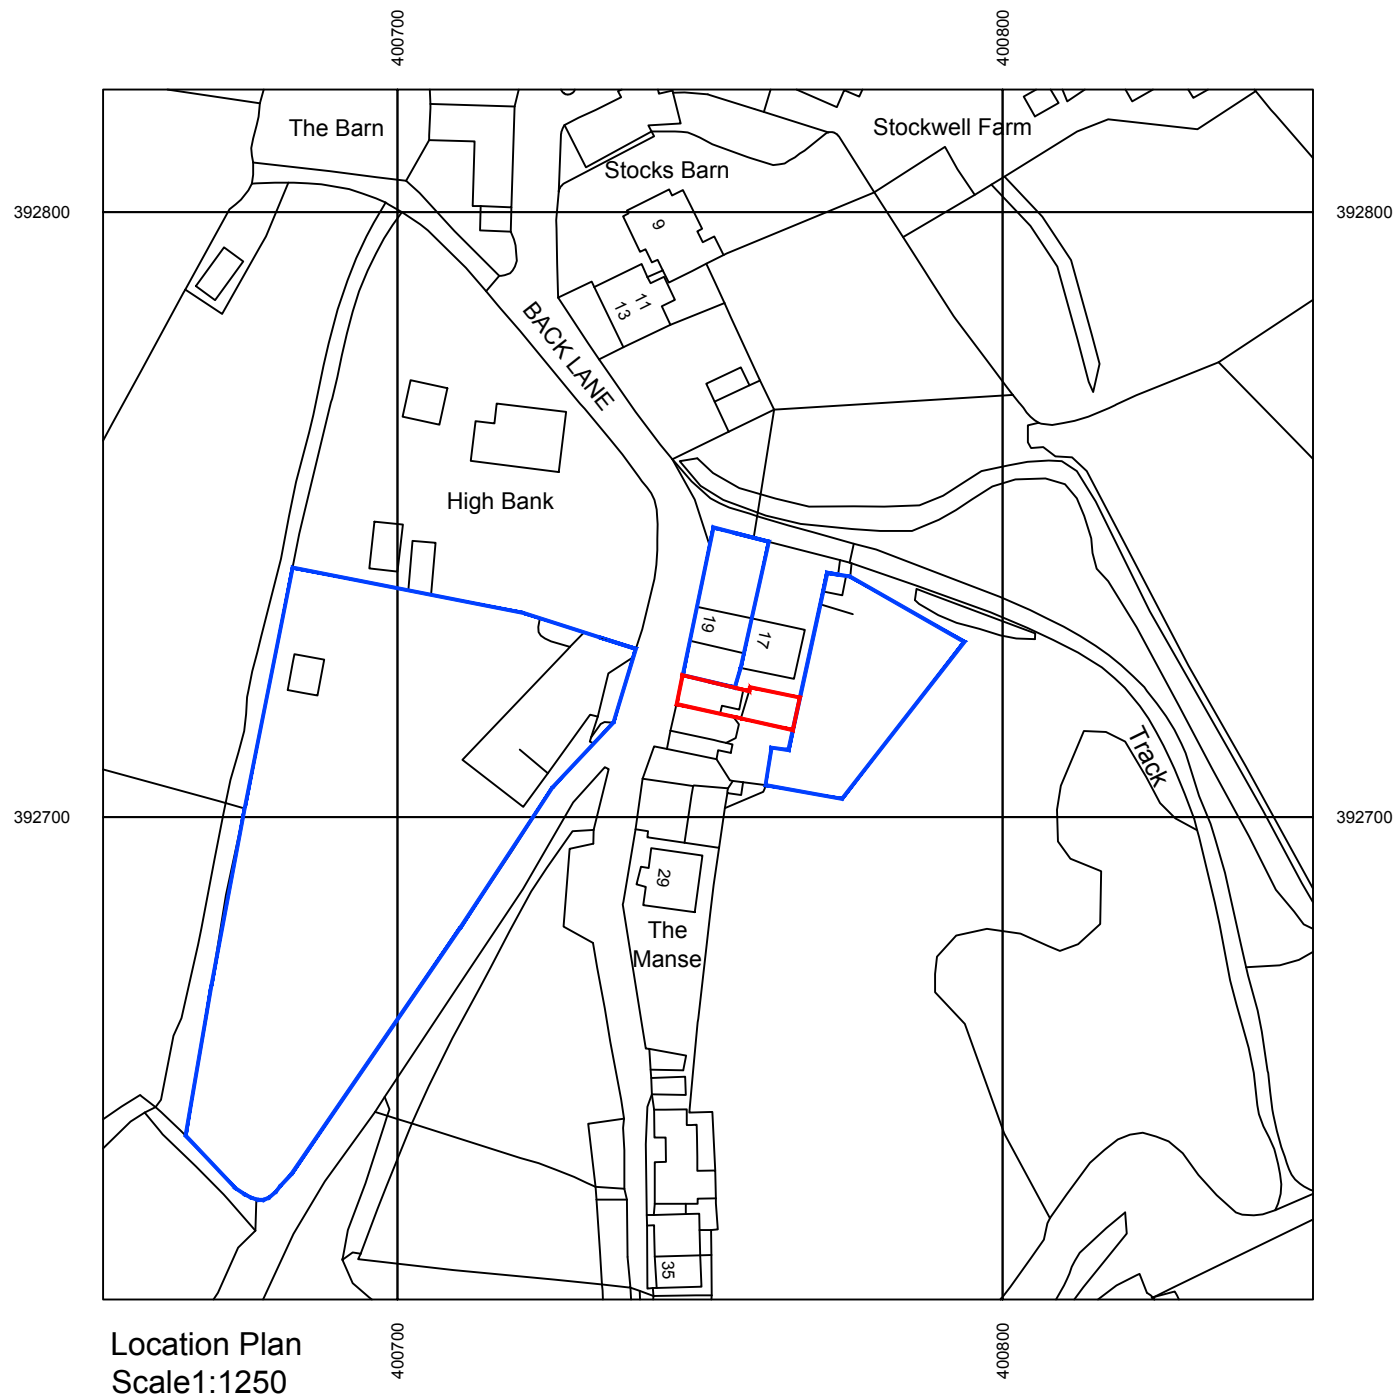
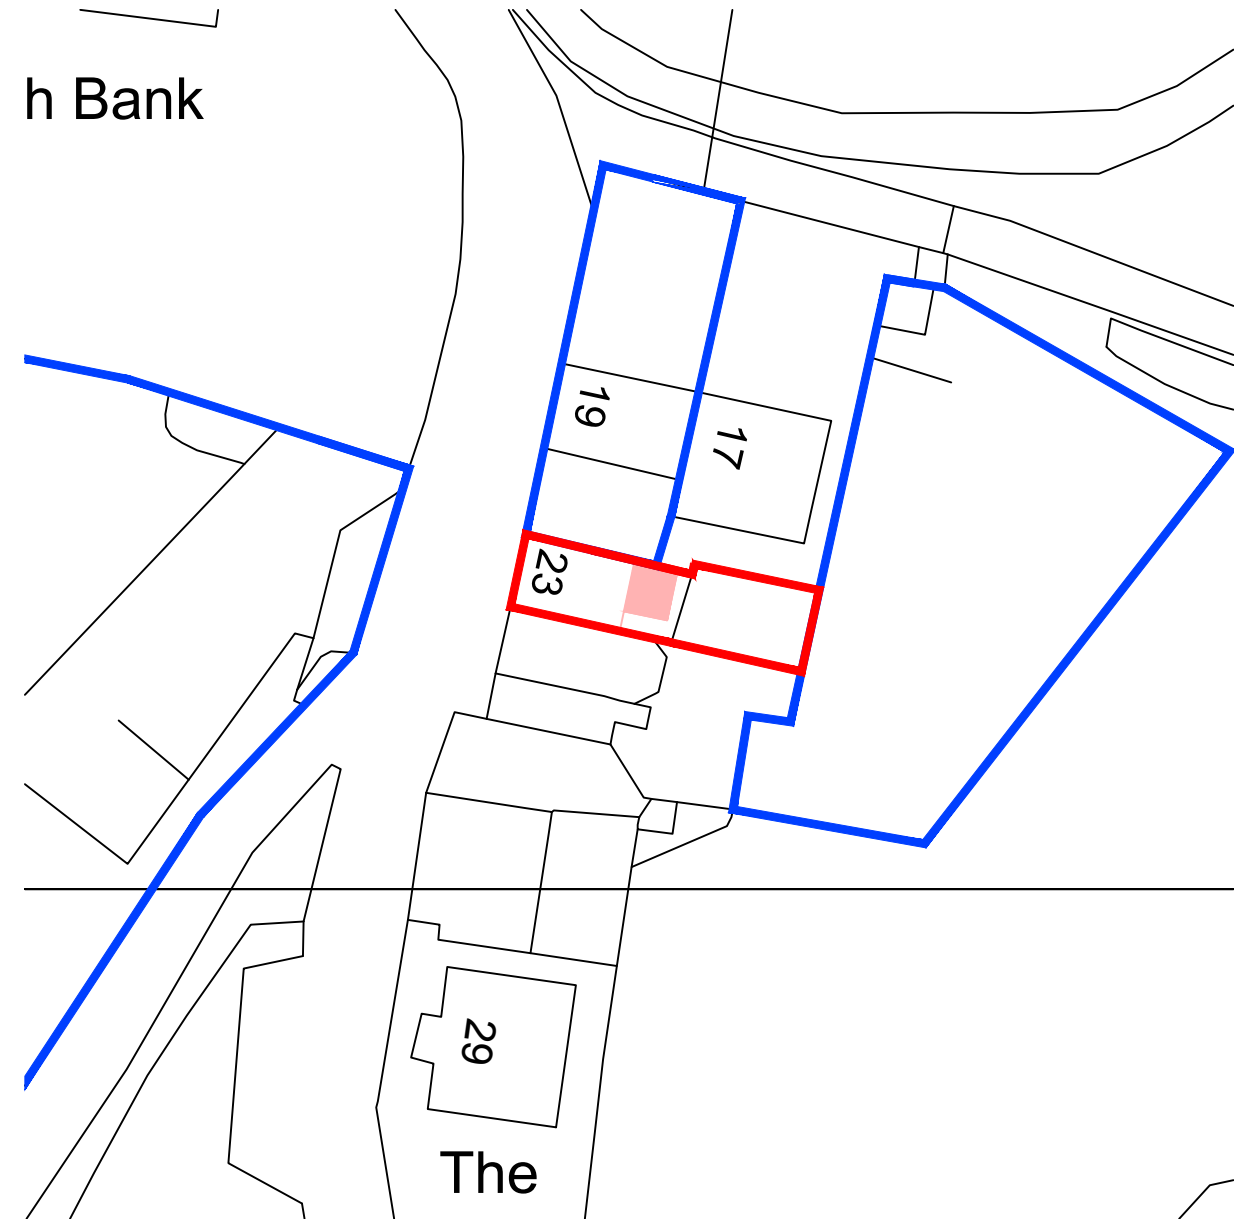


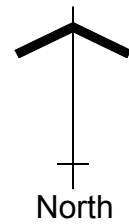

Location Plan  
Scale 1:1250

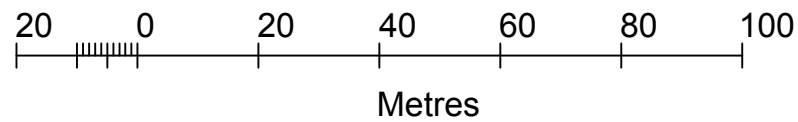

Site Plan  
Scale 1:500

-  Area of proposal
-  Site boundary
-  Adjoining land owned by client



Address:

Mr Phil Crawshaw,  
23 Back Lane, Charlesworth, Glossop, Derbyshire,  
SK13 5HJ

Project:

Proposed first floor rear extension over existing  
single storey rear extension

Title:

Location Plan

Scale: 1:1250 & 1:500 @ A3

Drawn:

C.K.

Date:

November 2023

Project no.:

3250

Drawing no.:

3250-003

PLANMART LIMITED  
9, GEORGE STREET, GLOSSOP,  
DERBYSHIRE SK13 8AY.  
TEL: 01457 863153