




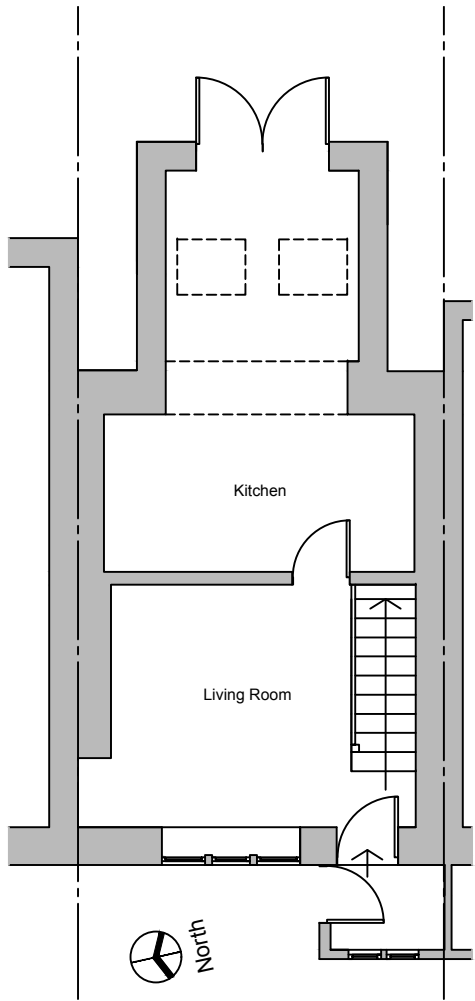


Existing Ground Floor Plan

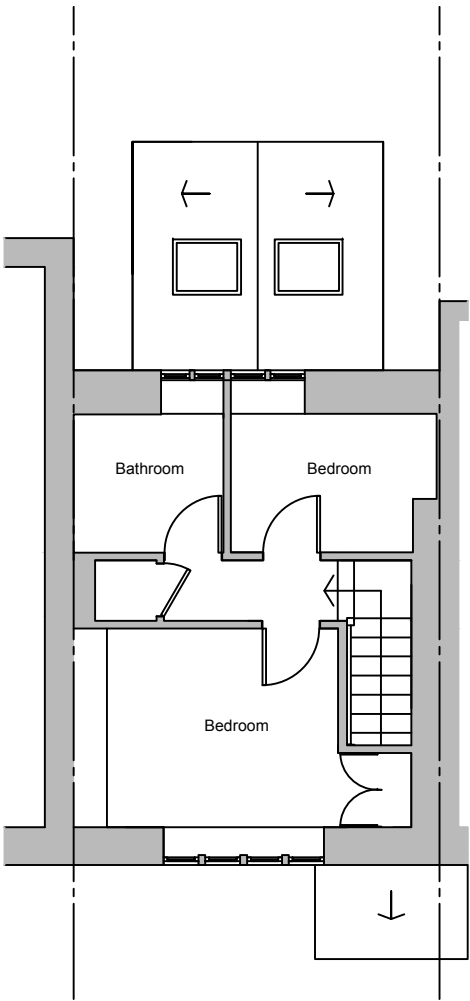


Existing First Floor Plan

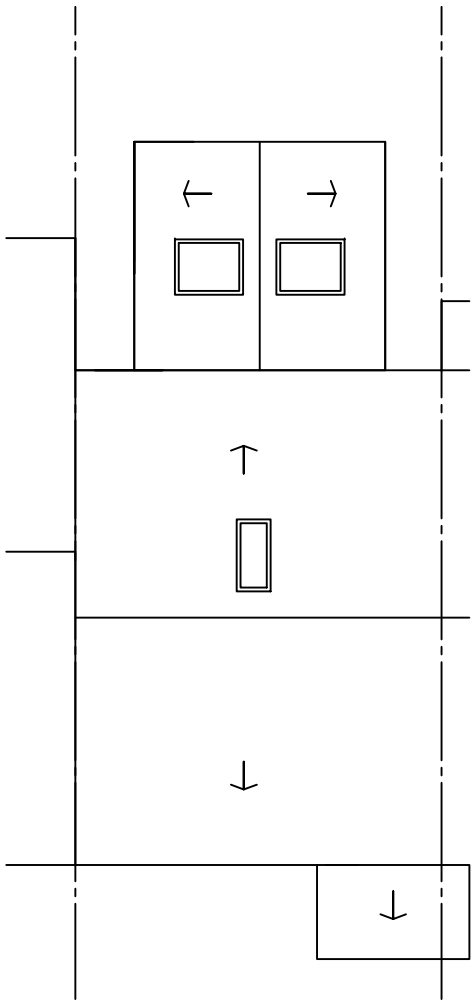

Existing Roof Plan

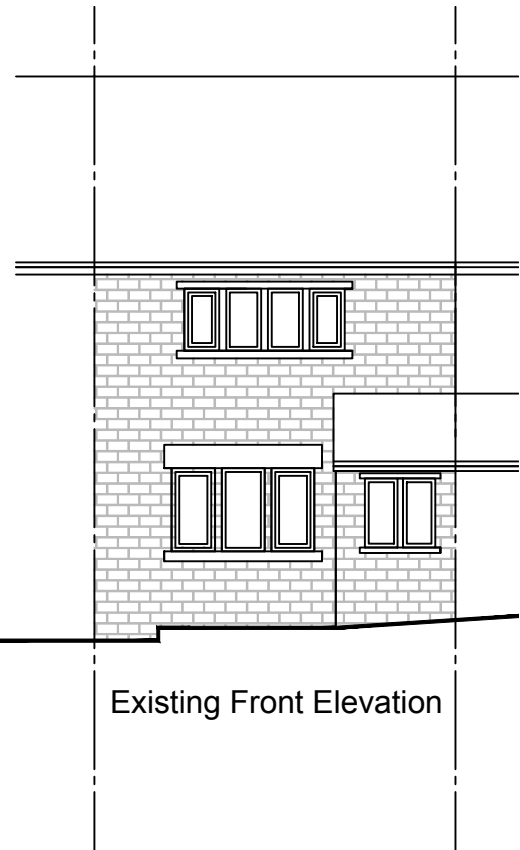

Existing Front Elevation

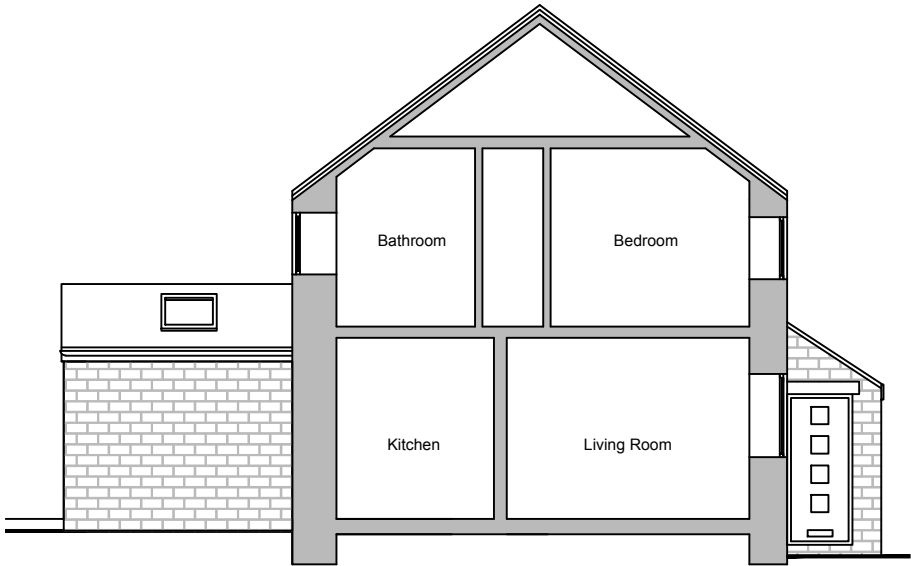

Existing Side Elevation



Existing Rear Elevation



Address:

Mr Phil Crawshaw,
23 Back Lane, Charlesworth, Glossop, Derbyshire,
SK13 5HJ

Project:

Proposed first floor rear extension over existing
single storey rear extension

Title:

Existing Plans

Scale: 1:100 @ A3

Drawn:	Date:
C.K.	November 2023

Project no.:	Drawing no.:
3250	3250-001



Metric Scale