


Notes

 

THIS DRAWING IS TO BE READ IN CONJUNCTION WITH ALL ACCOMPANYING INFORMATION

0 0.5m1m 2m 5m

1:100


Rev	Description	Date	Dr by	App by
original by		date created		approved by
SP		24.11.2023		JW

AHR AHR Building Consultancy Ltd
5th Floor
55 Princess Street
Manchester
M2 4EW
United Kingdom

T +44(0)161 8287900
E manchester@ahr.co.uk
www.ahr.co.uk

client name			
			
project			
Glossop Town Hall Refurbishment			
drawing			
Market Hall - Existing Ground floor plan			
computer file		plot date	
C:\Users\jw\Documents\2021\00039\001 - High Peak Council - Glossop Town Hall Refurbishment\Constructor 21.07.23_Sewall Floor.rvt			
project number		scale	
2021.00039.001		As indicated @A2	
drawing number		rev	issue status
GTH-00-E-P01			LBC

This drawing is to be read in conjunction with all related drawings. All dimensions must be checked and verified on site before commencing any work or producing shop drawings. The originator should be notified immediately of any discrepancy. This drawing is copyright and remains the property of AHR.

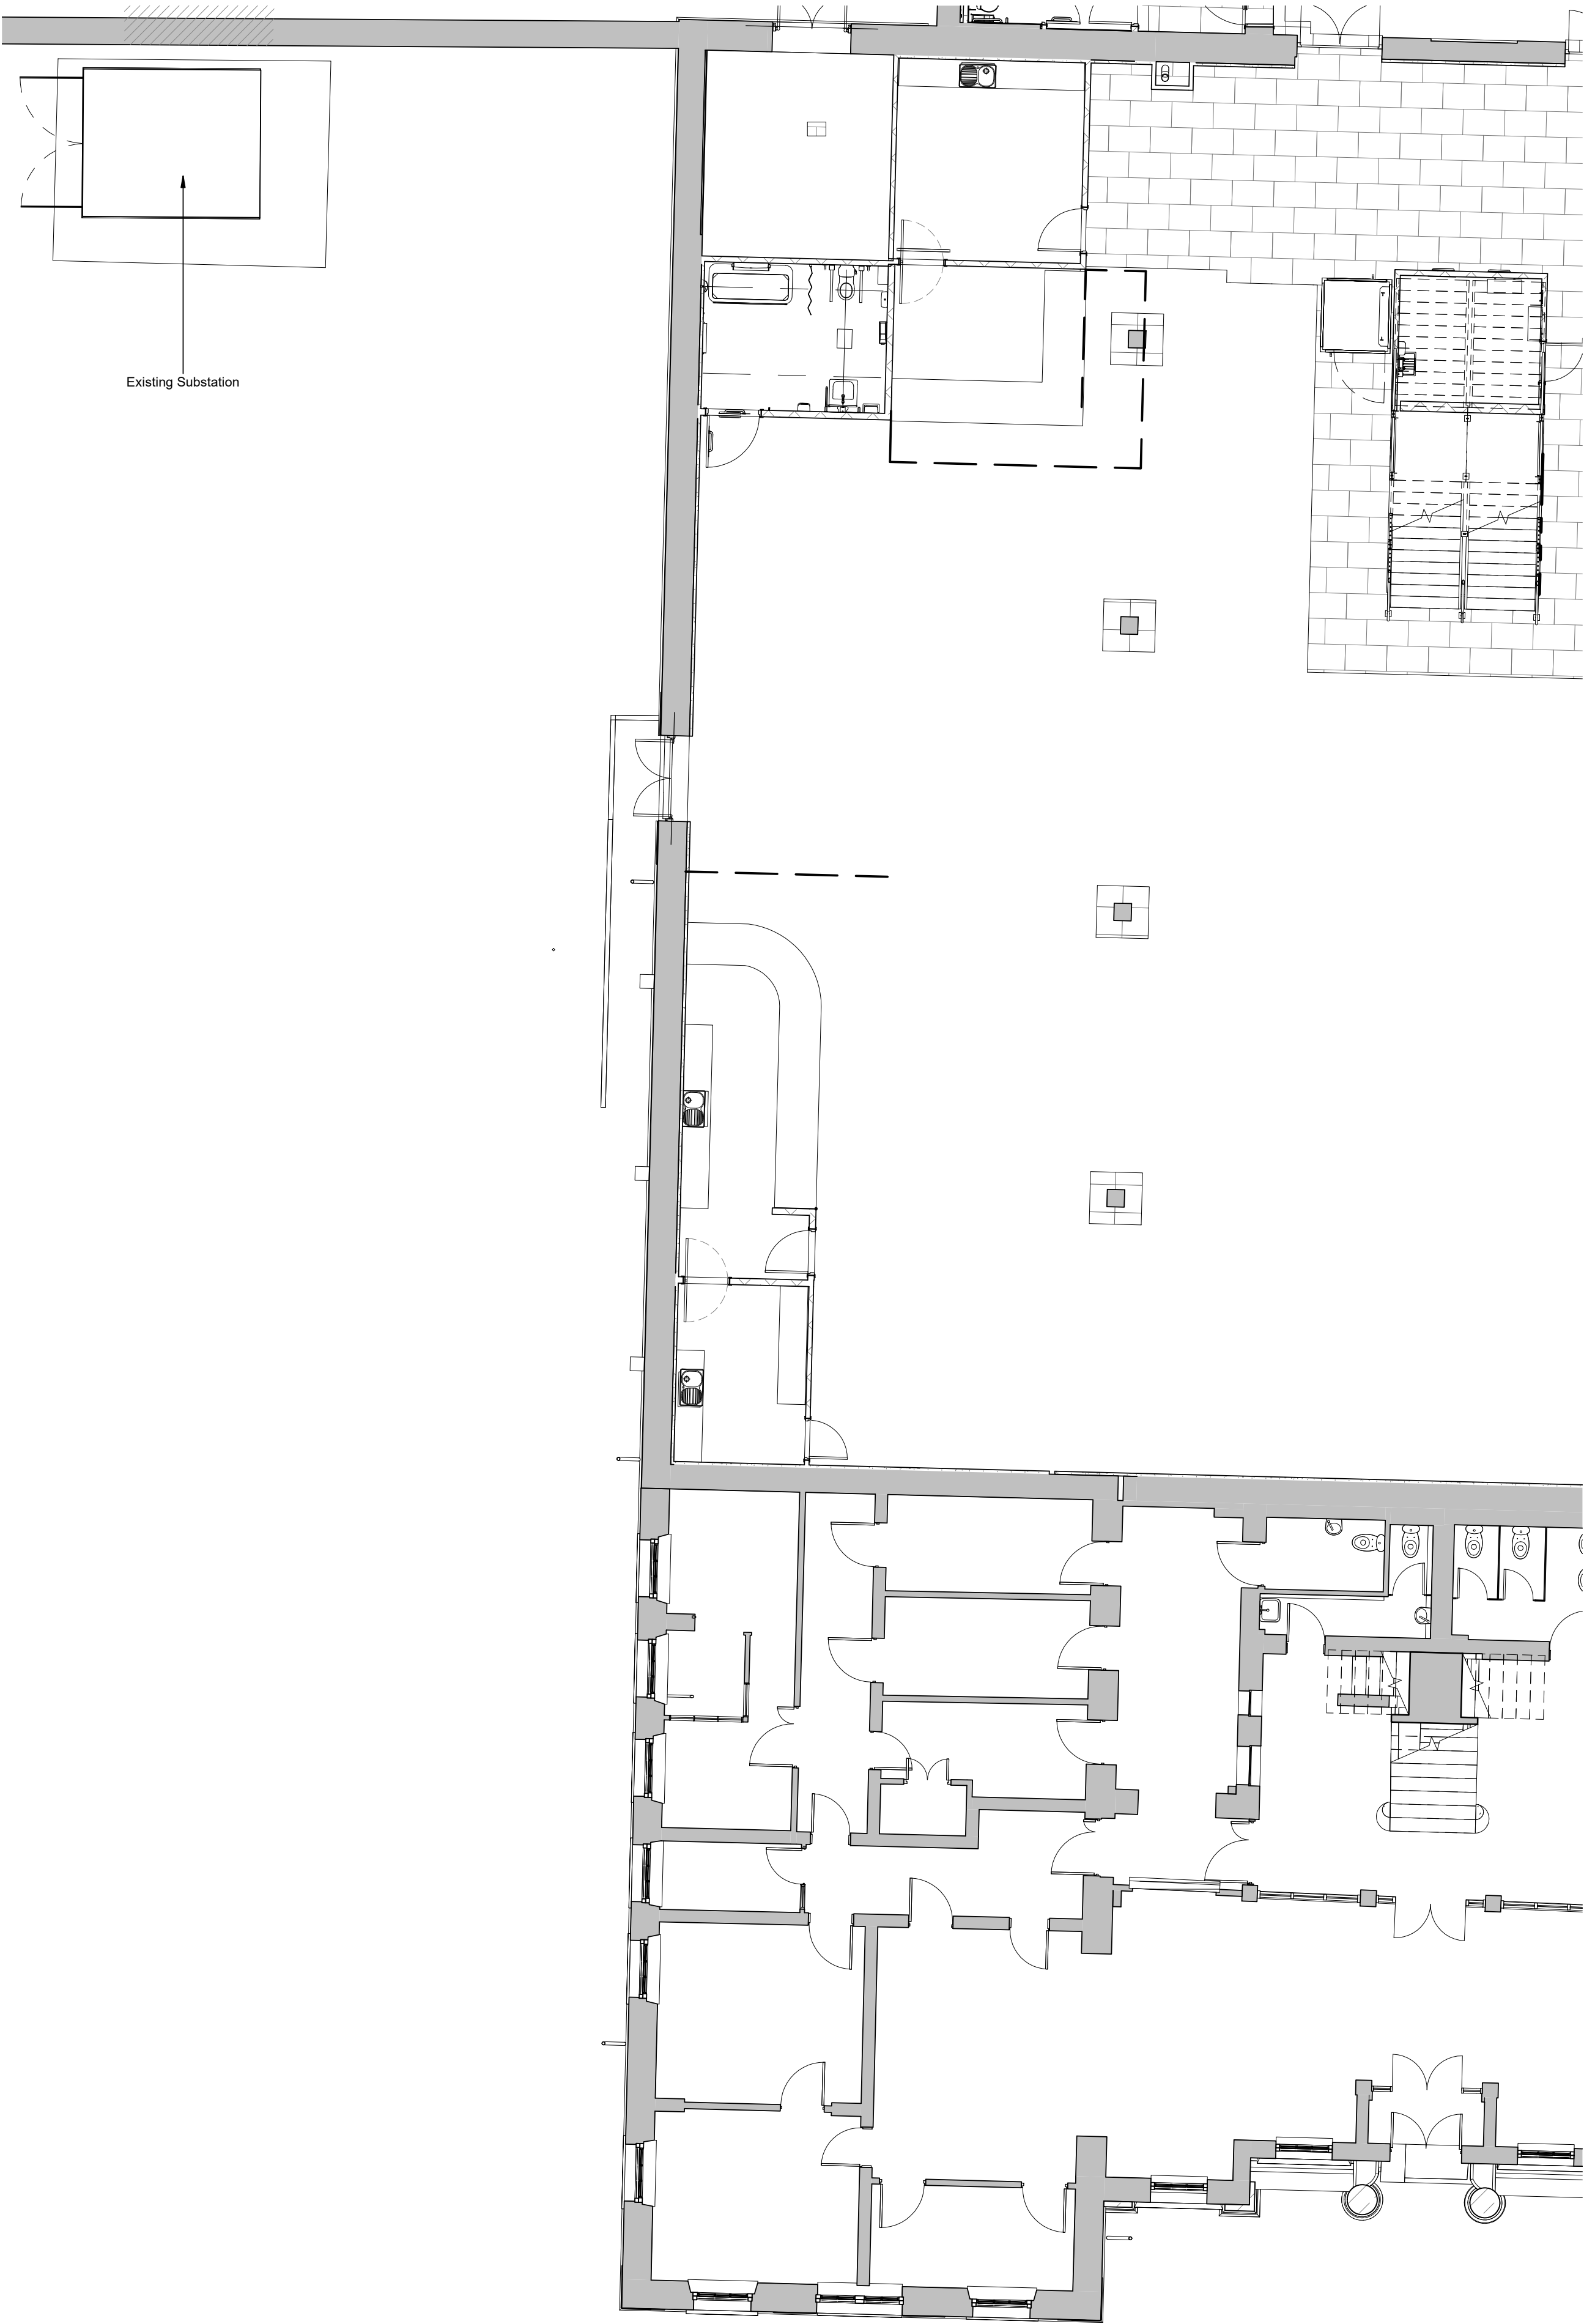

Existing Ground floor plan

1 : 100