




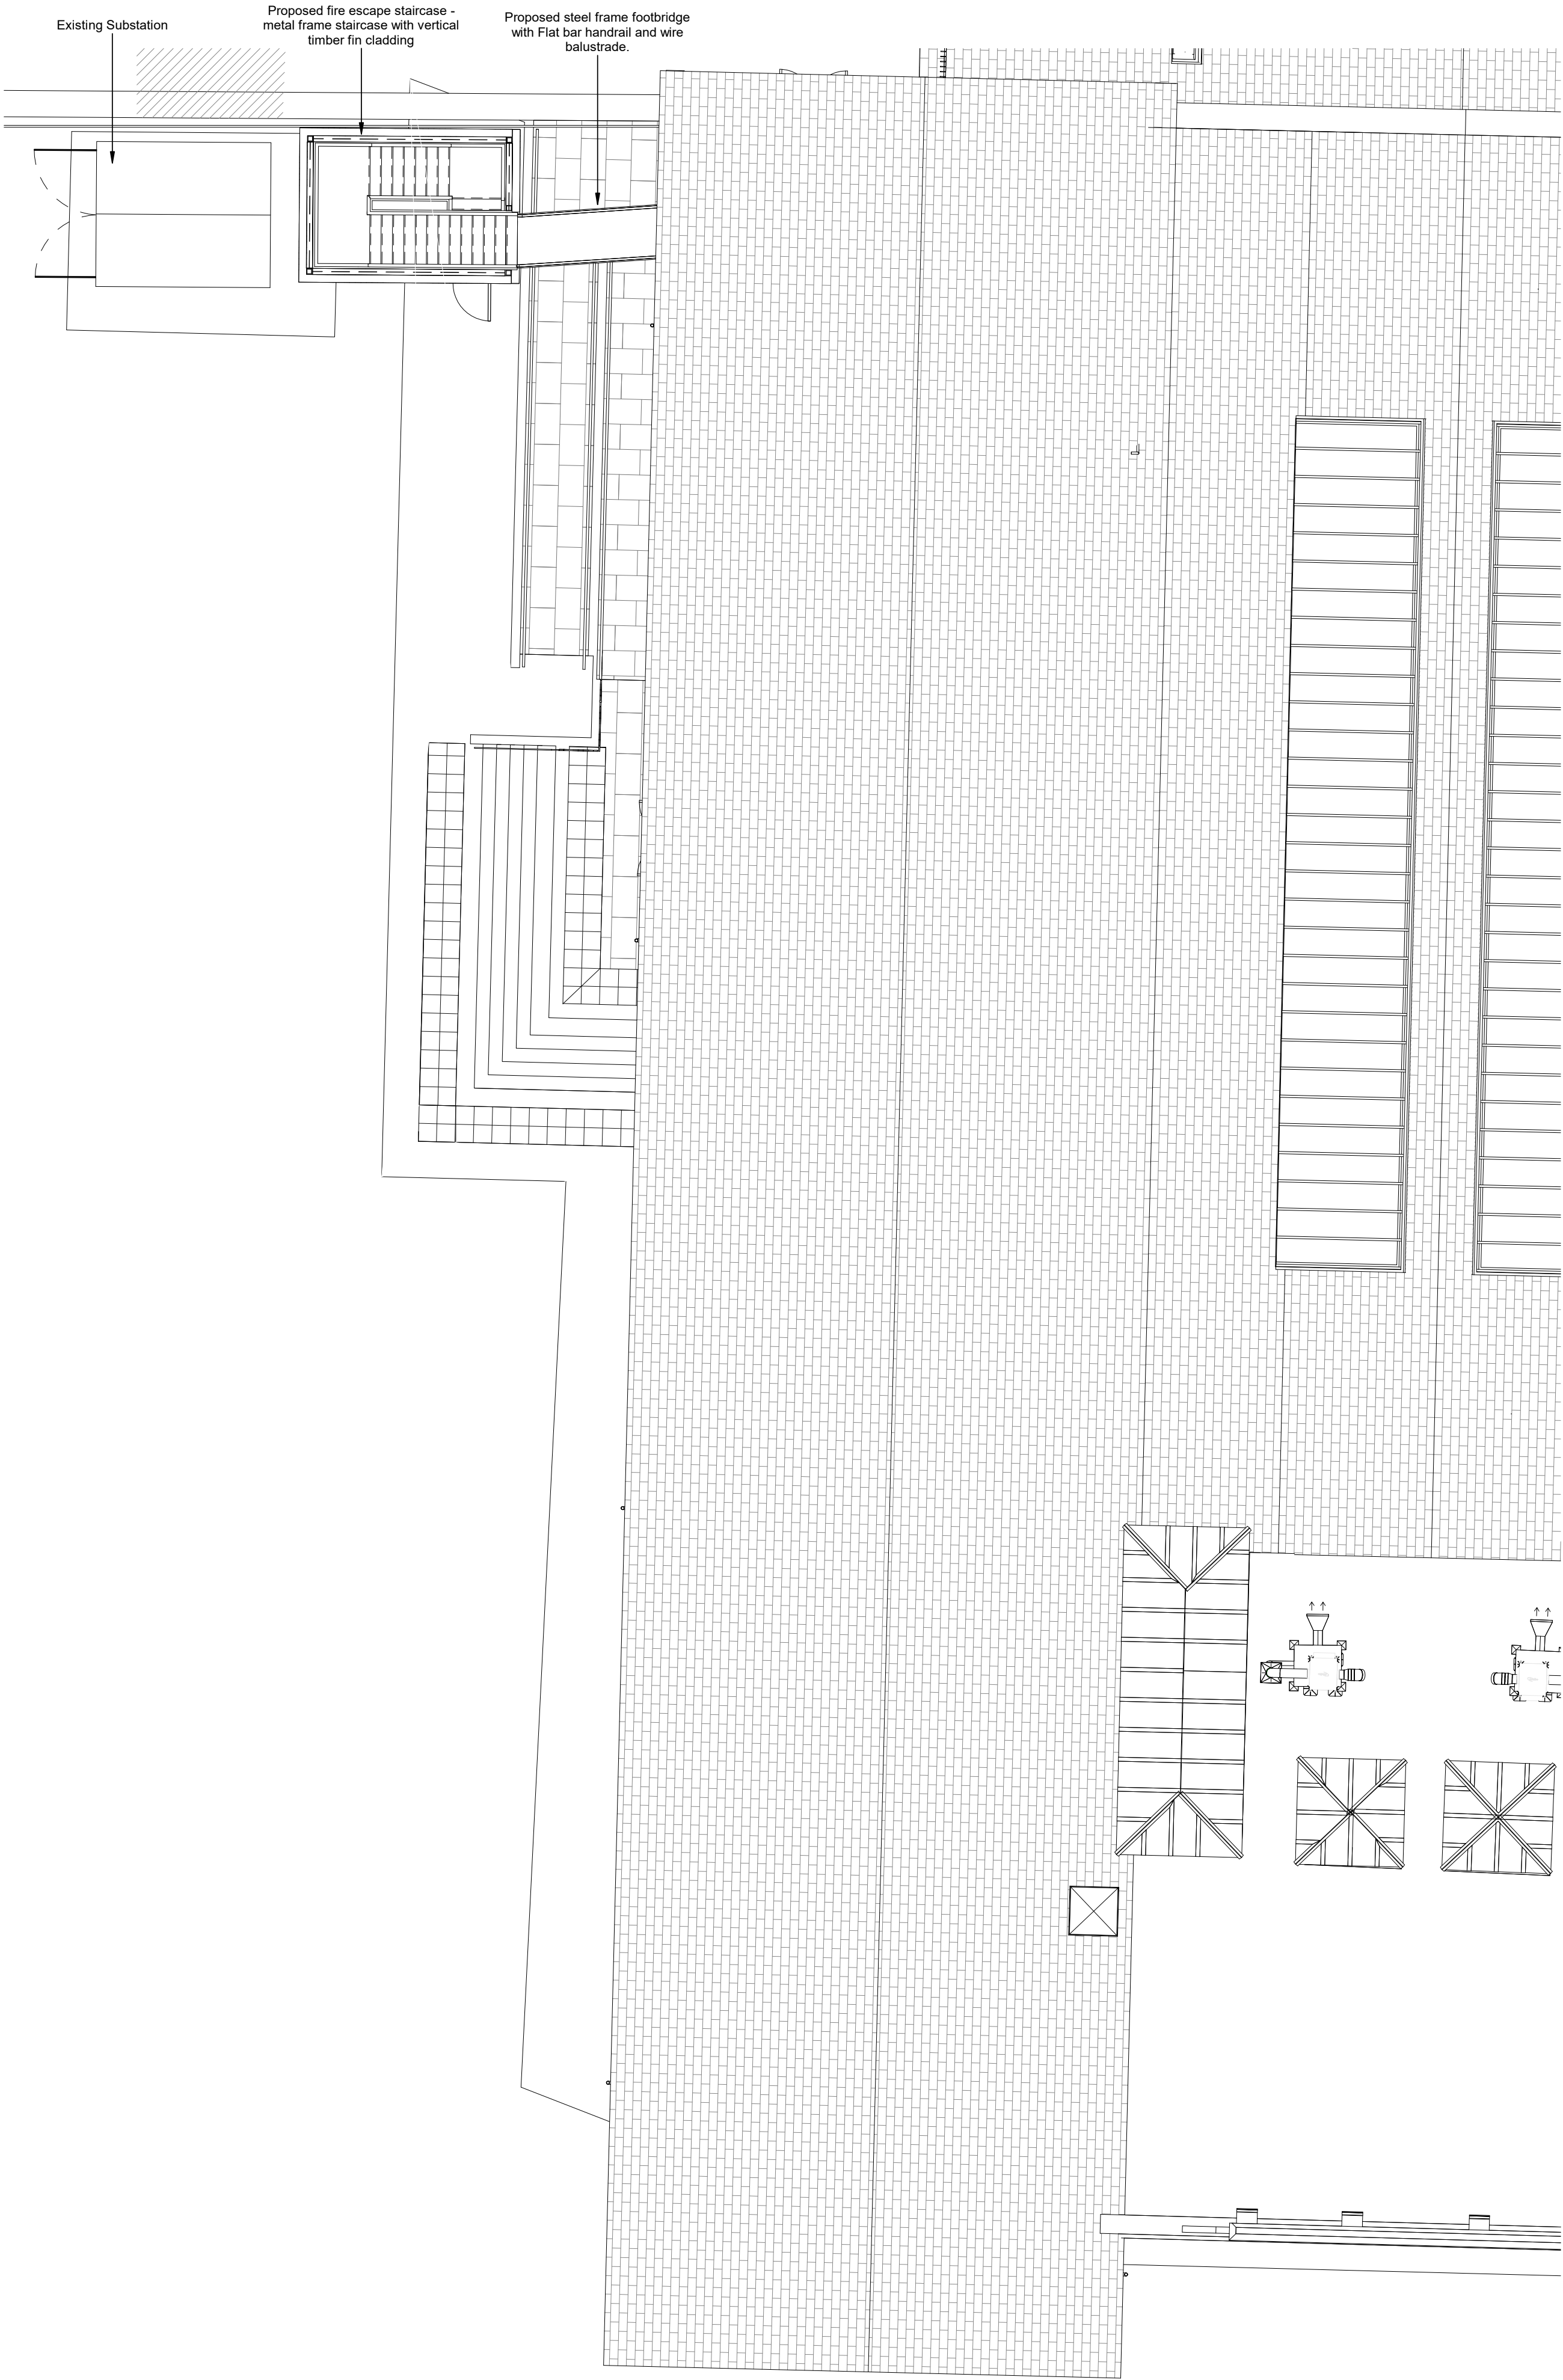

Notes

 


THIS DRAWING IS TO BE READ IN CONJUNCTION WITH ALL ACCOMPANYING INFORMATION

 

1:100

Rev	Description	Date	Dr by	App by
original by		date created		approved by
SP		24.11.2023		JW

 

T +44(0)161 8287900
E manchester@ahr.co.uk
www.ahr.co.uk

client name			
 High Peak Borough Council working for our community			
project			
Glossop Town Hall Refurbishment			
drawing			
Proposed Roof Plan			
computer file		plot date	
C:\Users\jw\Documents\2021\00039\001 - High Peak Council - Glossop Town Hall Refurbishment\Construction\21\07\23_Sewall_Plan.rvt			
project number		scale	
2021.00039.001		As indicated @A2	
drawing number		rev	issue status
GTH-27-P-01			LBC

This drawing is to be read in conjunction with all related drawings. All dimensions must be checked and verified on site before commencing any work or producing shop drawings. The originator should be notified immediately of any discrepancy. This drawing is copyright and remains the property of AHR.

Proposed Roof Plan_
1 : 100