


1607 Chinley Community Centre (HPK/2021/0525)

Discharge of Conditions no. 5

Details of refuse storage


Refuse Storage as shown on 2001 Proposed Site Plan.
Refuse Storage details as shown on 7003 Bin Storage.

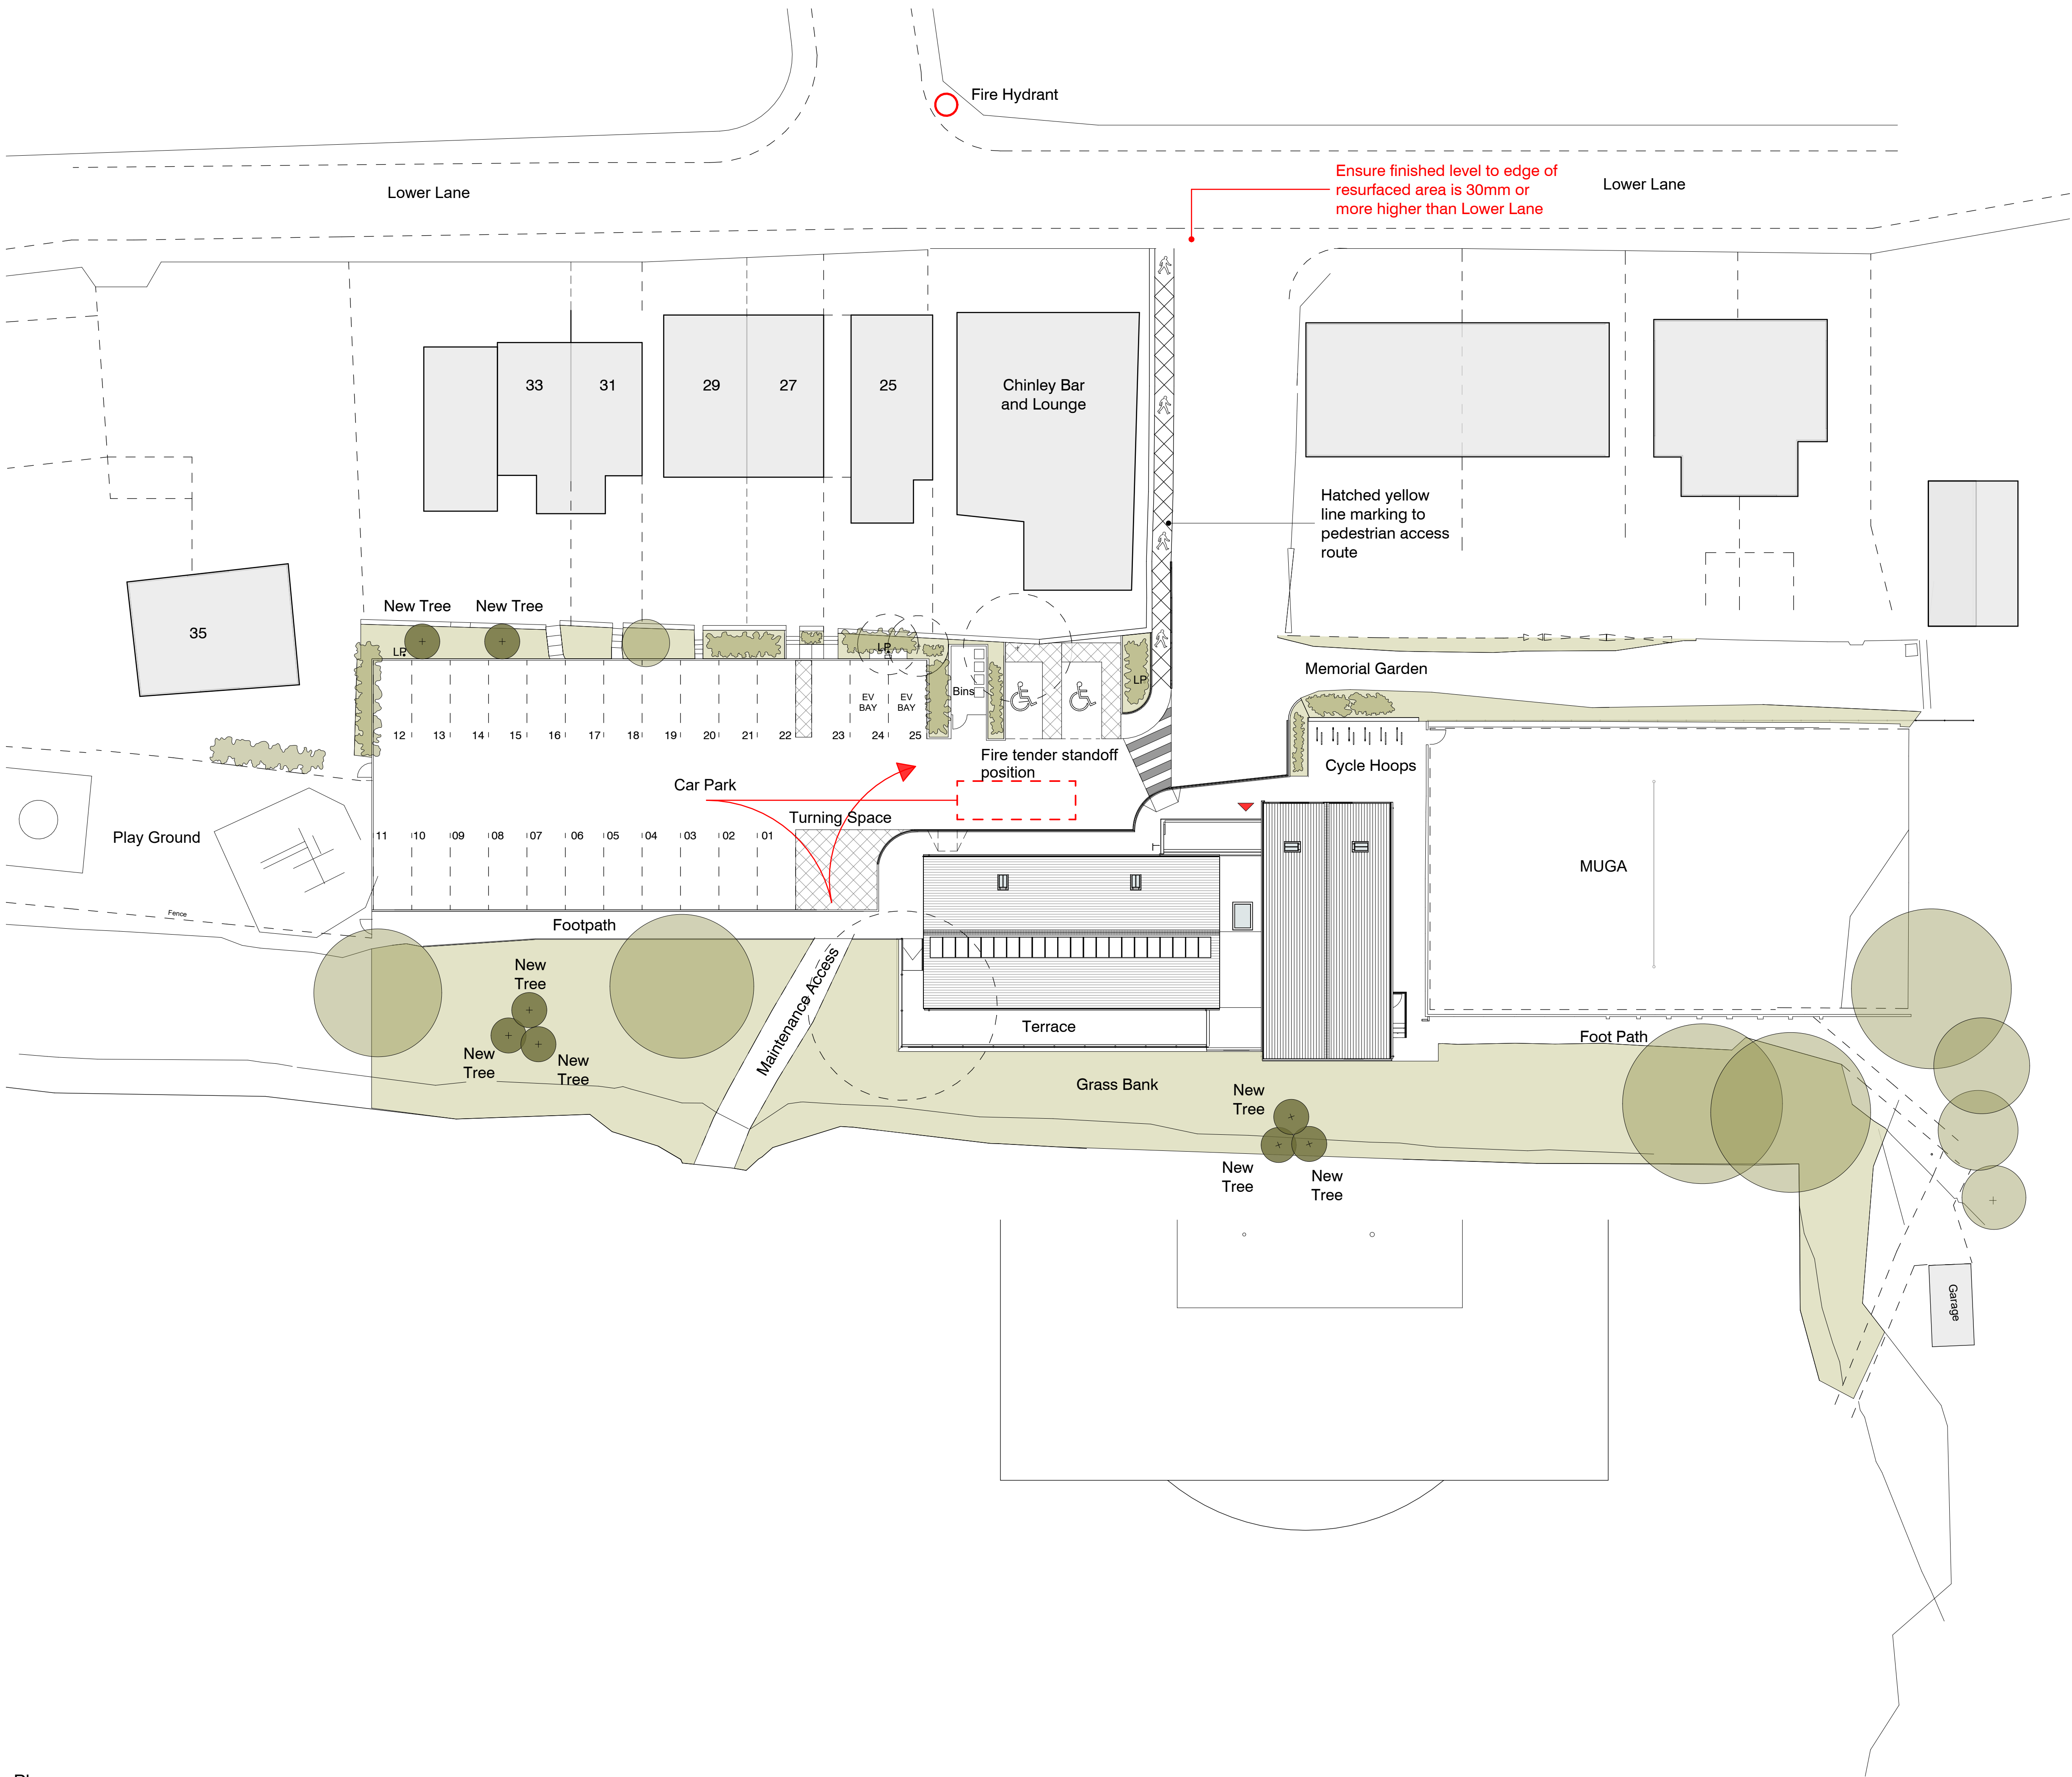

© d3-associates
This drawing is the subject of copyright which vests in d3-associates. It is an infringement of copyright to reproduce this drawing, by whatever means, including electronic, without the express written consent of d3-associates which reserves all its rights.

d3-associates asserts its rights to be identified as the author of this design. All drawings, images and models are subject to the Copyright, Designs & Patents Act 1988.

- Responsibility is not accepted for errors made by others in scaling from this drawing. All construction information should be taken from figured dimensions only
- Report errors & omissions to d3-associates
- Check all dimensions on site
- To be read in conjunction with Health and Safety plan and all relevant risk assessments

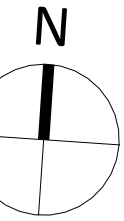

- Existing Tree
- Tree to be removed
- Proposed Tree

Rev	Description	Issued	Checked	Date
P05	Tender Issue	TY	MD	17/01/22
P06	Tender re-issue	TY	MD	26/04/22
P07	Re-Issue	ST	MD	04/07/23

Purpose of issue

Issued for tender

Project Information

Chinley, Buxworth & Brownside Parish Council

Chinley Community Centre


Drawing Information

Proposed Site Plan

Project ID	Originator	Zone	Level	Type	Role	Drawing No.
CHIN	D3A	00	ZZ	DR	A	2001
Project No.	Drawn	Scale @ A1	Status	Revision		
1607	EW	1 : 200				

d3associates
ENERGY & ARCHITECTURE

info@d3-associates.co.uk
www.d3-associates.co.uk

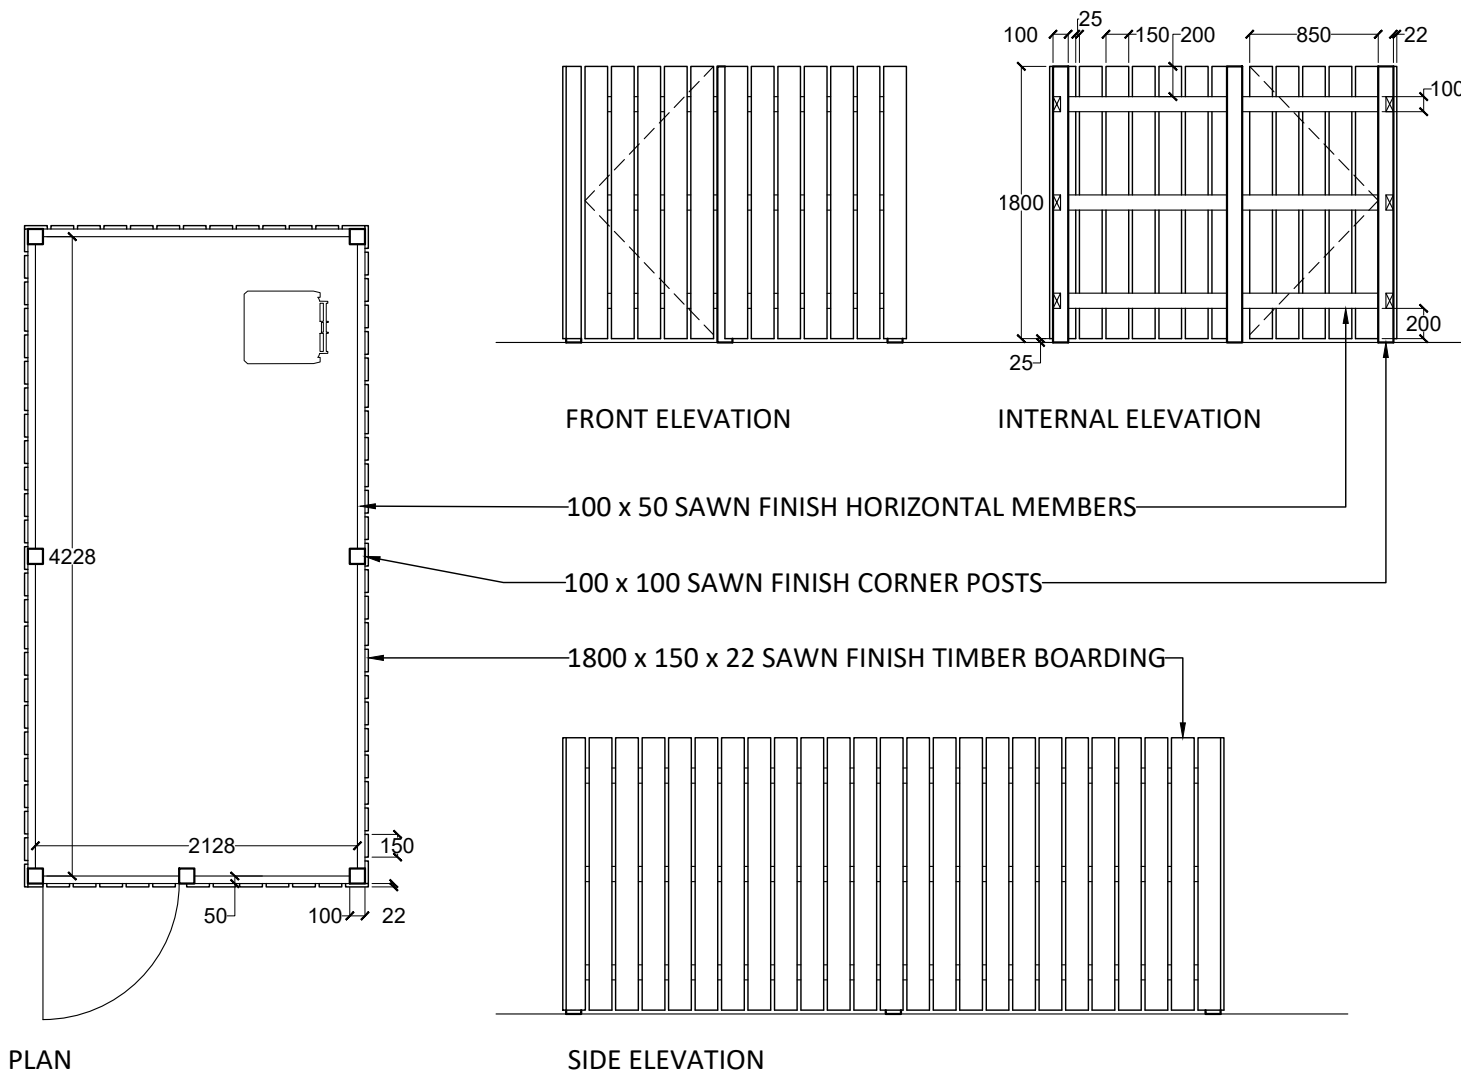

© D3-ASSOCIATES
THIS DRAWING IS THE SUBJECT OF COPYRIGHT WHICH VESTS IN D3-ASSOCIATES. IT IS AN INFRINGEMENT OF COPYRIGHT TO REPRODUCE THIS DRAWING, BY WHATEVER MEANS, INCLUDING ELECTRONIC, WITHOUT THE EXPRESS WRITTEN CONSENT OF D3-ASSOCIATES WHICH RESERVES ALL ITS RIGHTS.

D3-ASSOCIATES ASSERTS ITS RIGHTS TO BE IDENTIFIED AS THE AUTHOR OF THIS DESIGN. ALL DRAWINGS, IMAGES AND MODELS ARE SUBJECT TO THE COPYRIGHT, DESIGNS & PATENTS ACT 1988.

- DRAWING NOT TO BE SCALED
- REPORT ERRORS & OMISSIONS TO D3-ASSOCIATES
- CHECK ALL DIMENSIONS ON SITE
- TO BE READ IN CONJUNCTION WITH HEALTH AND SAFETY PLAN AND ALL RELEVANT RISK ASSESSMENTS

P01	Drawing Created	JA	ST	30/11/23
Rev	Description	Iss	Chkd	Date

Purpose of issue

Discharge of Conditions

Project Information

Chinley Community Centre

Drawing Information

Bin Storage Detail Drawings

Drawing No.

7003

Project No.	Drawn	Scale @ A4	Status	Revision
1607	JA	1 : 50	S2	P01

