




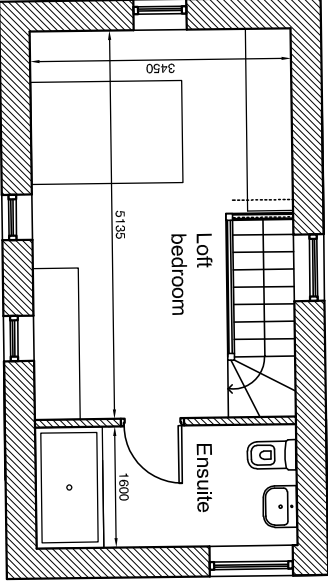

Loft Floor Plan

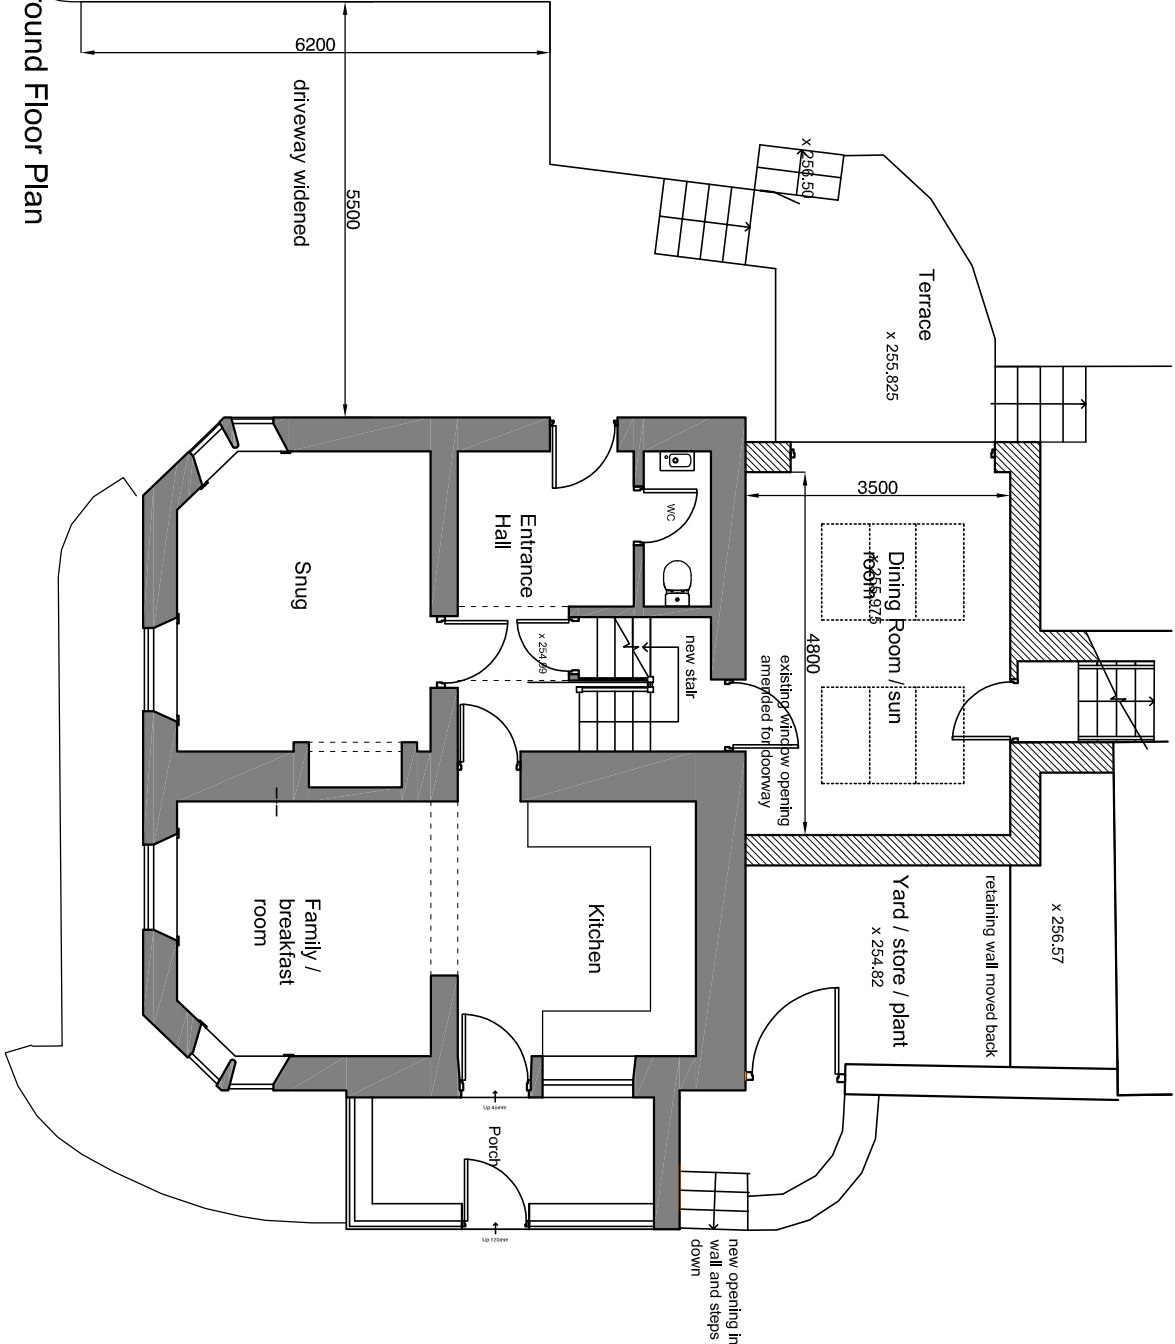

Ground Floor Plan

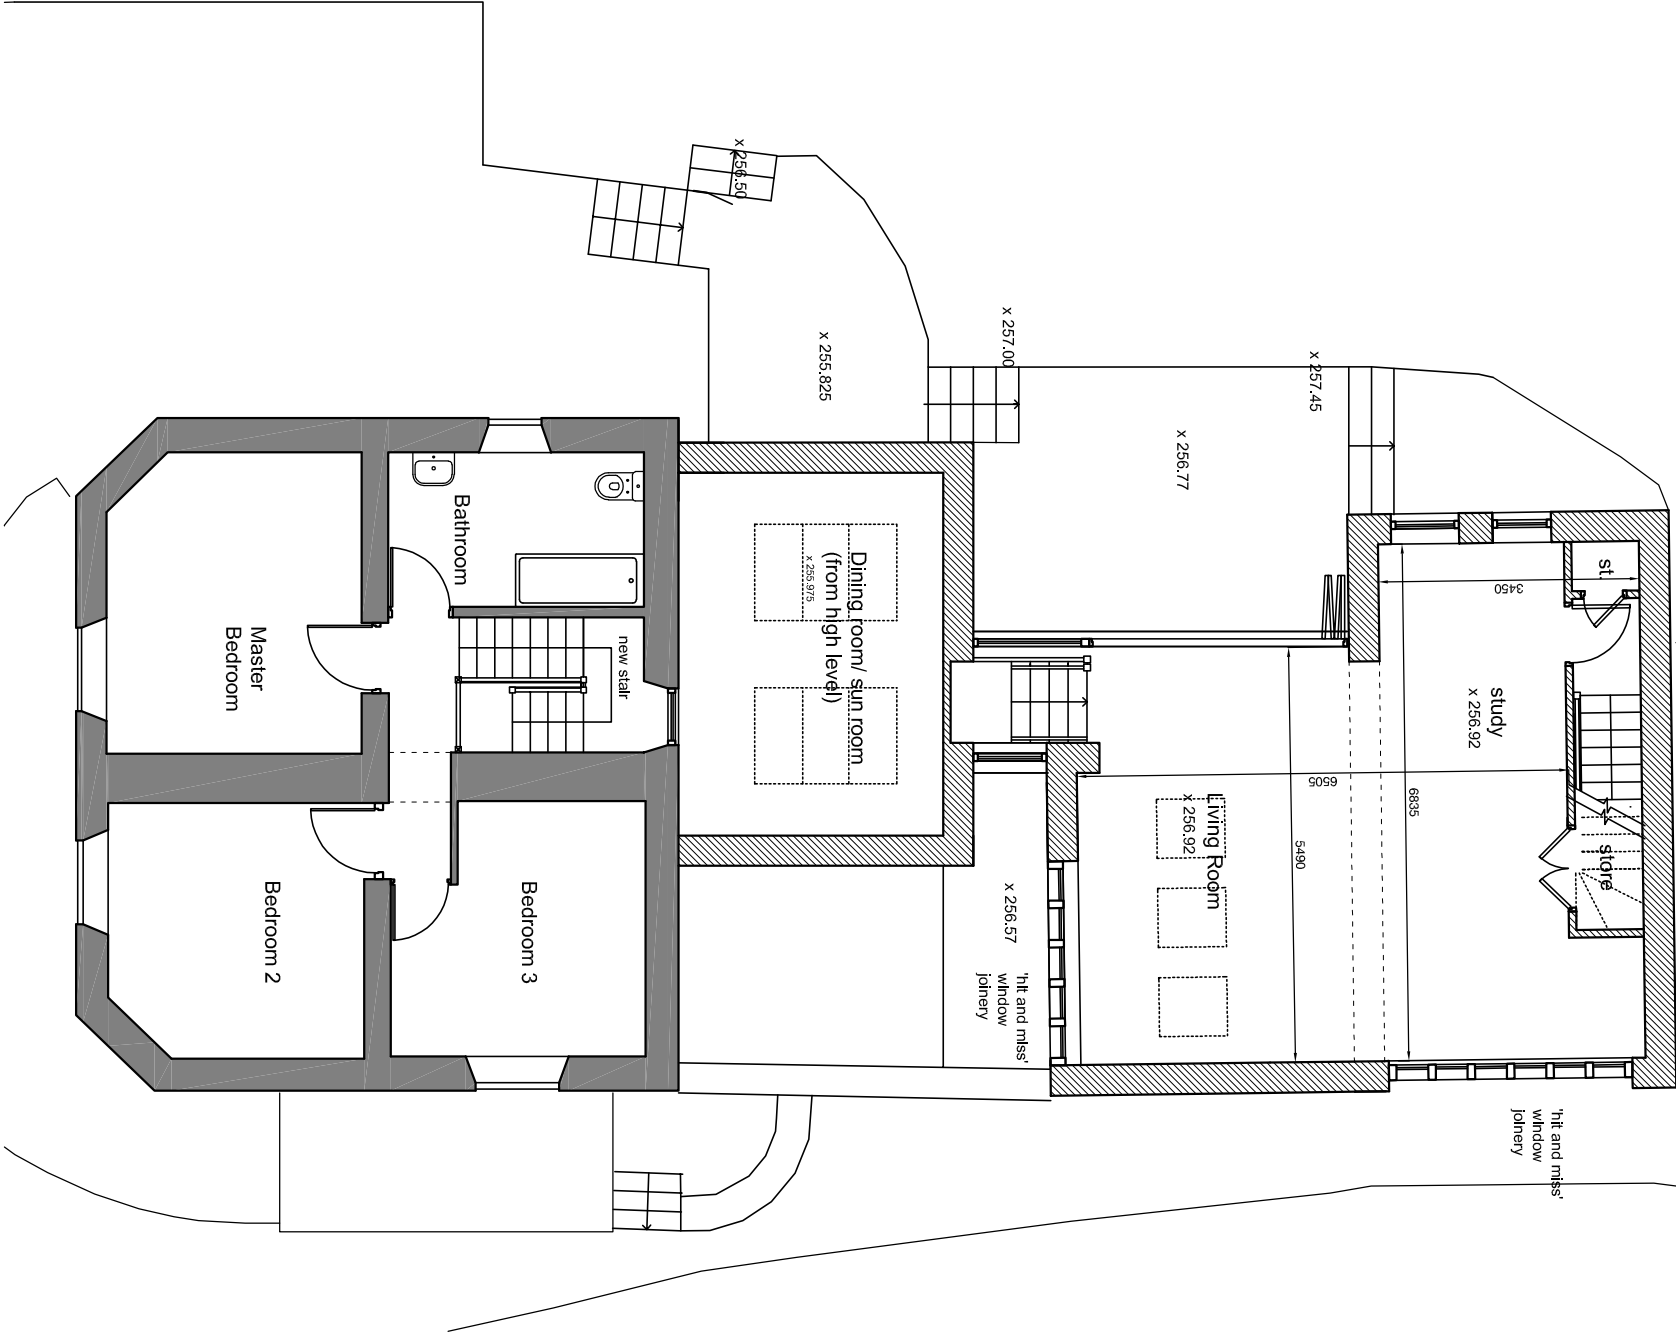

First Floor Plan



HIGH PEAK ARCHITECTS LTD

2nd Floor, Wharf House, Wharf Road, Whaley Bridge, High Peak, Derby's SK23 7AD
Tel: 01663 719717 Web: www.highpeakarch.com Email: hpa@highpeakarch.com

Outbuilding rebuild and link to house

Proposed Plans

Horwich Lodge, Whaley Bridge

1811.PL05

SCALE 1:100
0 1m 2m 3m 4m 5m
CLIENTS/CONTRACTORS ARE ADVISED TO CLARIFY
DIMENSIONS PRIOR TO SETTING OUT AND NOT TO
SCALE OFF THE DRAWING



Rev A November 2023 Amended for new planning application - rebuild of the outbuildings

Scale: 1:100@A3

Date: October 2023

Rev. A