



Bailey Flatt Farm, Redgap Lane,
Buxton. SK17 7JG

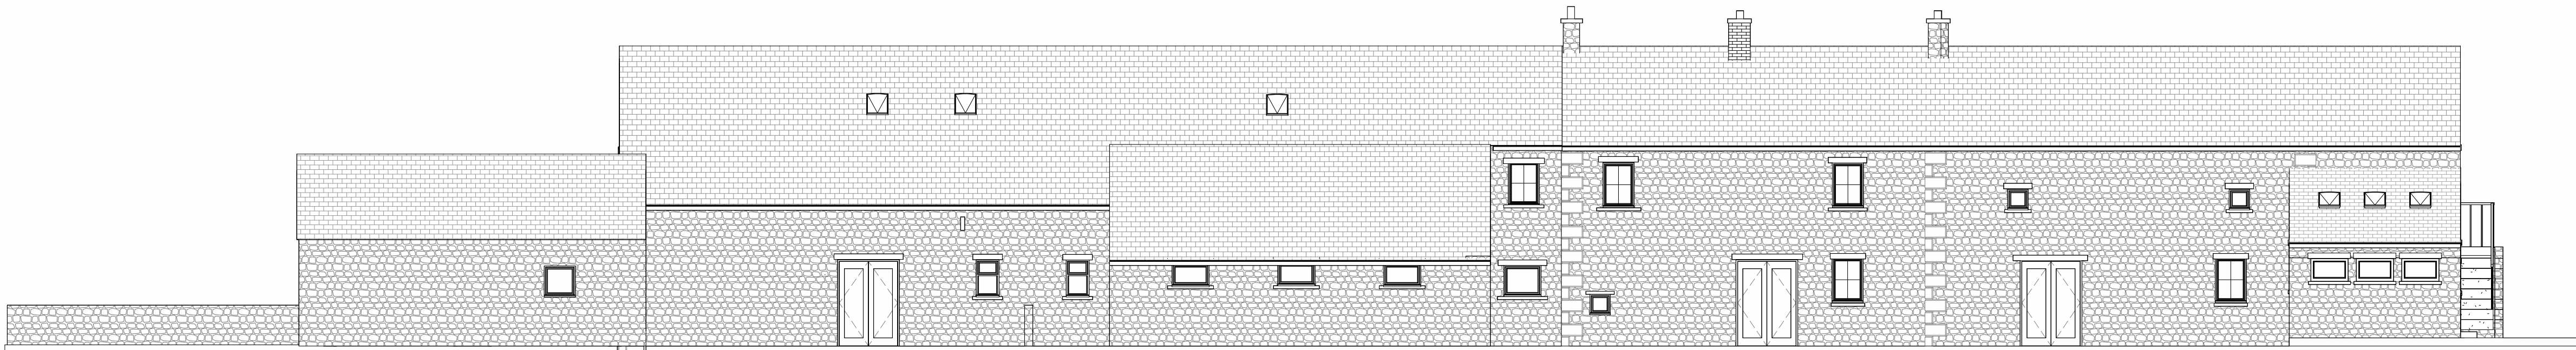

South Elevation - Proposed
1 : 100




North - Elevation - Proposed
1 : 100

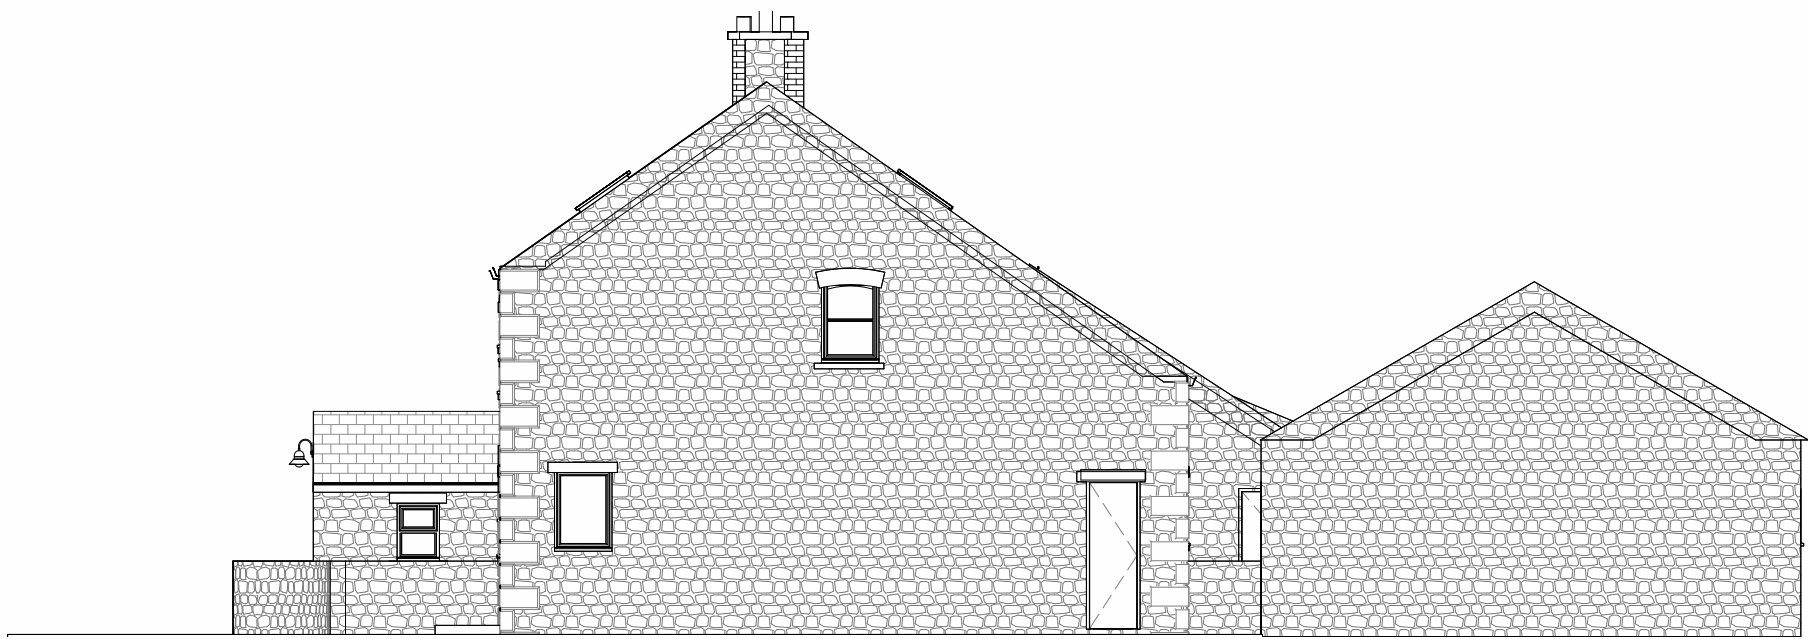

East Elevation - Proposed
1 : 100



West Elevation - Proposed
1 : 100

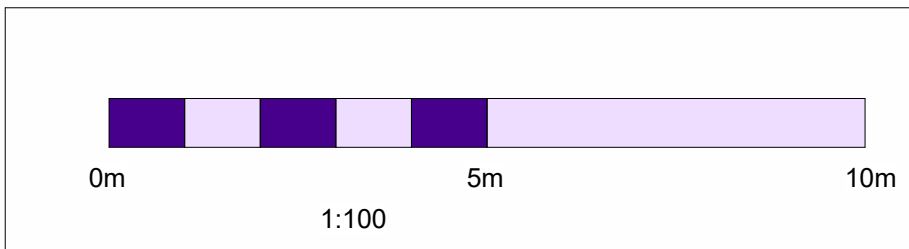

Drawing Title
Proposed Elevations

Scale @ A1
1 : 100

Job Number
JVD54

Date/Time stamp
11/12/2023
16:52:11

Drafted by
GC

Client Name
Mr Lucas Frith

Sheet Number

D204

PRINT AT 100% A1 FOR SCALE DRAWING