




SIDE ELEVATION SE

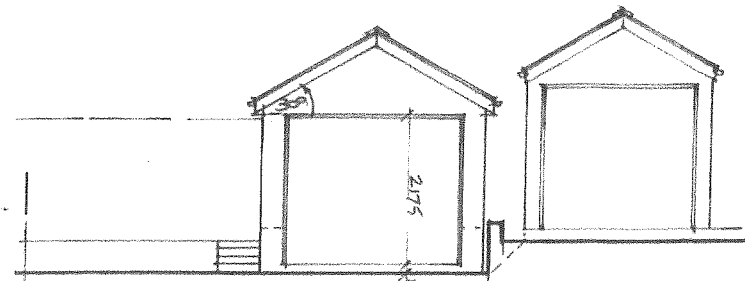


FRONT ELEVATION NW

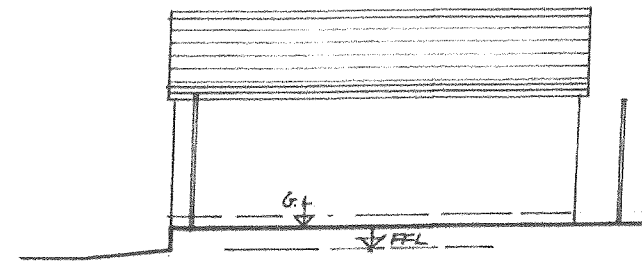

SIDE ELEVATION SW

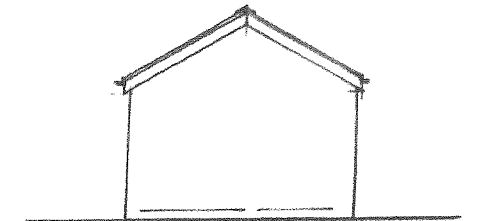


REAR ELEVATION SE

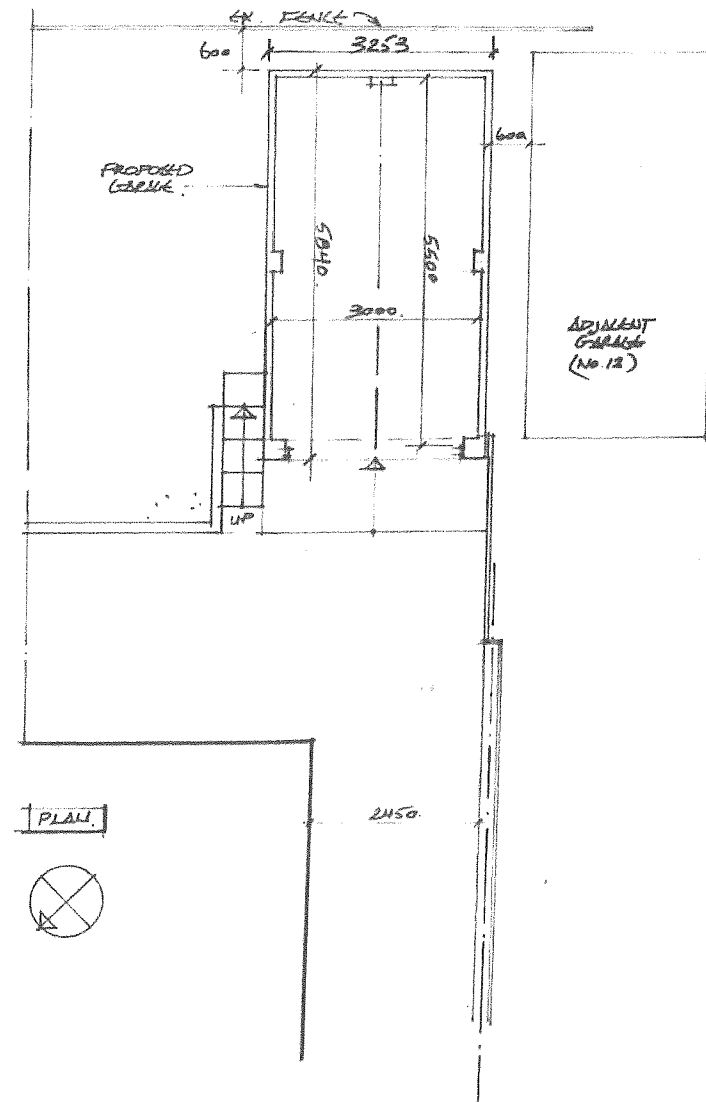

PLAN

0 1 2 3 4 5
SCALE METRES

CLIENT:	M. BUDGETT		
PROJECT:	14 LONGMEADE DRIVE CHURCH EN LE FRITH		
TITLE:	PROPOSED GARAGE		
A P DESIGN ARCHITECTS AND PLANNING CONSULTANTS 4 KINDER VIEW, NEW MILLS, HIGH PEAK, SK22 4DB TEL: 01863 742189 MOB: 0781 461 2970			
SCALE:	DRAWING NO:	REV:	
1:100	02		

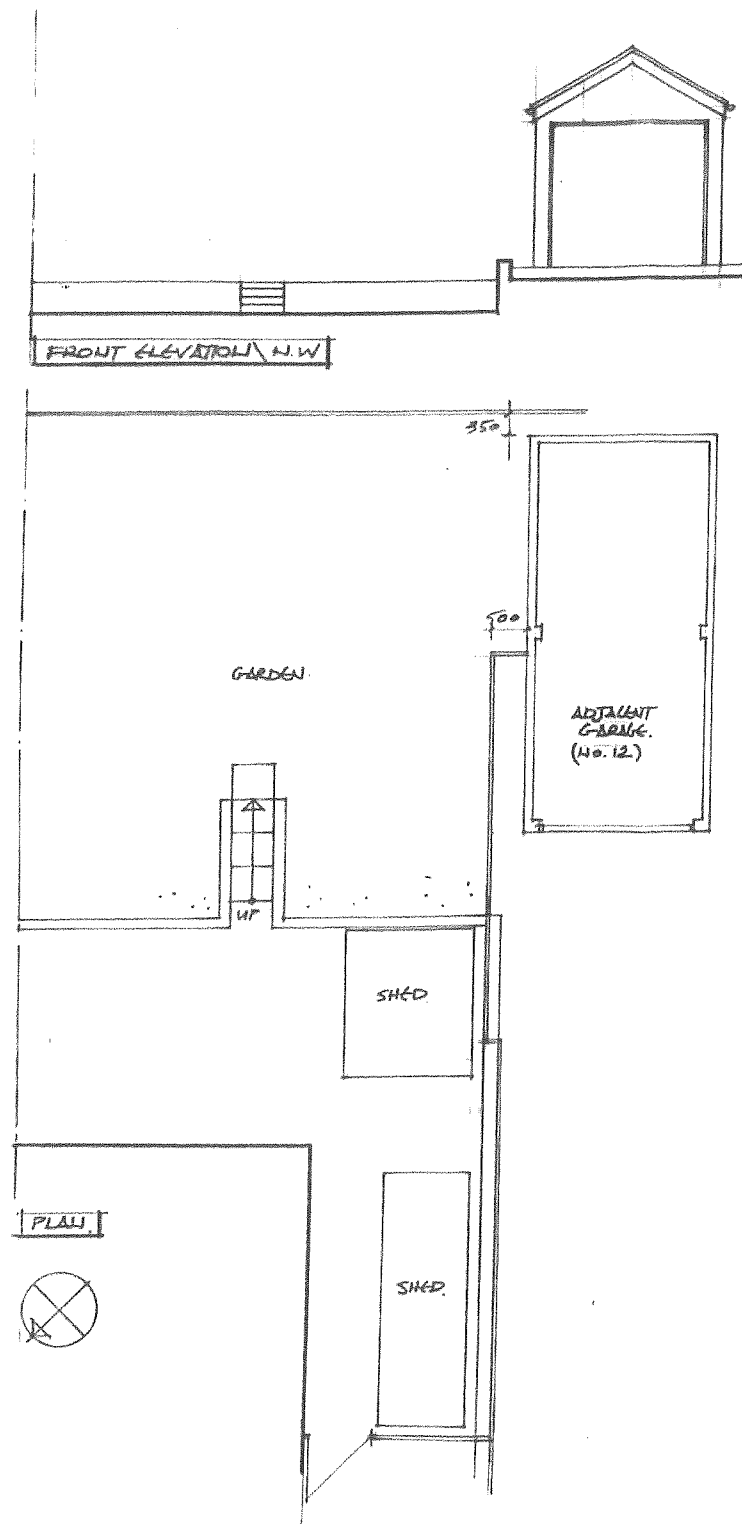

0 1 2 3 4 5
SCALE METRES

CLIENT:	M. BUDGETT	
PROJECT:	14 LONGMEAD DRIVE CHAPEL EN LE FRITH.	
TITLE:	SURVEY AS EXISTING.	
A P DESIGN ARCHITECTS AND PLANNING CONSULTANTS 4 KINDER VIEW, NEW MILLS, HIGH PEAK, SK22 4DB TEL: 01663 742169 MOB: 0781 481 2970		
SCALE:	DRAWING NO:	REV:
1:100.	01	