


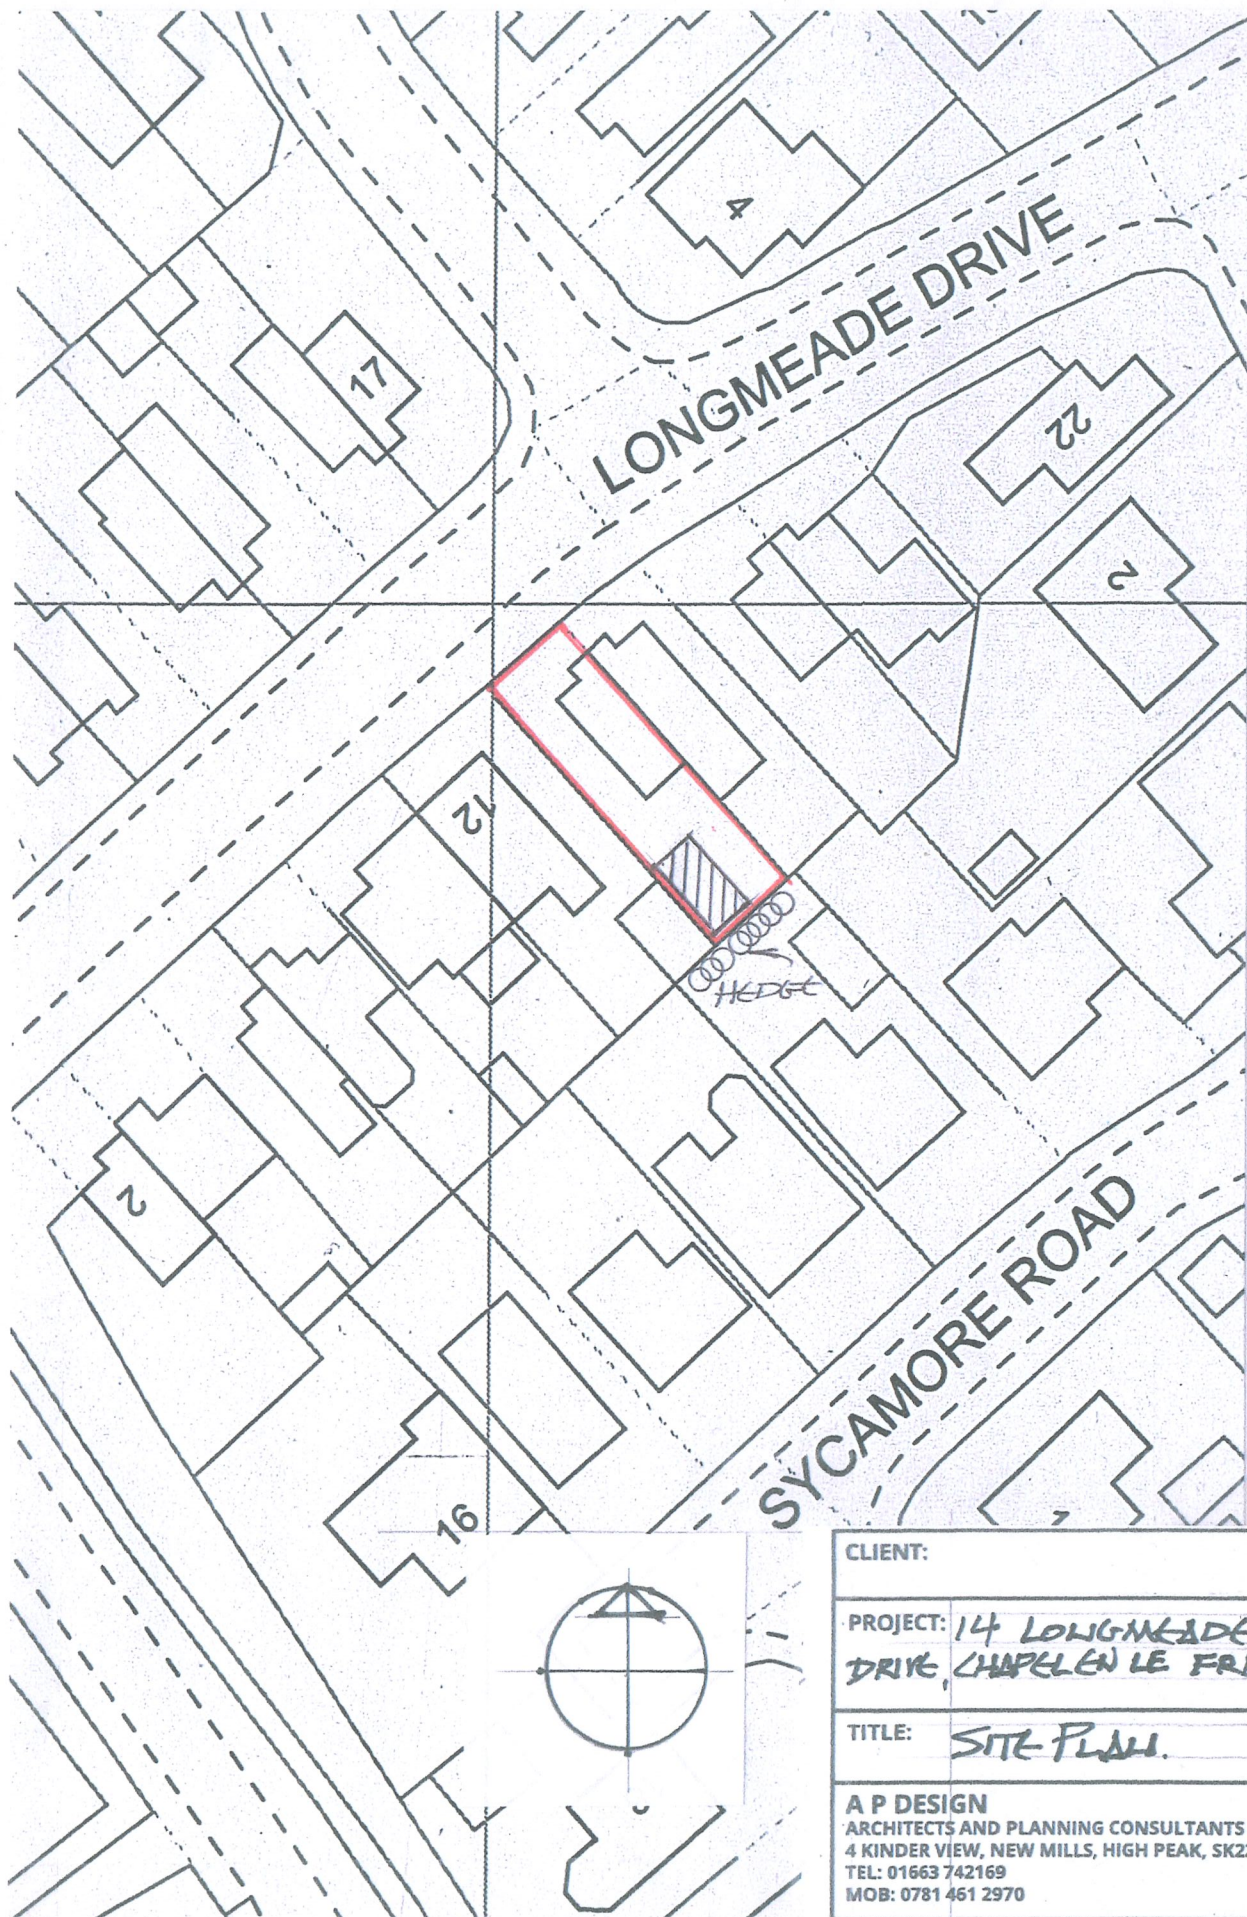

CLIENT:

PROJECT: 14 LONGMEADE
DRIVE, CHAPPEL EN LE FRITH

TITLE: SITE PLAN.

A P DESIGN
ARCHITECTS AND PLANNING CONSULTANTS
4 KINDER VIEW, NEW MILLS, HIGH PEAK, SK22 4DB
TEL: 01663 742169
MOB: 0781 461 2970

SCALE:

1:500

DRAWING NO:

03

REV: