




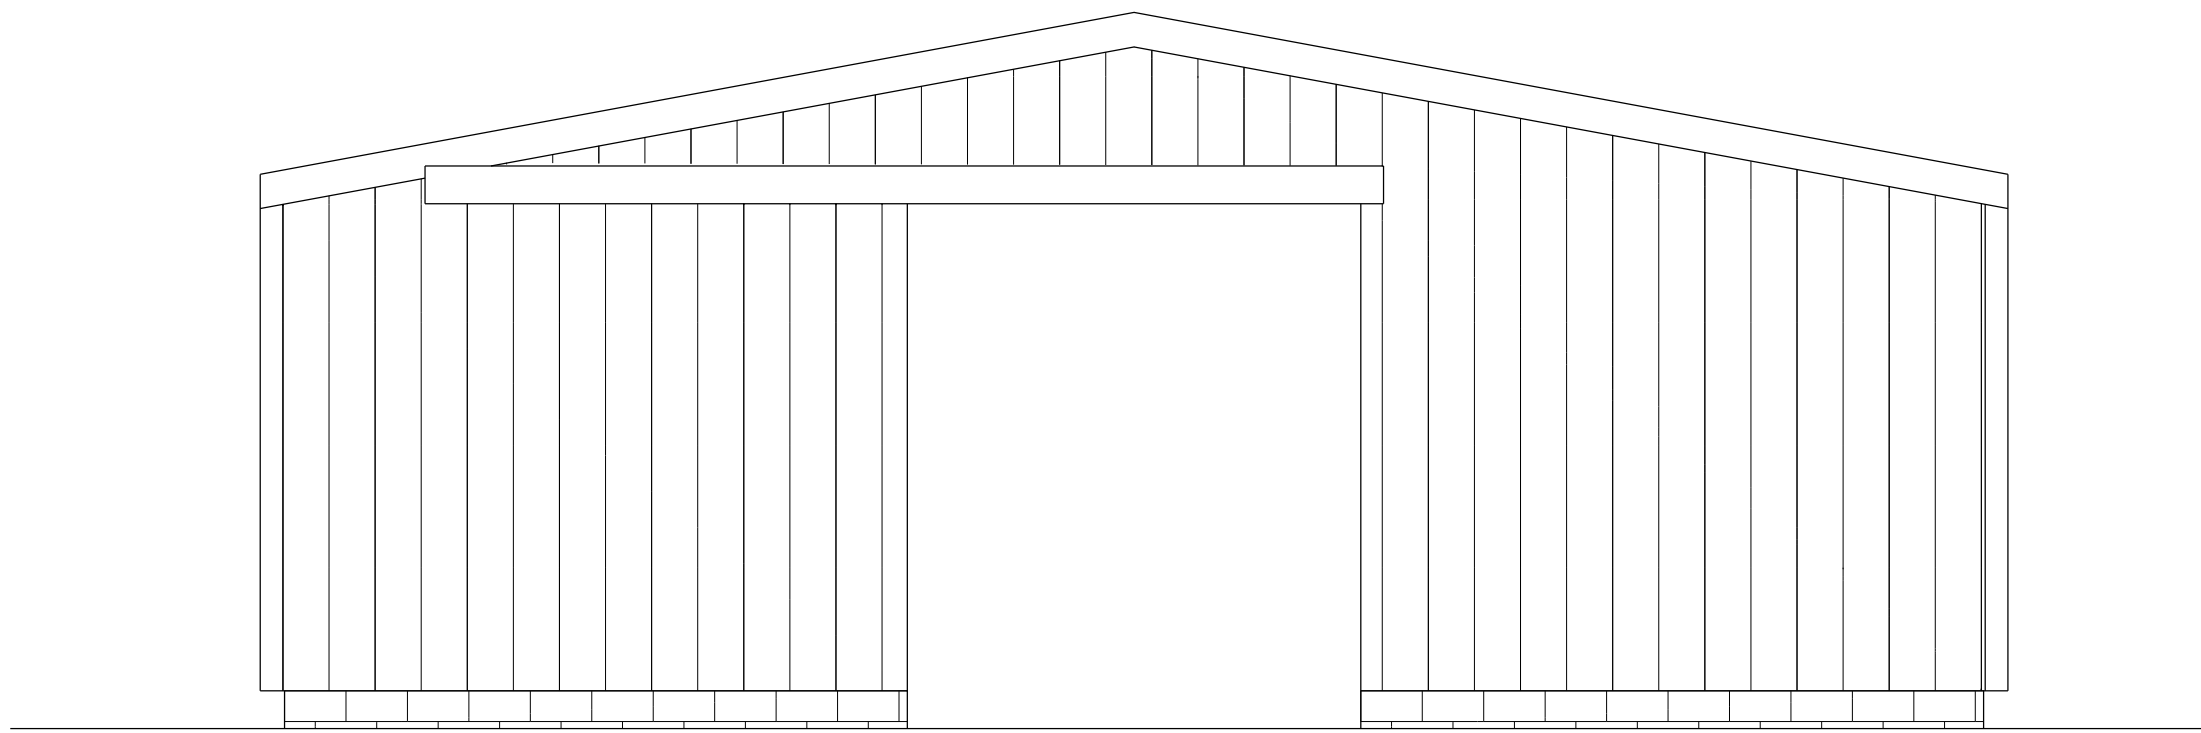


EXISTING NORTH WEST FACING FRONT ELEVATION

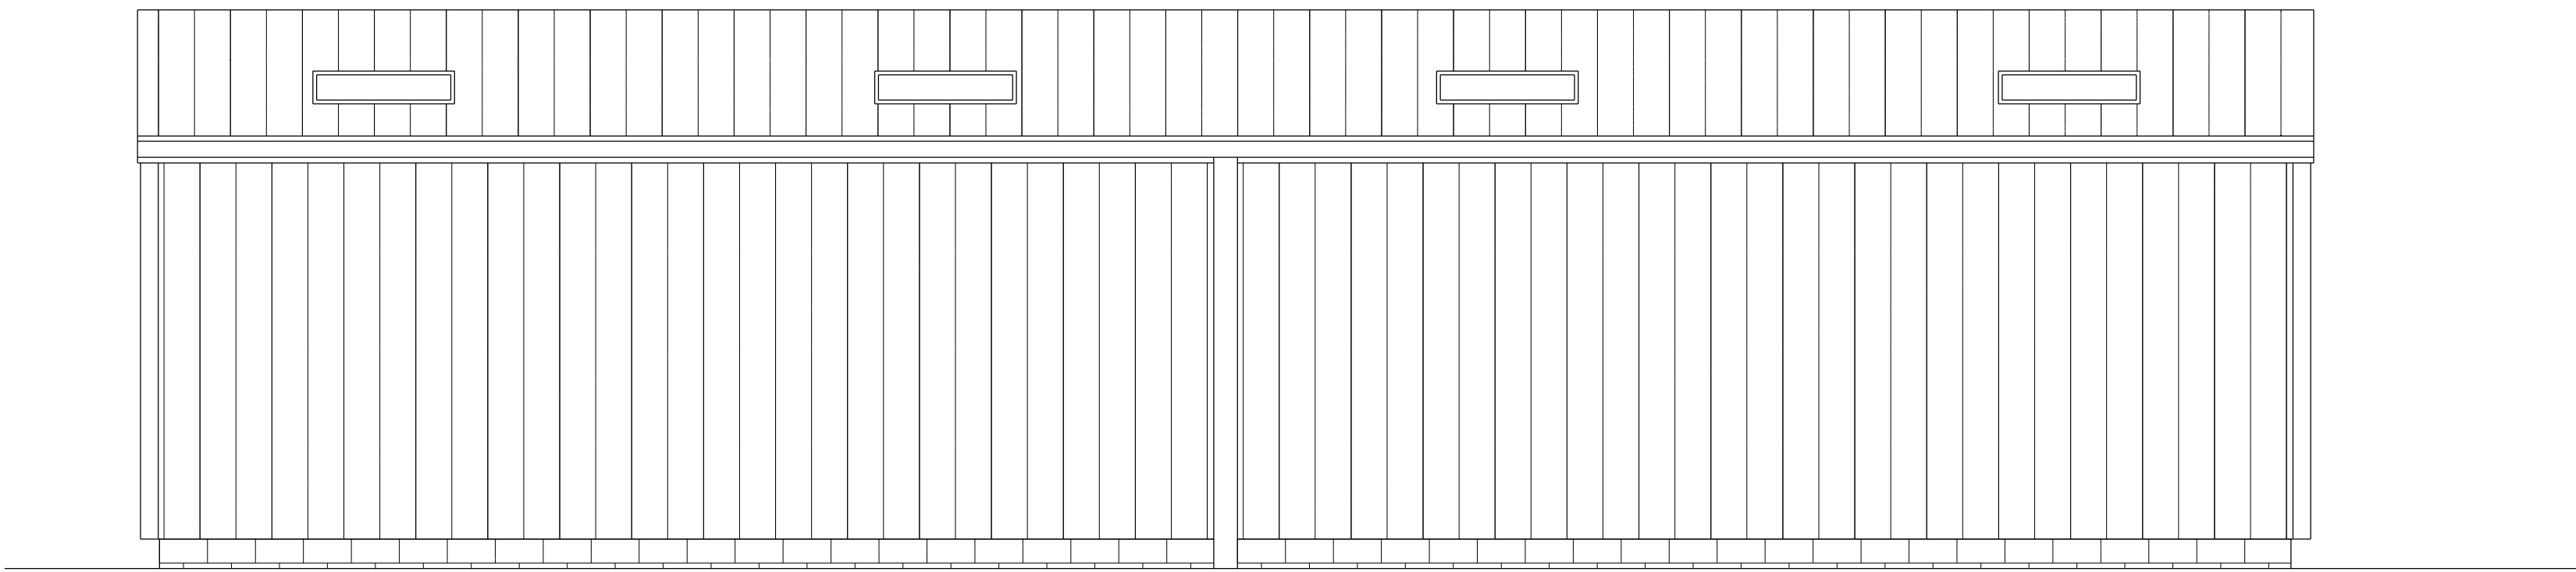


EXISTING SOUTH WEST FACING SIDE ELEVATION

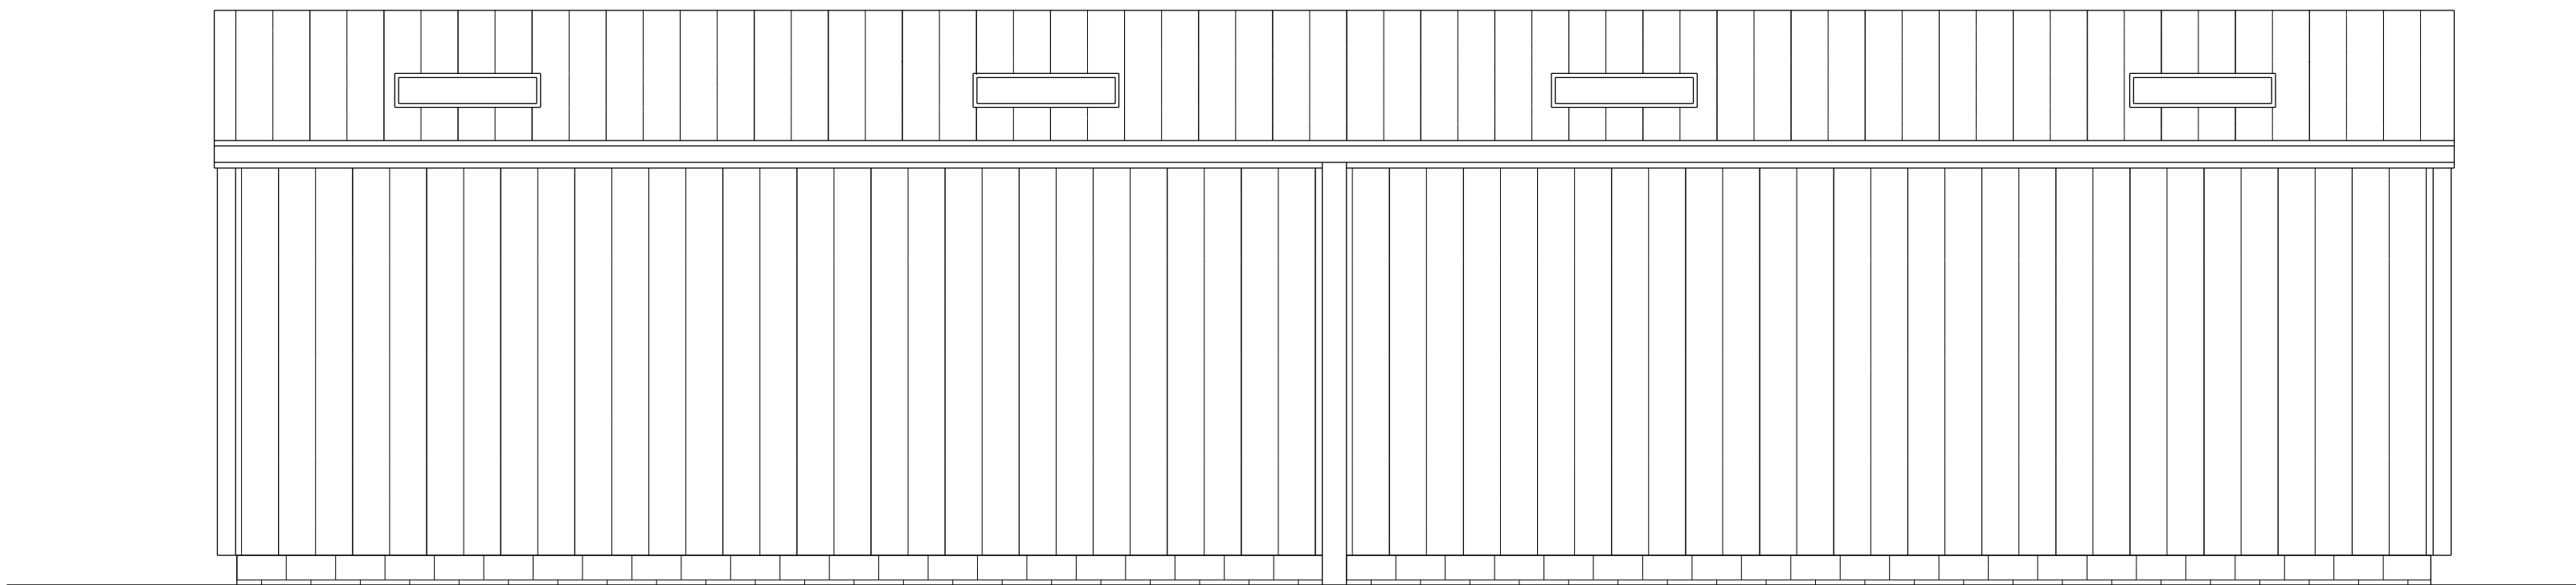


EXISTING NORTH EAST FACING SIDE ELEVATION

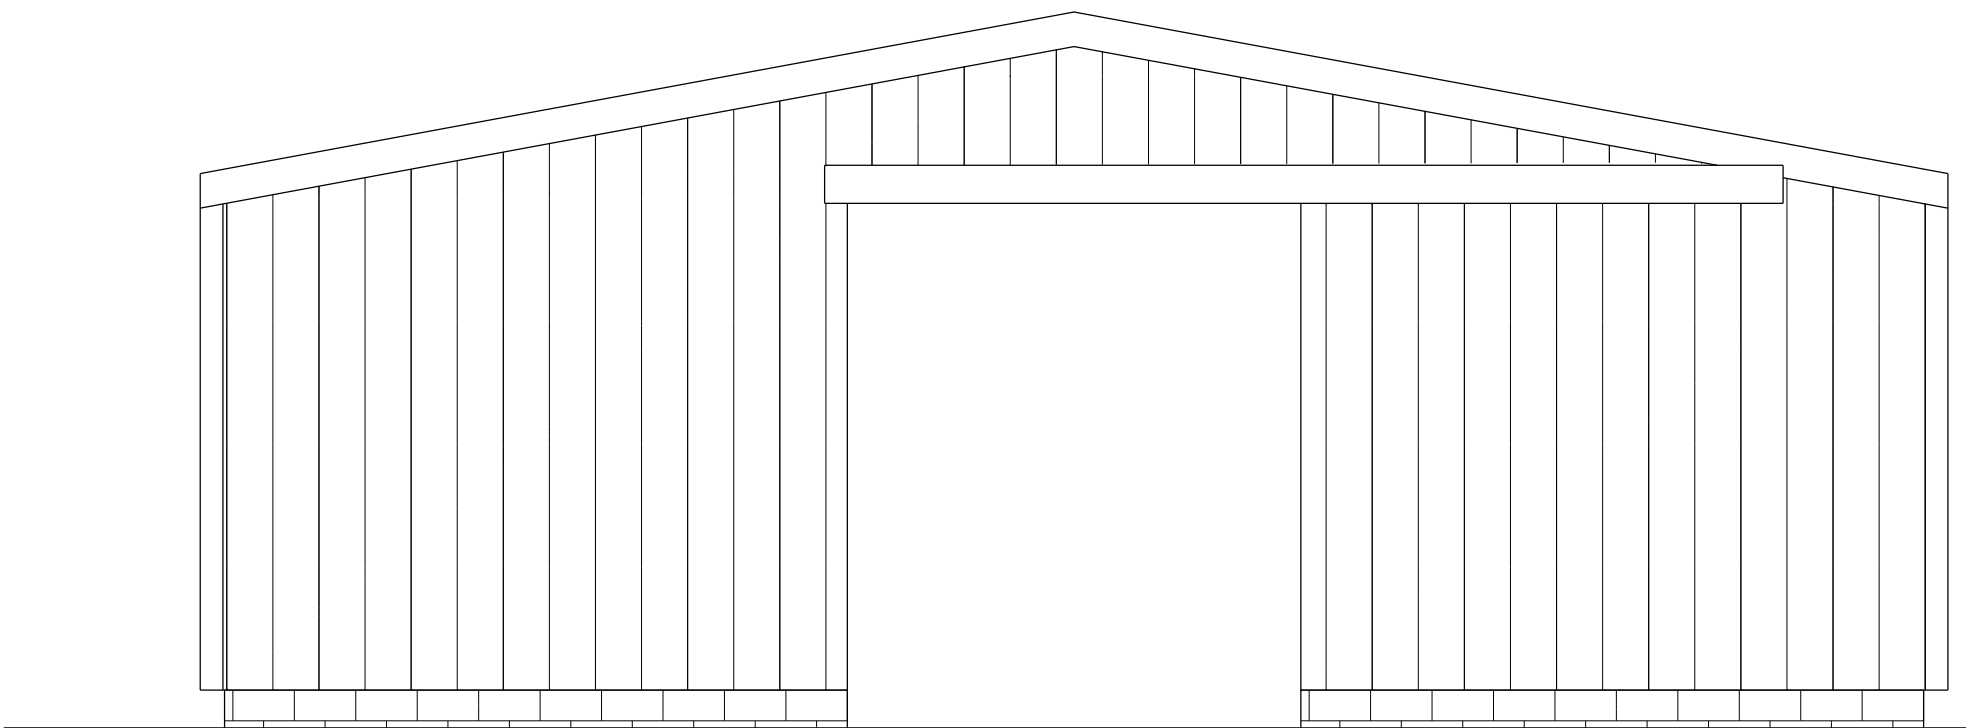


EXISTING SOUTH EAST FACING REAR ELEVATION

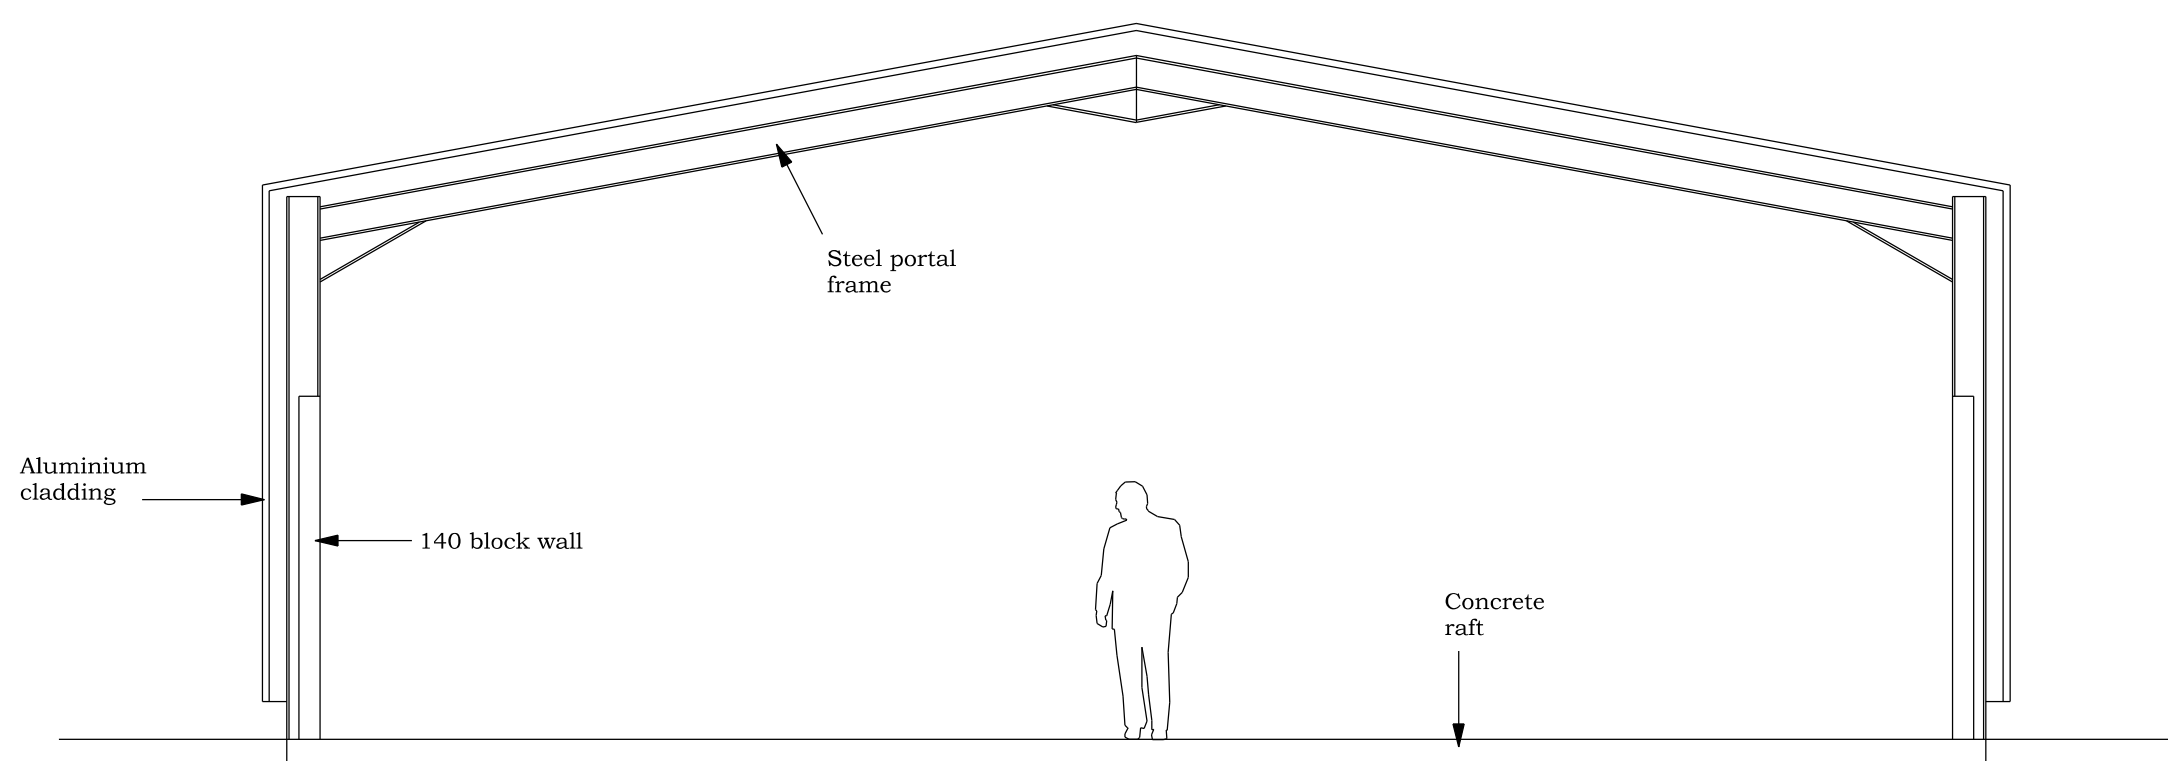

TYPICAL SECTION

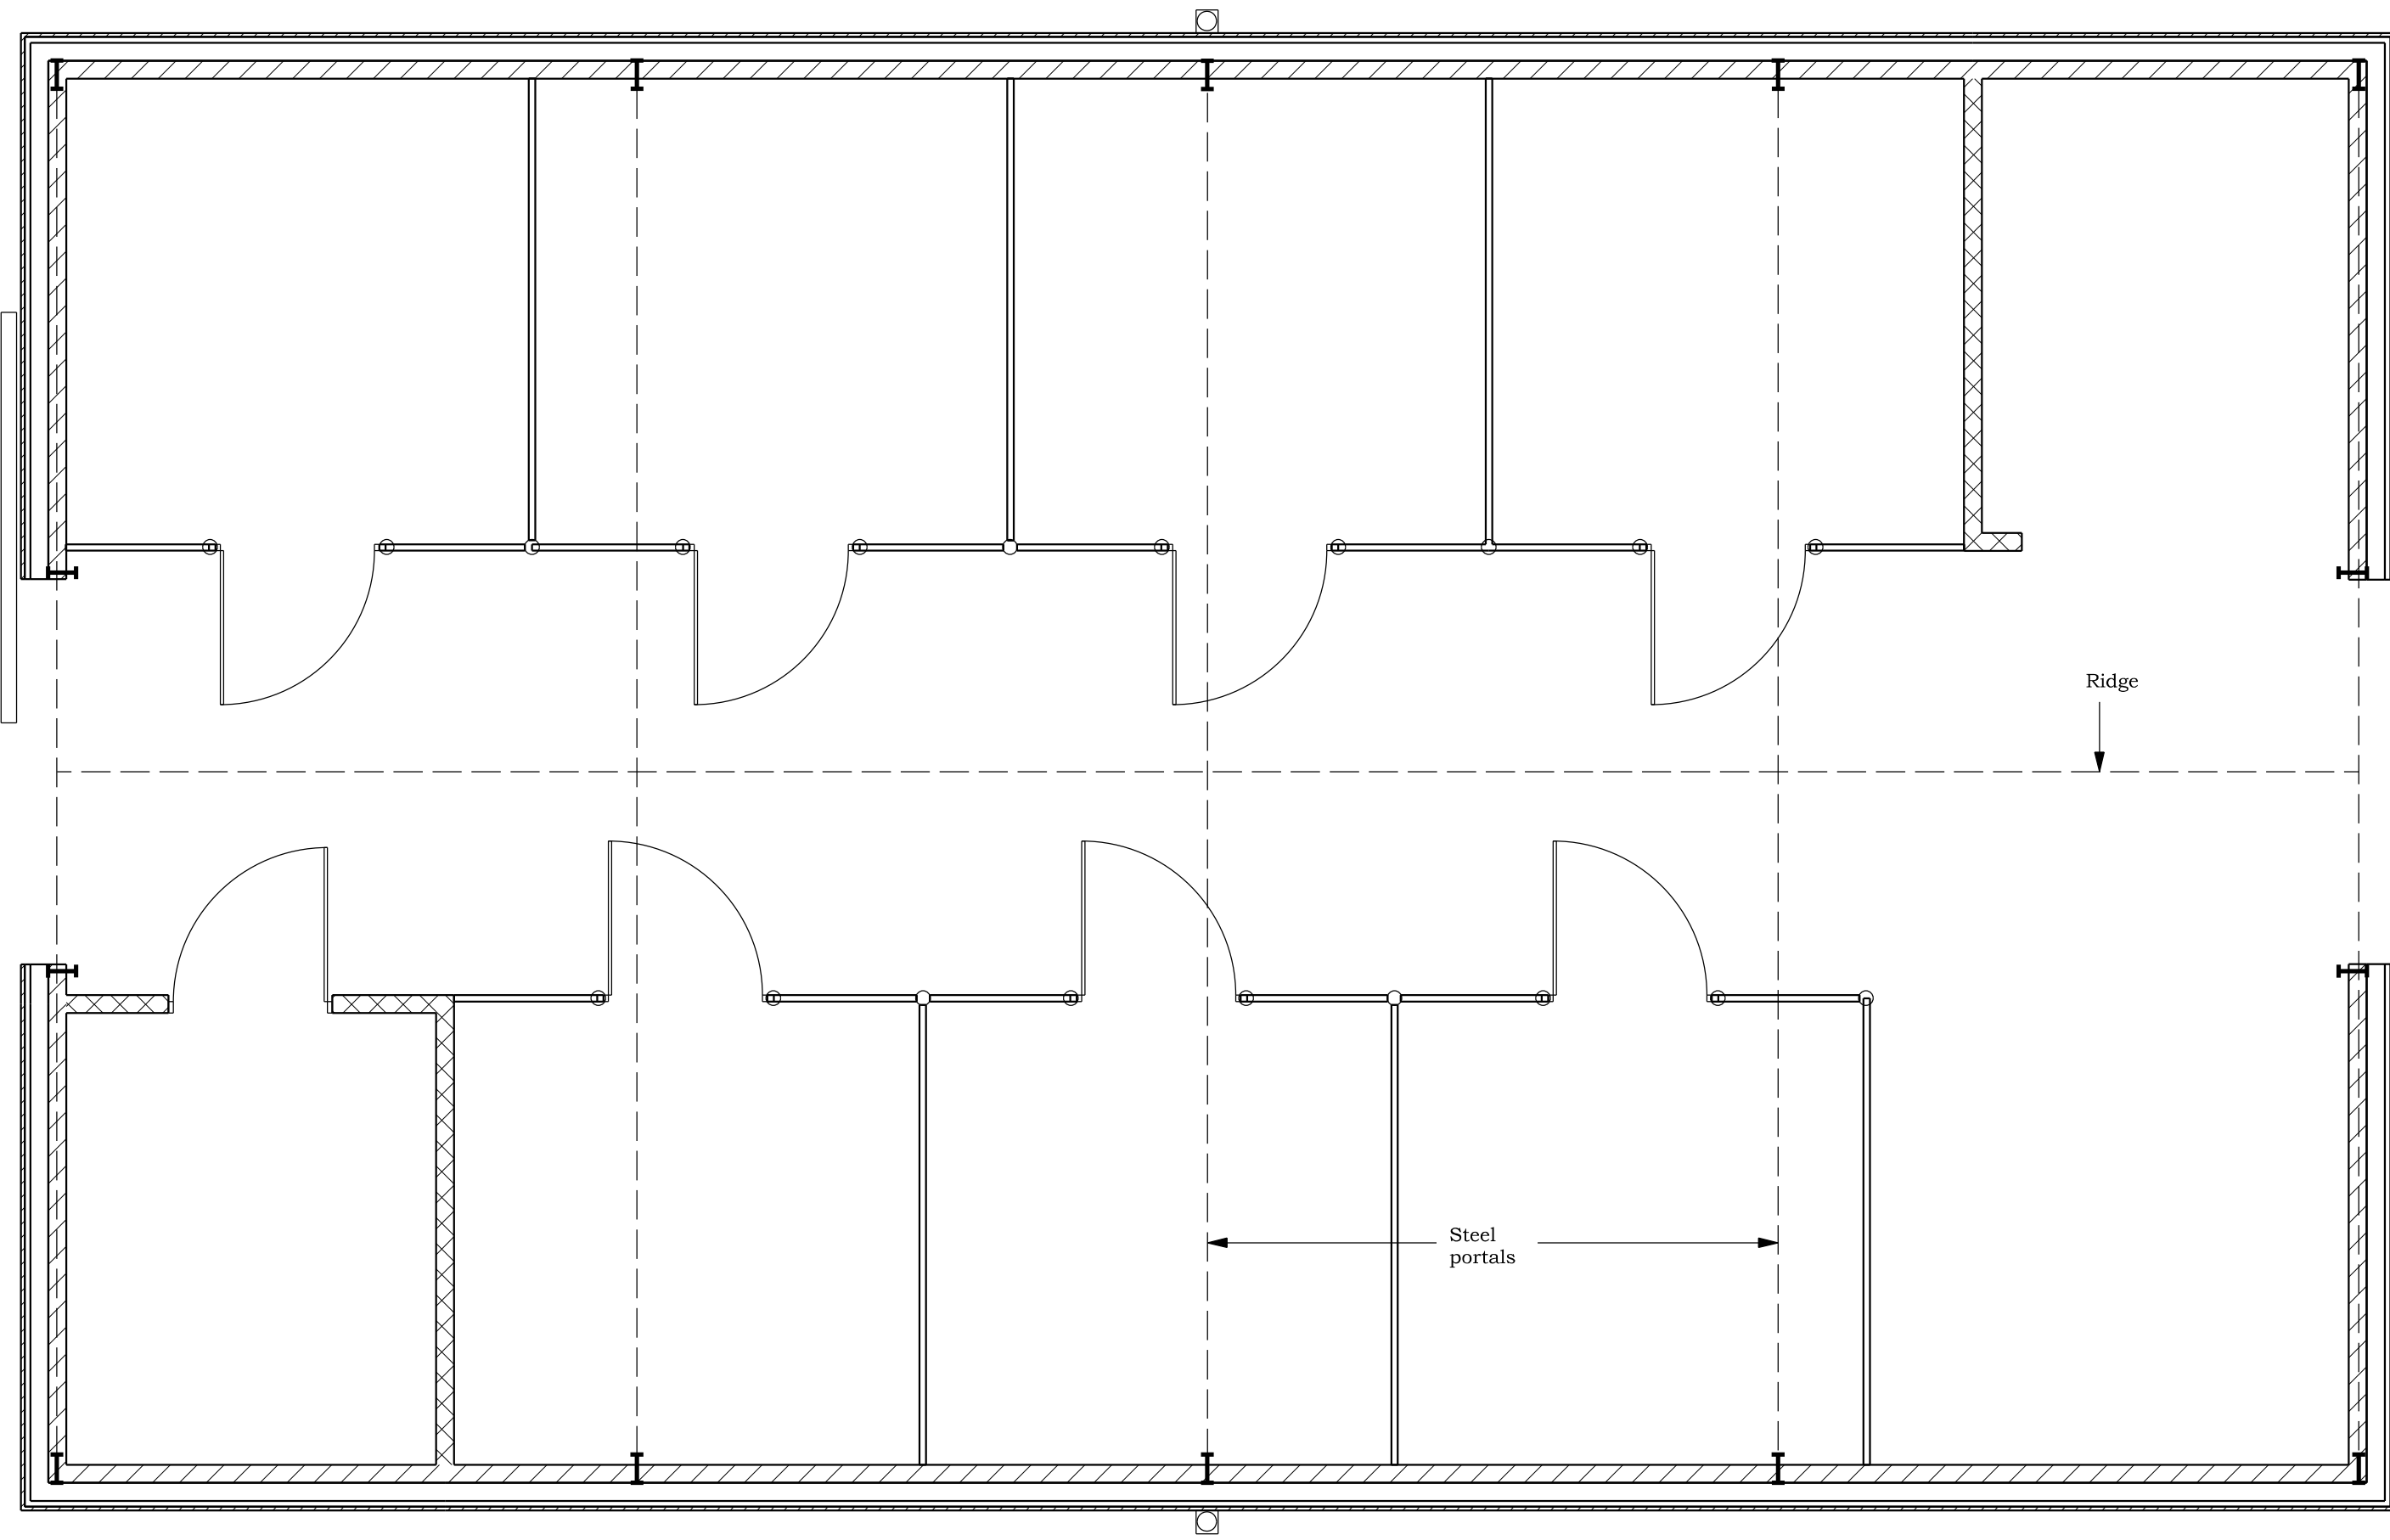

EXISTING FLOOR PLAN

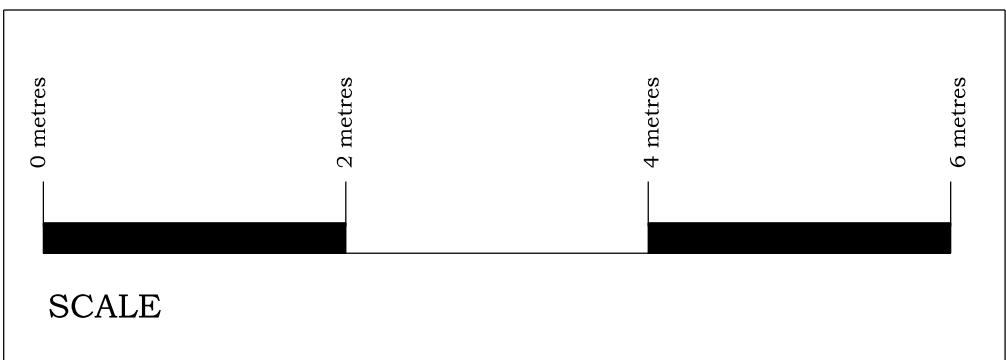

BRADLEY BUILDING DESIGN LTD.
KEEPERS COTTAGE,
LYME PARK,
DISLEY,
STOCKPORT.
SK12 2NS.
01625 858244
Mob 07989 326039
bradleybuildingdesign@btopenworld.com

EXISTING BARN
BARN CONVERSION
for
Mr. P. ARDEN,
at
HOW GREEN BARN,
SHILOH ROAD,
NEW MILLS,
SK22 4QR

Scale 1:50 @ A1
Date NOVEMBER 2023
Drawing Number 2187/1