


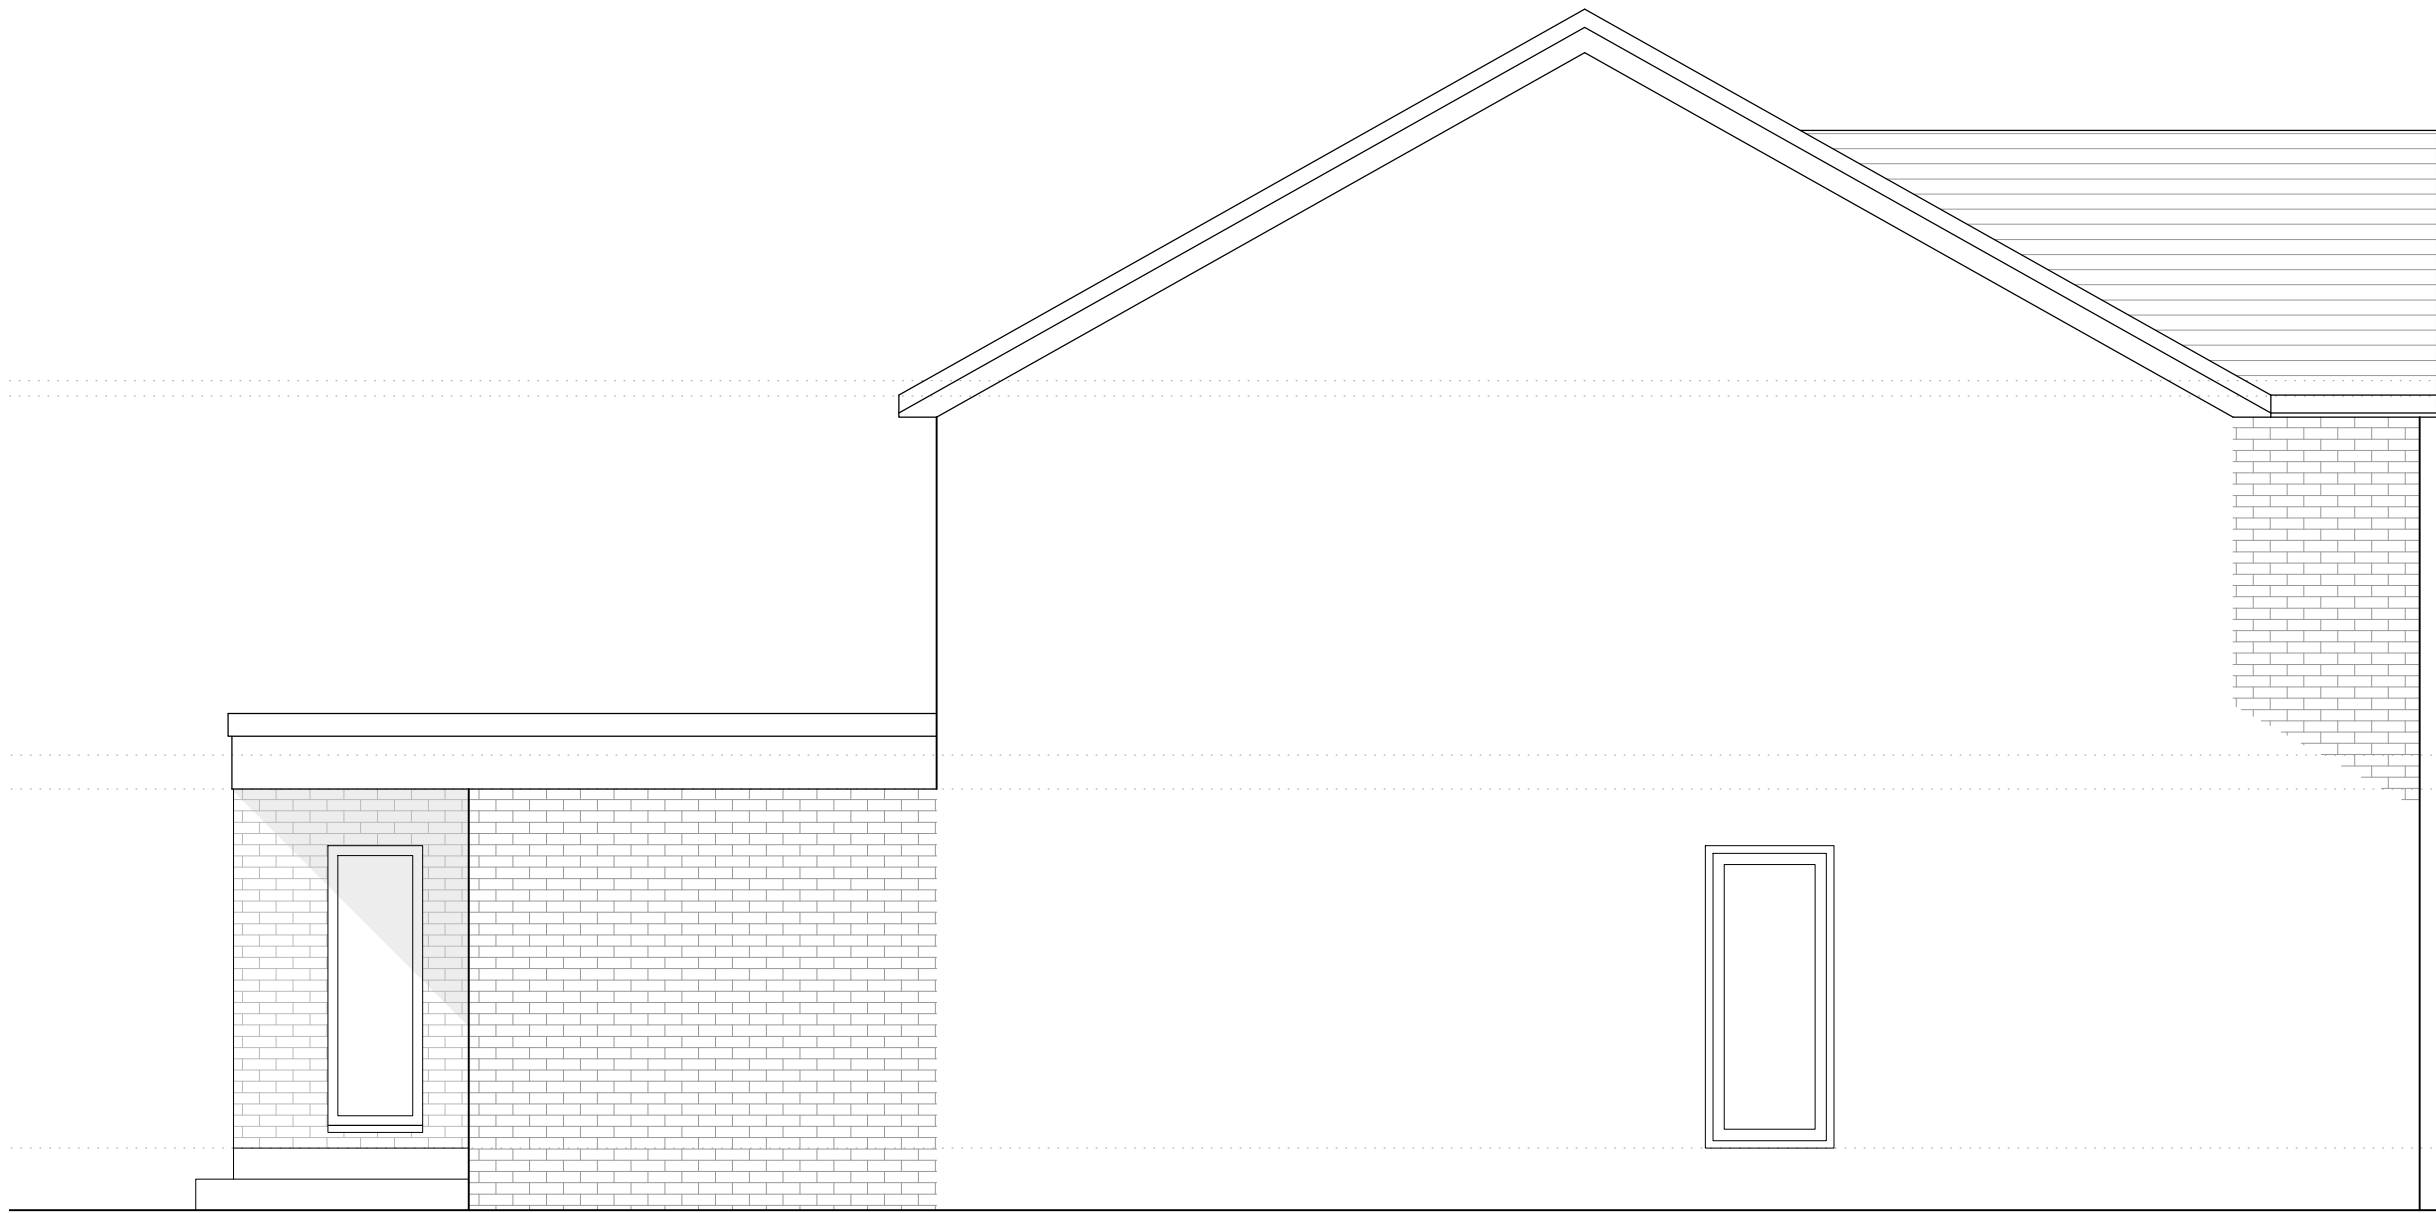

Proposed Side Elevation



Proposed Front Elevation



Proposed Side Elevation



Proposed Rear Elevation

project		
180 Simmondley Lane Glossop SK13 6LY		
date	scale	drawn by
Mar 2022	1:50@A1 1:100@A3	klh
drawing number		
KH445-102		
revision	description	date
B	reverted to full 4m extension	21.06.2022
C	side extension omitted	14.07.2022
D	side extension reinstated	19.10.2022
E	updated to show brick to double storey side	28.02.2023
F	updated to latest comments + reflect as built	16.10.2023
G	updated to reflect separate landscape application	05.12.2023

Proposed Elevations

kieranhibbsarchitecture
27 Pioneer Road
Macclesfield
SK11 7ZB

kieranhibbs@gmail.com
Mobile: 07584049322