




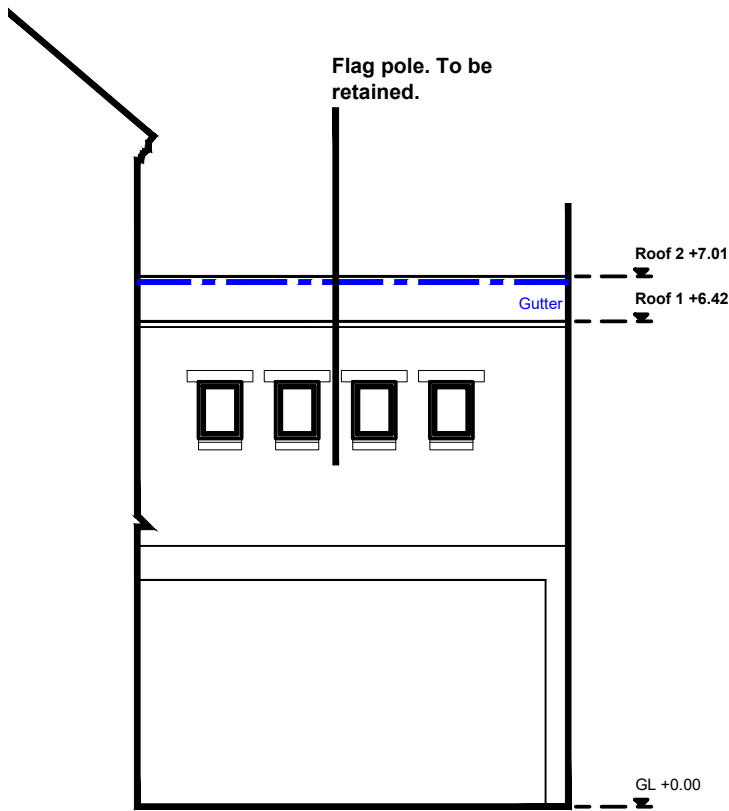


EXISTING FRONT ELEVATION
SCALE 1:100

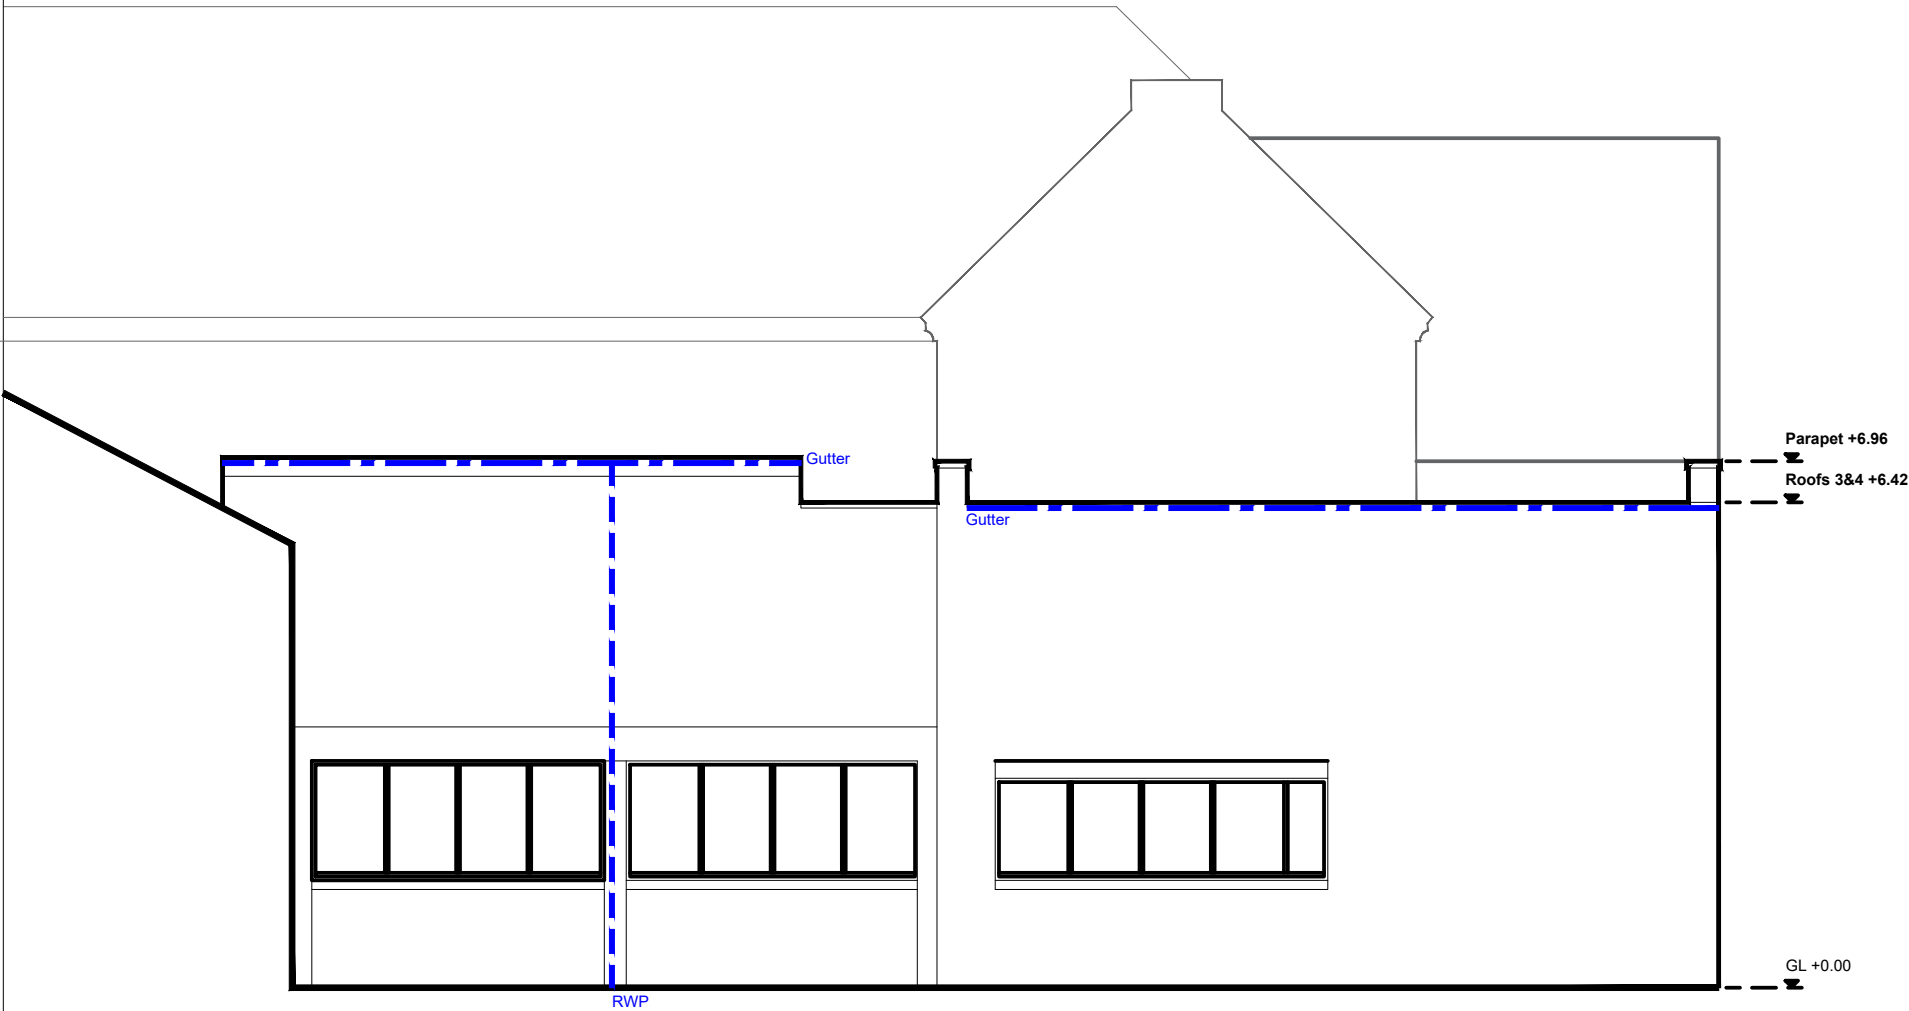


EXISTING SIDE ELEVATION
SCALE 1:100

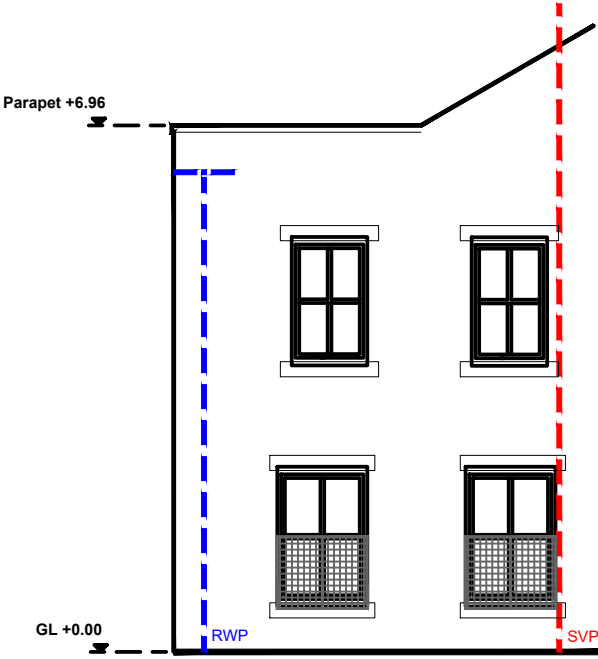


EXISTING REAR ELEVATION
SCALE 1:100

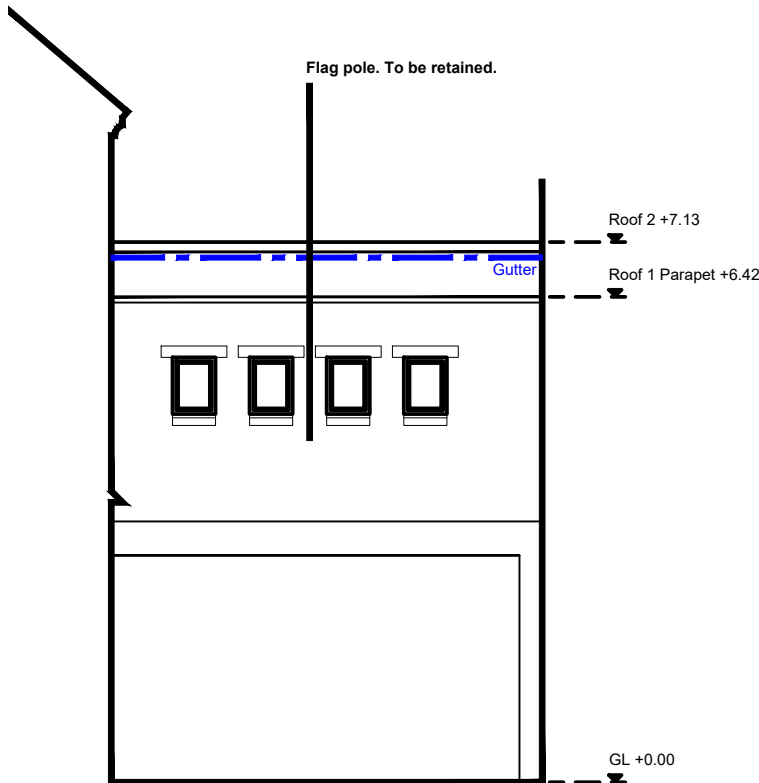

PROPOSED FRONT ELEVATION
SCALE 1:100

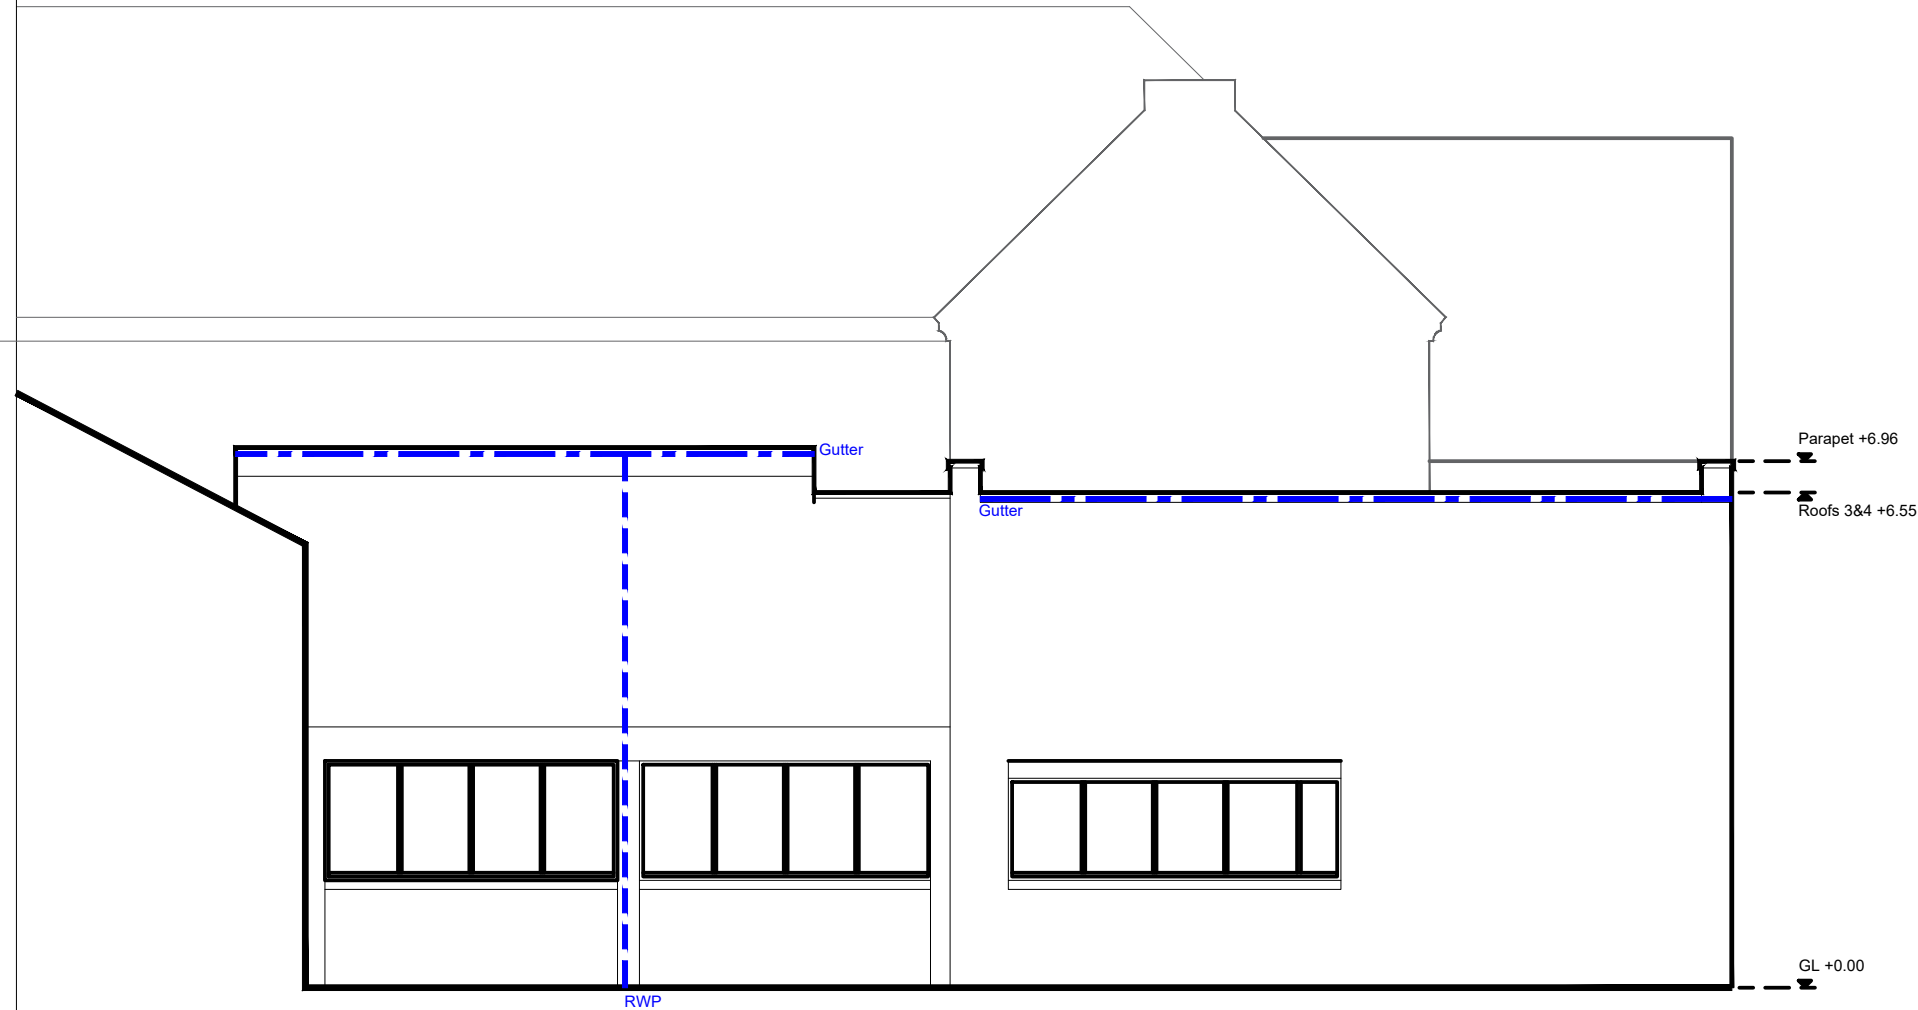

PROPOSED SIDE ELEVATION
SCALE 1:100

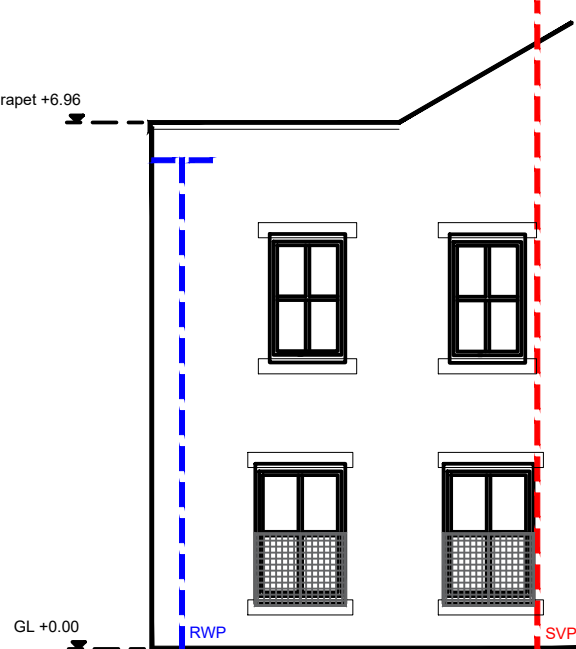

PROPOSED REAR ELEVATION
SCALE 1:100



Disclaimer.
This drawing is to be read in conjunction with all related drawings. All dimensions must be checked and verified on site before commencing any work or producing shop drawings.
This drawing is copyright and remains the property of Concertus Design and Property Consultants. When reproducing this drawing for any purpose, please ensure that Concertus is attributed clearly by either using the company logo, or as follows 'Image produced by Concertus Design & Property Consultants Limited'.

REV	DATE	BY	DESCRIPTION	CHKD



Project	Project Number
Flat Roofing Works Chapel-en-le-Frith Town Hall Market Place SK23 0HP	621034
Drawing Title	Drawn
Exisitng & Proposed Elevations	SV
Lead Designer	Date
Sukhjinder Variah	24.11.23
email: sukhjinder.variah@concertus.co.uk	Tel: 07999 043915