


FOR PLANNING

NOTES

This drawing to be read in accordance with the specification/Bills of Quantities and related drawings.

All stated dimensions to be verified on site and SMASHBOX notified of any discrepancies.

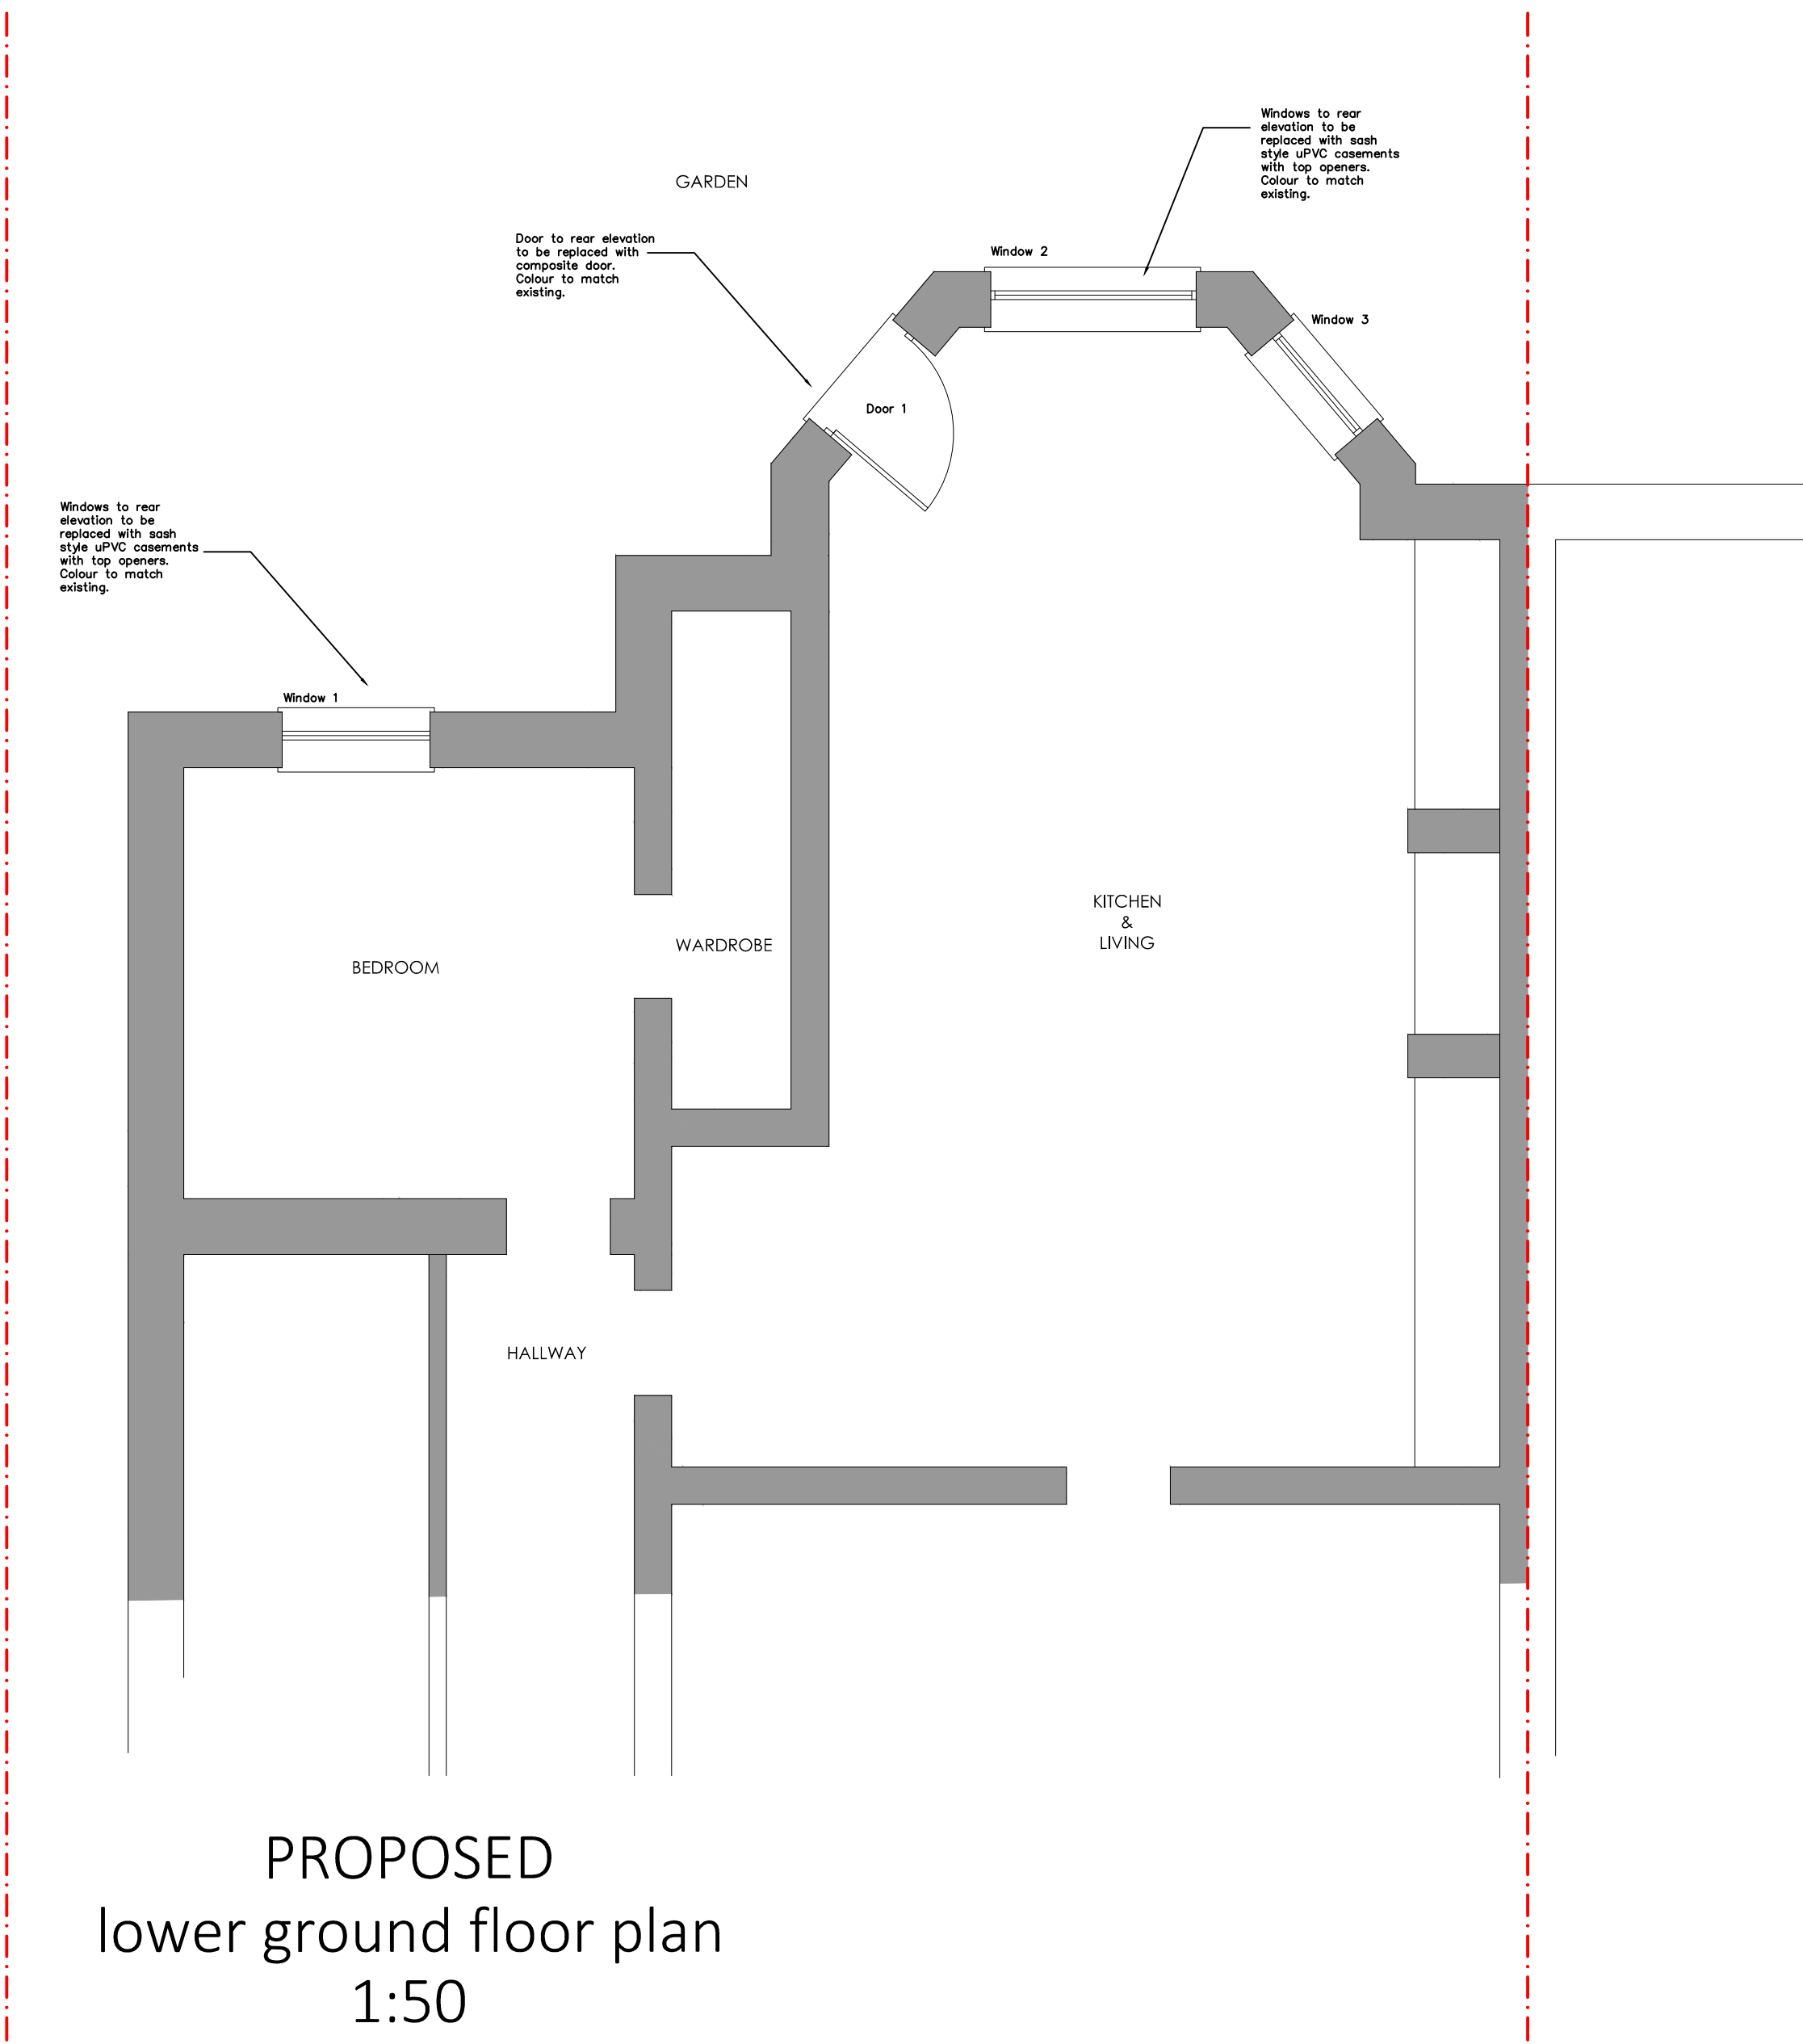

FLAT 10b
LOWER GROUND
FLOOR APARTMENT



Proposed window style for Windows 1, 2 & 3



Proposed uPVC window to match existing style with traditional horn detail. Colour to match existing



Proposed uPVC window with traditional horn detail with top opener. Colour to match existing



Door 1
Composite uPVC with top to match existing style

FOR PLANNING

Project
10B ST JAMES TERRACE
BUXTON
SK17 6HS

Title
PROPOSED FLOOR PLAN &
ELEVATIONS

Scale RTD @ A1	Date OCTOBER 2023
Drawn BB	Checked SB
Drawing Number 6479_PL02	Revision -

