



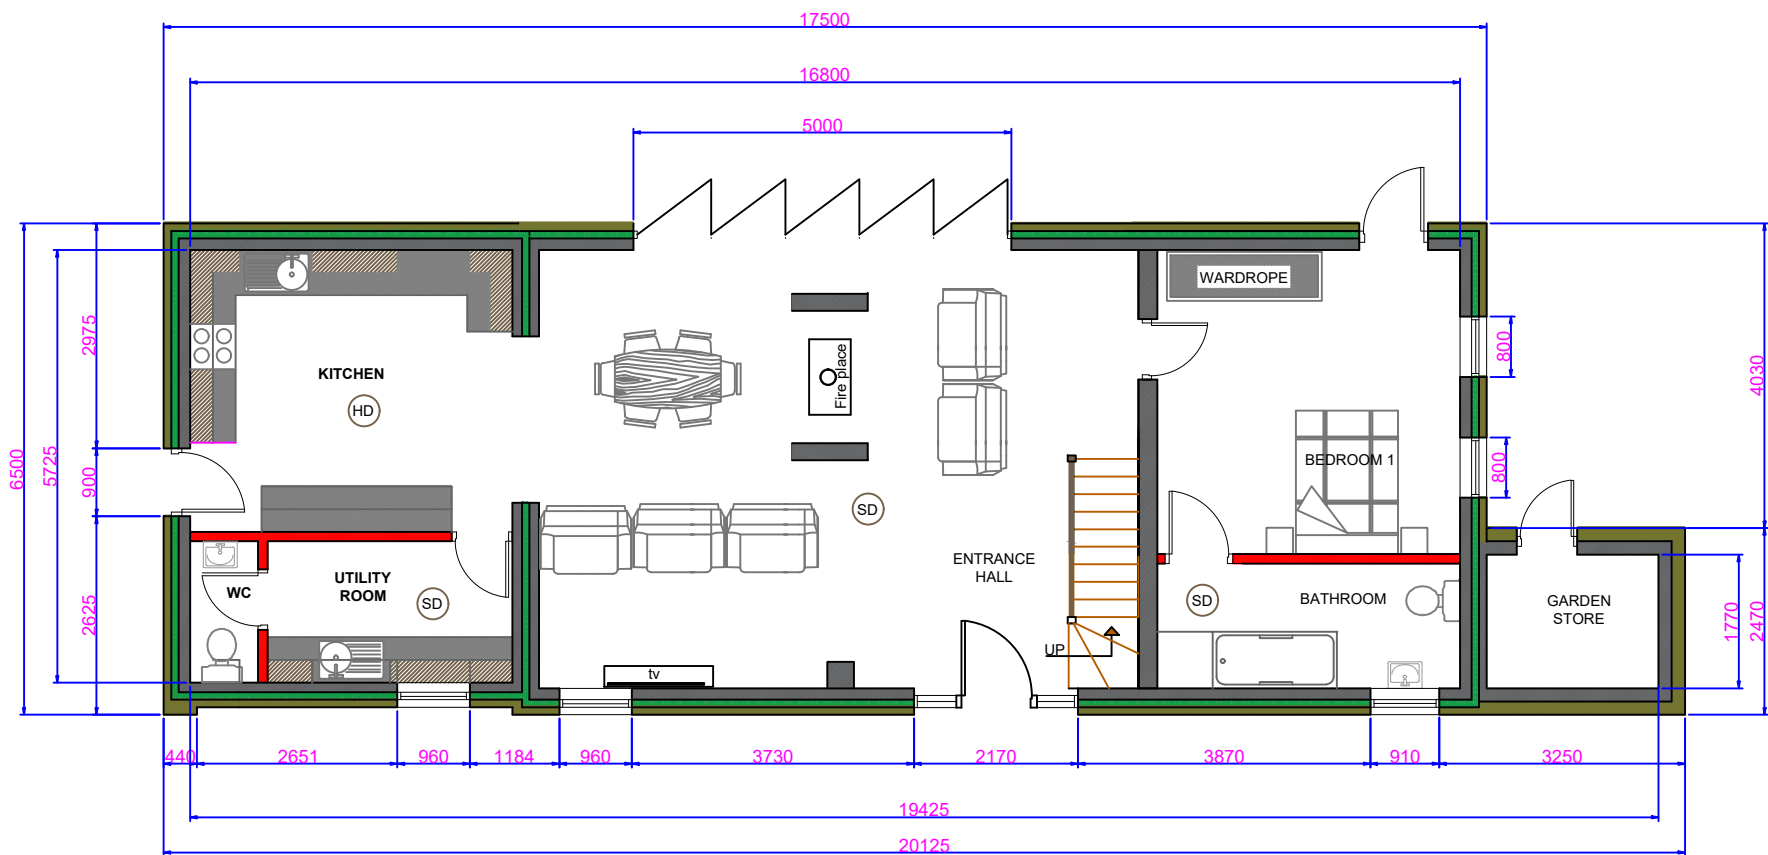


PROPOSED GROUND FLOOR PLAN


- ALL DRAINAGE TO BE CONNECTED TO EXISTING FOUL/STORM SEWER RESPECTIVELY
- ALL FINISHES ARE TO MATCH THAT OF THE EXISTING BARN
- ALL MEASUREMENTS TO BE RE CHECKED ON SITE BEFORE CONSTRUCTION COMMENCES
- ALL EXISTING HEDGES AND TREES TO BE RETAINED WHERE POSSIBLE
- PLEASE REFER TO ENGINEERS REPORT FOR STRUCTURAL INFO
- Facing Stone
- Insulation
- blockwork
- studwork

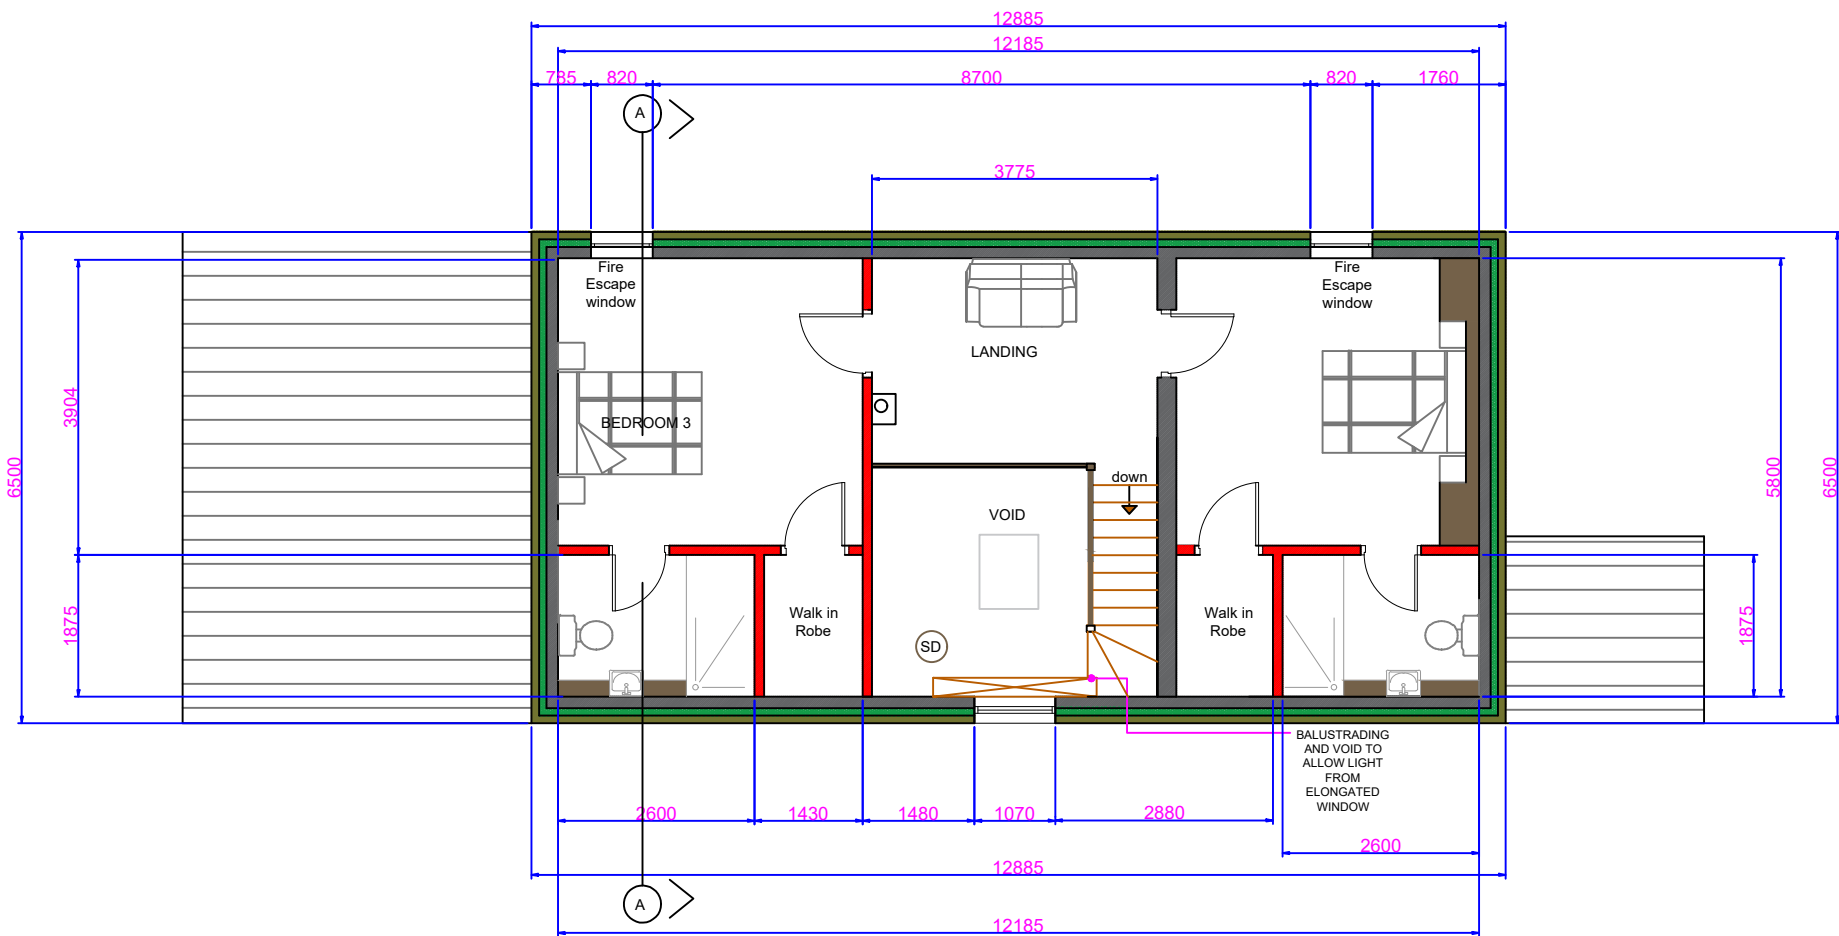

PROPOSED FIRST FLOOR PLAN

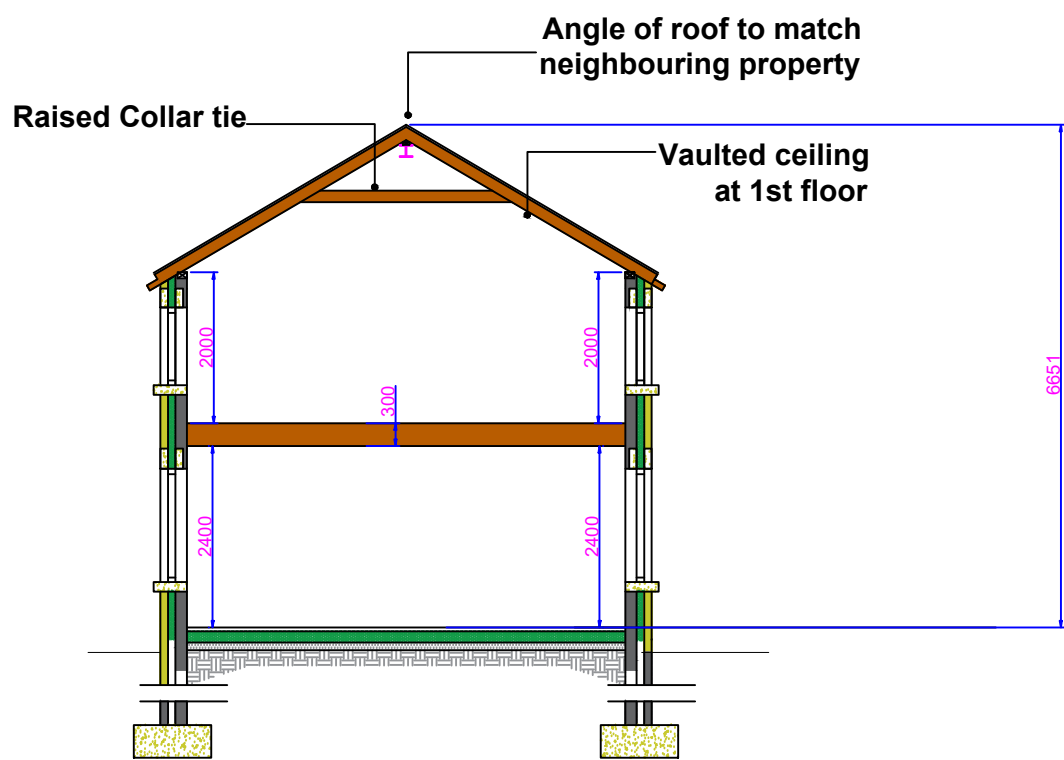

PRELIMINARY DRAWINGS ONLY . NOT FOR USE ON SITE

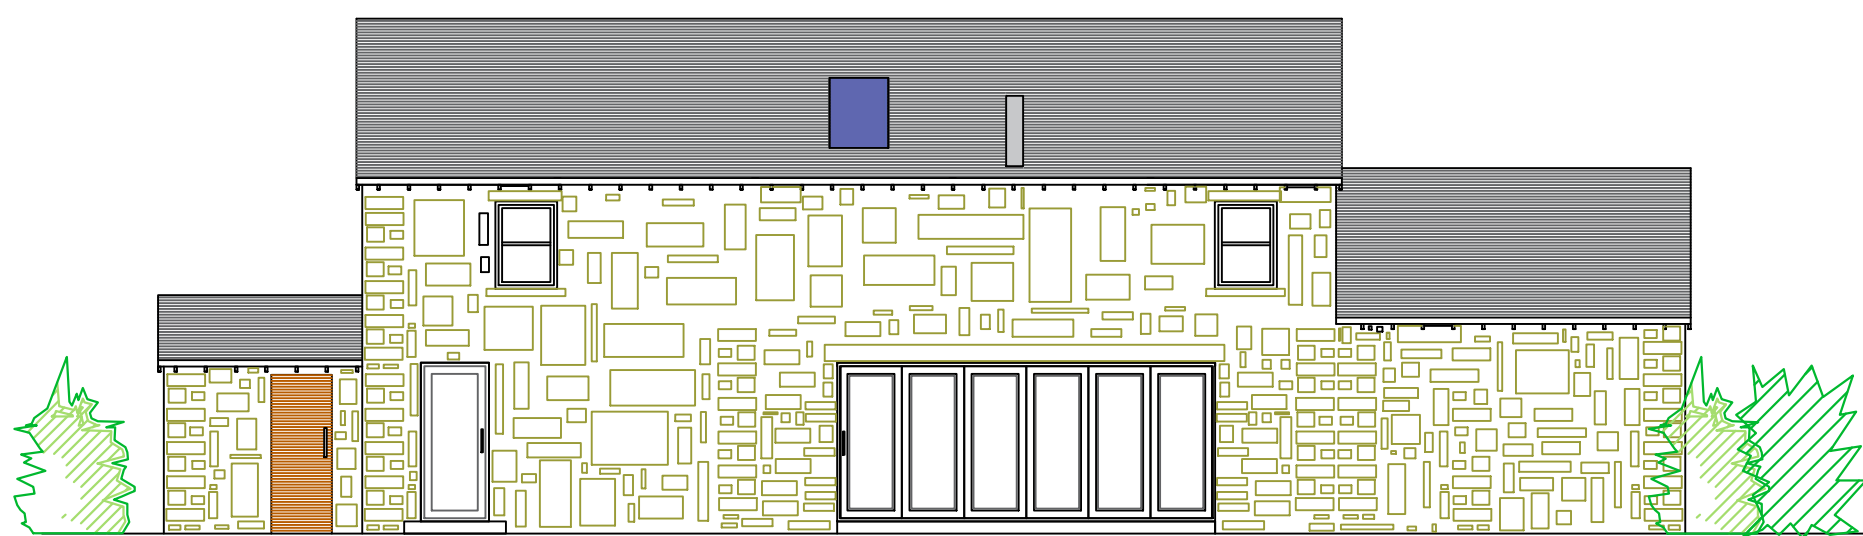

PROPOSED REAR ELEVATION



PROPOSED FRONT ELEVATION



PROPOSED RHS ELEVATION



PROPOSED LHS ELEVATION

NOTES

REVISIONS

PROJECT: BARN CONVERSION
ADJACENT TO IVY COTTAGE
CHINLEY

CLIENT: LUIGI

SCALE: 1:200 ON A1 PAPER

REFERENCE NO: 1263 PROPOSALS rev 4

BARRY CULLEN
ARCHITECTURE LTD
email: barrycullenarchitecture@gmail.com
mob: 07851262695