





Existing Front Elevation

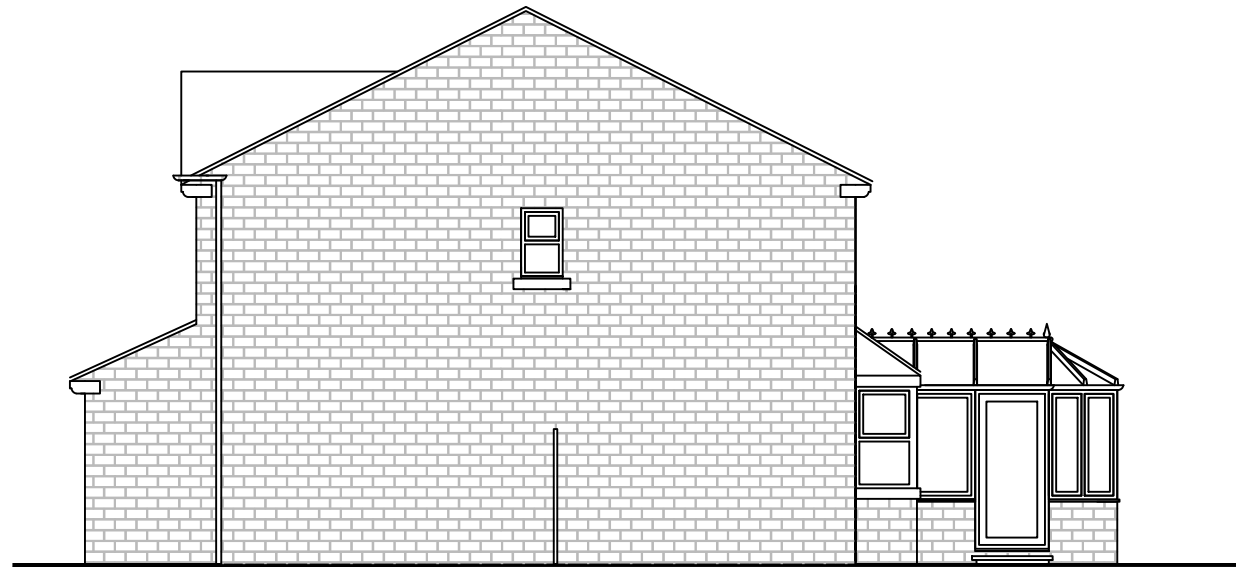

Existing Side Elevation

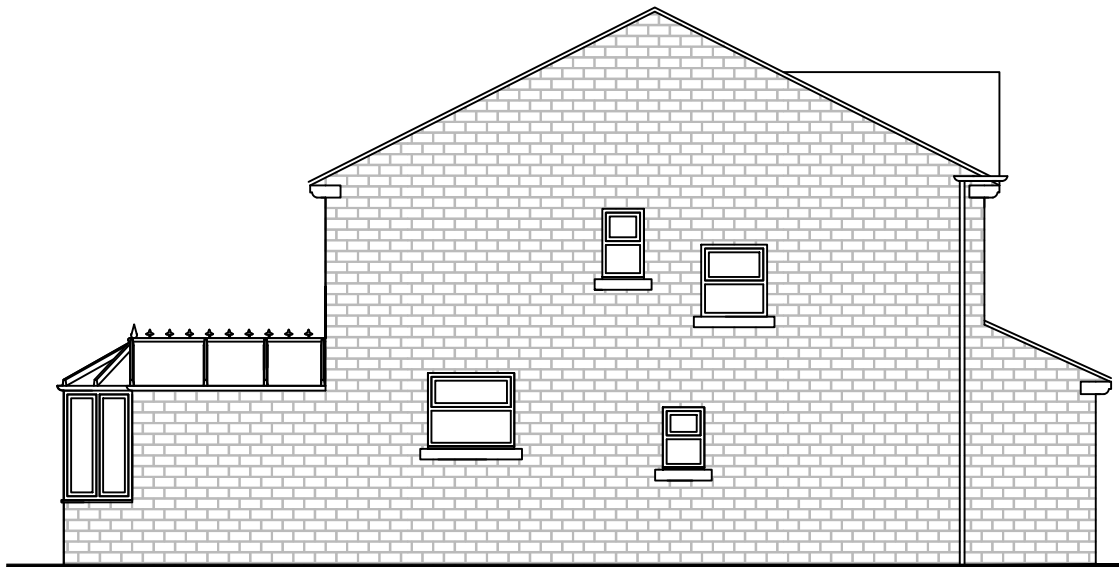

Existing Side Elevation



Existing Rear Elevation



Address:

Mr & Mrs Leak
30 Tavern Road, Hadfield, Glossop, Derbyshire,
SK13 2RB

Project:

Proposed single storey rear extension

Title:

Existing Elevations

Scale: 1:100 @ A3

Drawn:

C.K.

Date:


December 2023

Project no.:

3252

Drawing no.:

3252-002

 

Metric Scale

THIS DRAWING IS NOT TO BE COPIED OR REPRODUCED
WITHOUT THE PRIOR WRITTEN CONSENT OF PLANMART LTD.

PLANMART LIMITED
9, GEORGE STREET, GLOSSOP,
DERBYSHIRE SK13 8AY.
TEL: 01457 863153