




Proposed Front Elevation

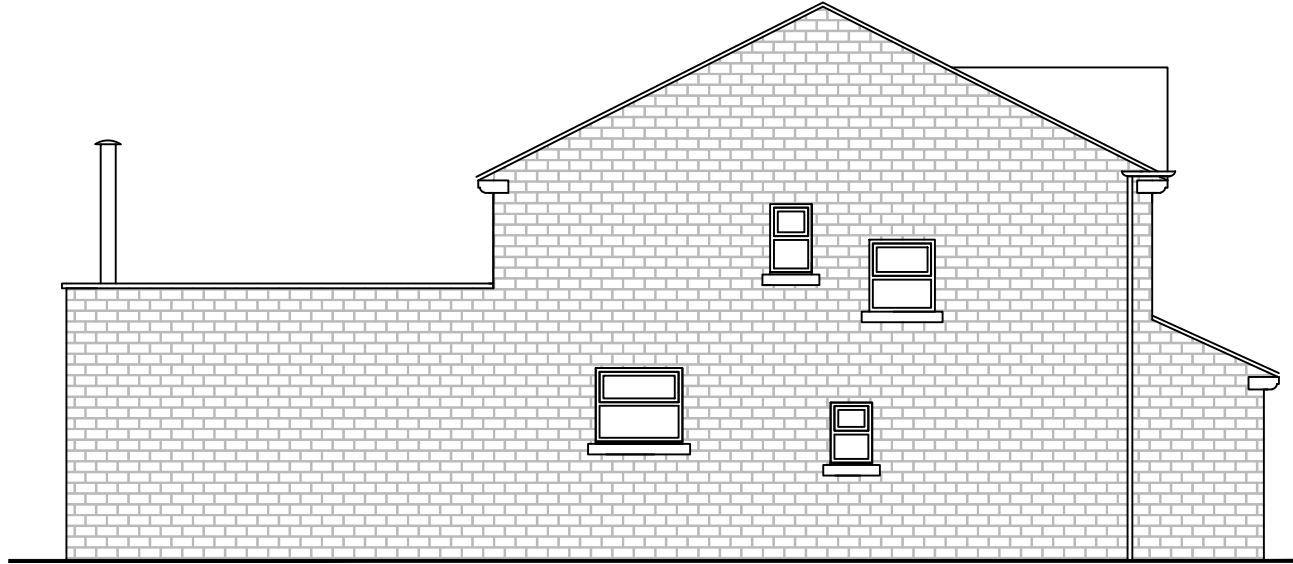

Proposed Side Elevation



Proposed Side Elevation



Proposed Rear Elevation



Address:

Mr & Mrs Leak
30 Tavern Road, Hadfield, Glossop, Derbyshire,
SK13 2RB

Project:

Proposed single storey rear extension

Title:

Proposed Elevations

Scale: 1:100 @ A3

Drawn: C.K.	Date: December 2023
----------------	------------------------

Project no.: 3252	Drawing no.: 3252-004
----------------------	--------------------------



Metric Scale