



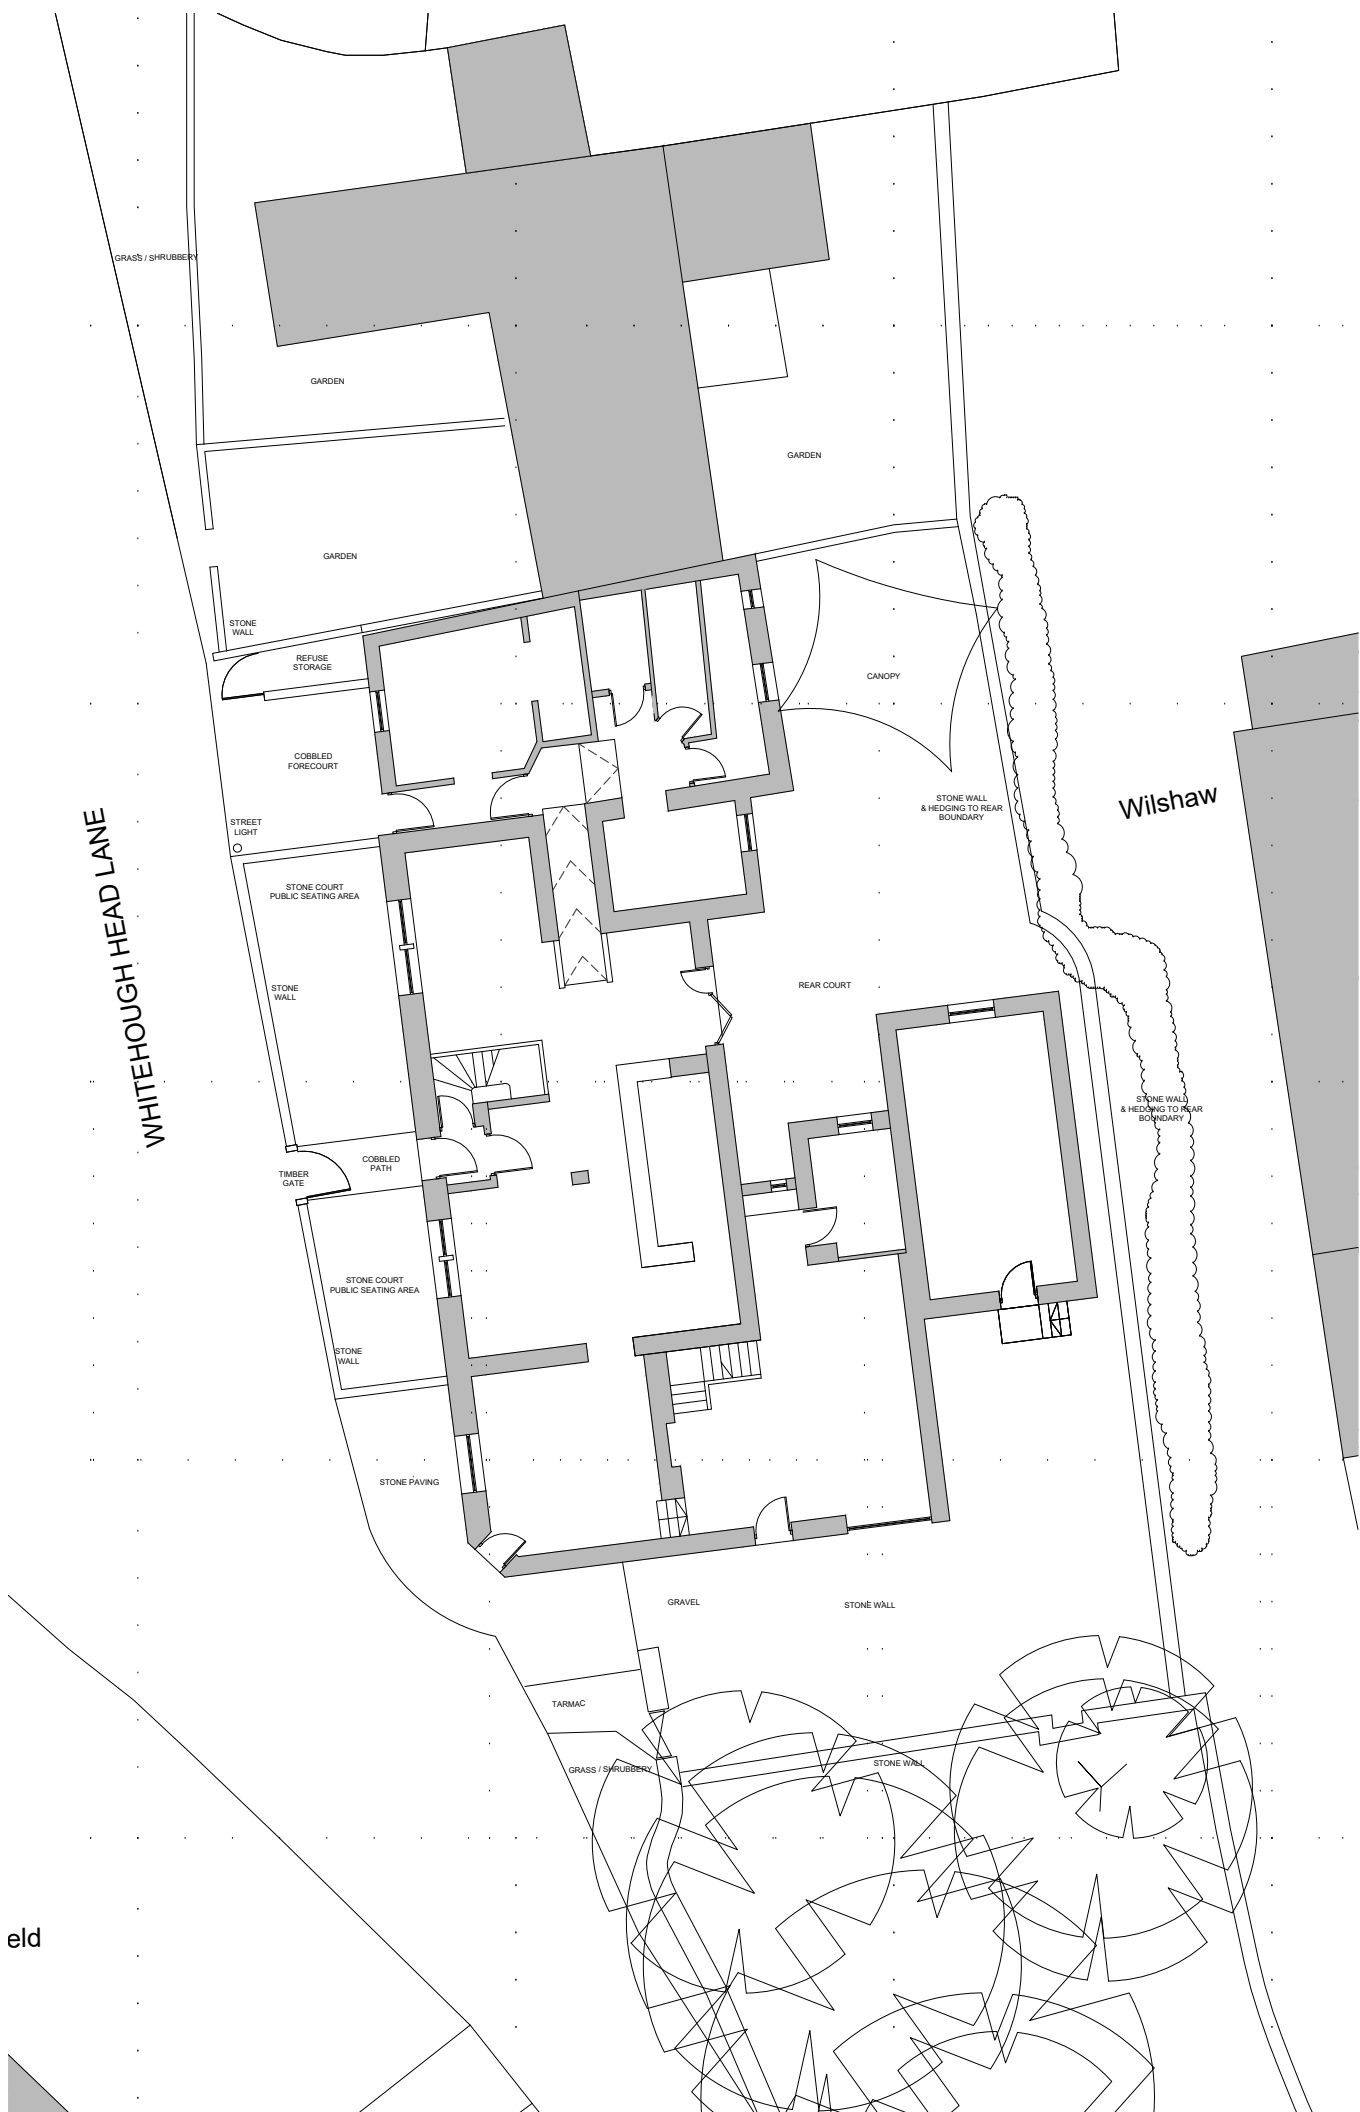

Existing Site Plan 1:200

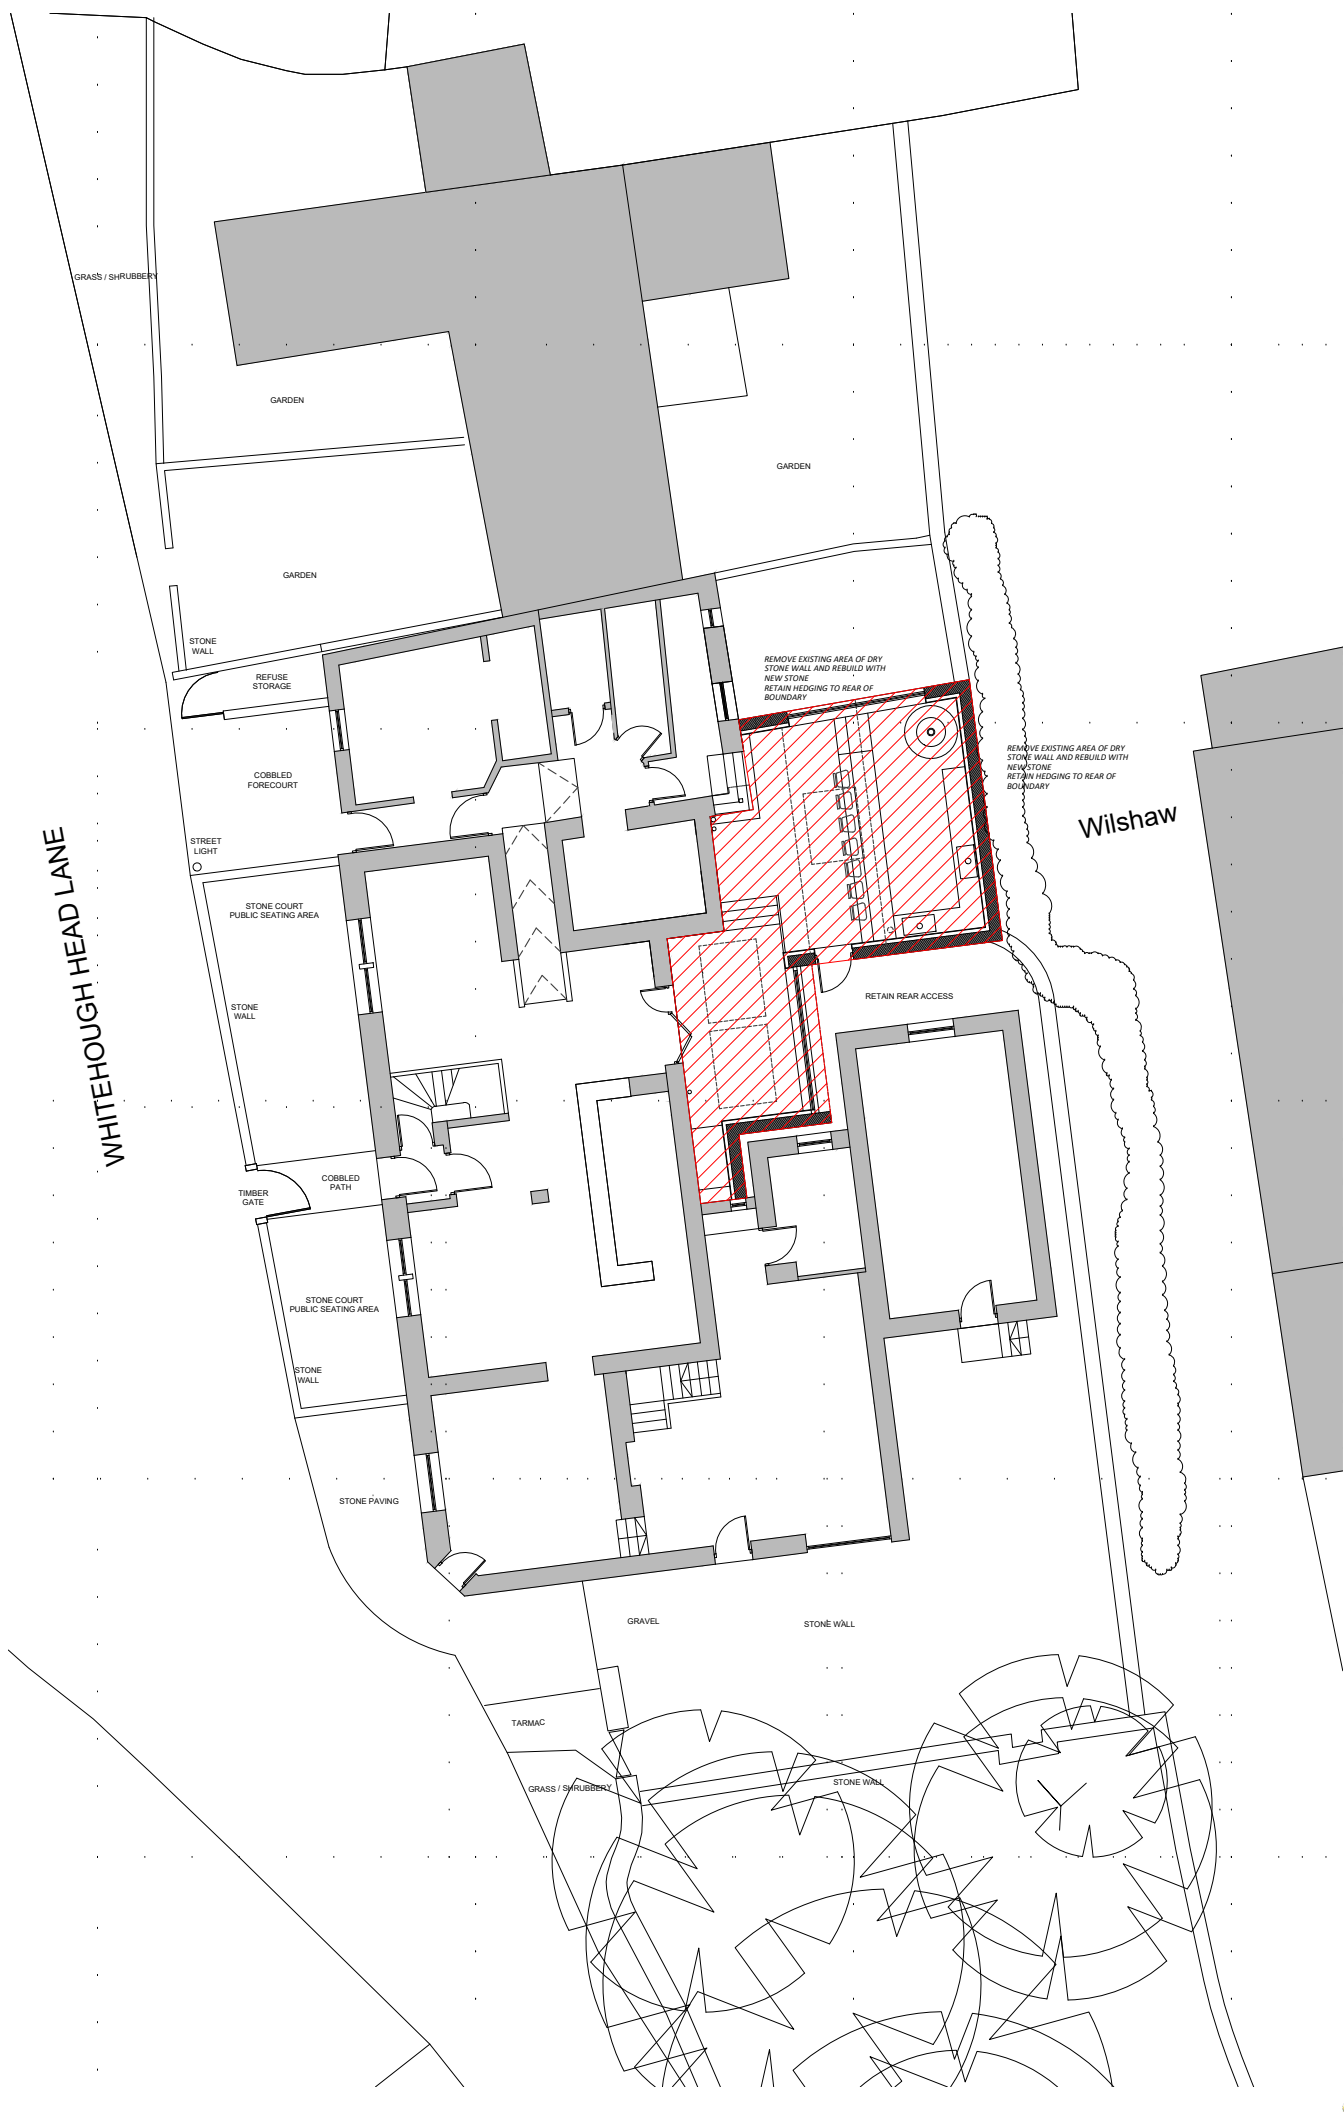

Proposed Site Plan 1:200

notes

SW

N

rev.	description
1	
client	Mr D Capper The Old Hall Ltd
project	EXTENSION to The Paper Mill Head Lane Whitehough Chinley
drawing title	EXISTING AND PROPOSED SITE PLAN
drawing number	SW381A- PL002
revision	-
drawing status	PLANNING
scale	1:200 @A3
date	DEC 23
drawn by	CW
checked by	JS

SlaterWilde Limited

Full Trade & Contracting

High Peak, Derbyshire S23 9BZ Tel: 01743 640400 / 01743 640401

www.slaterwilde.co.uk

Architects & Designers

Chapel-en-le-Frith

www.slaterwilde.co.uk

0781886868