

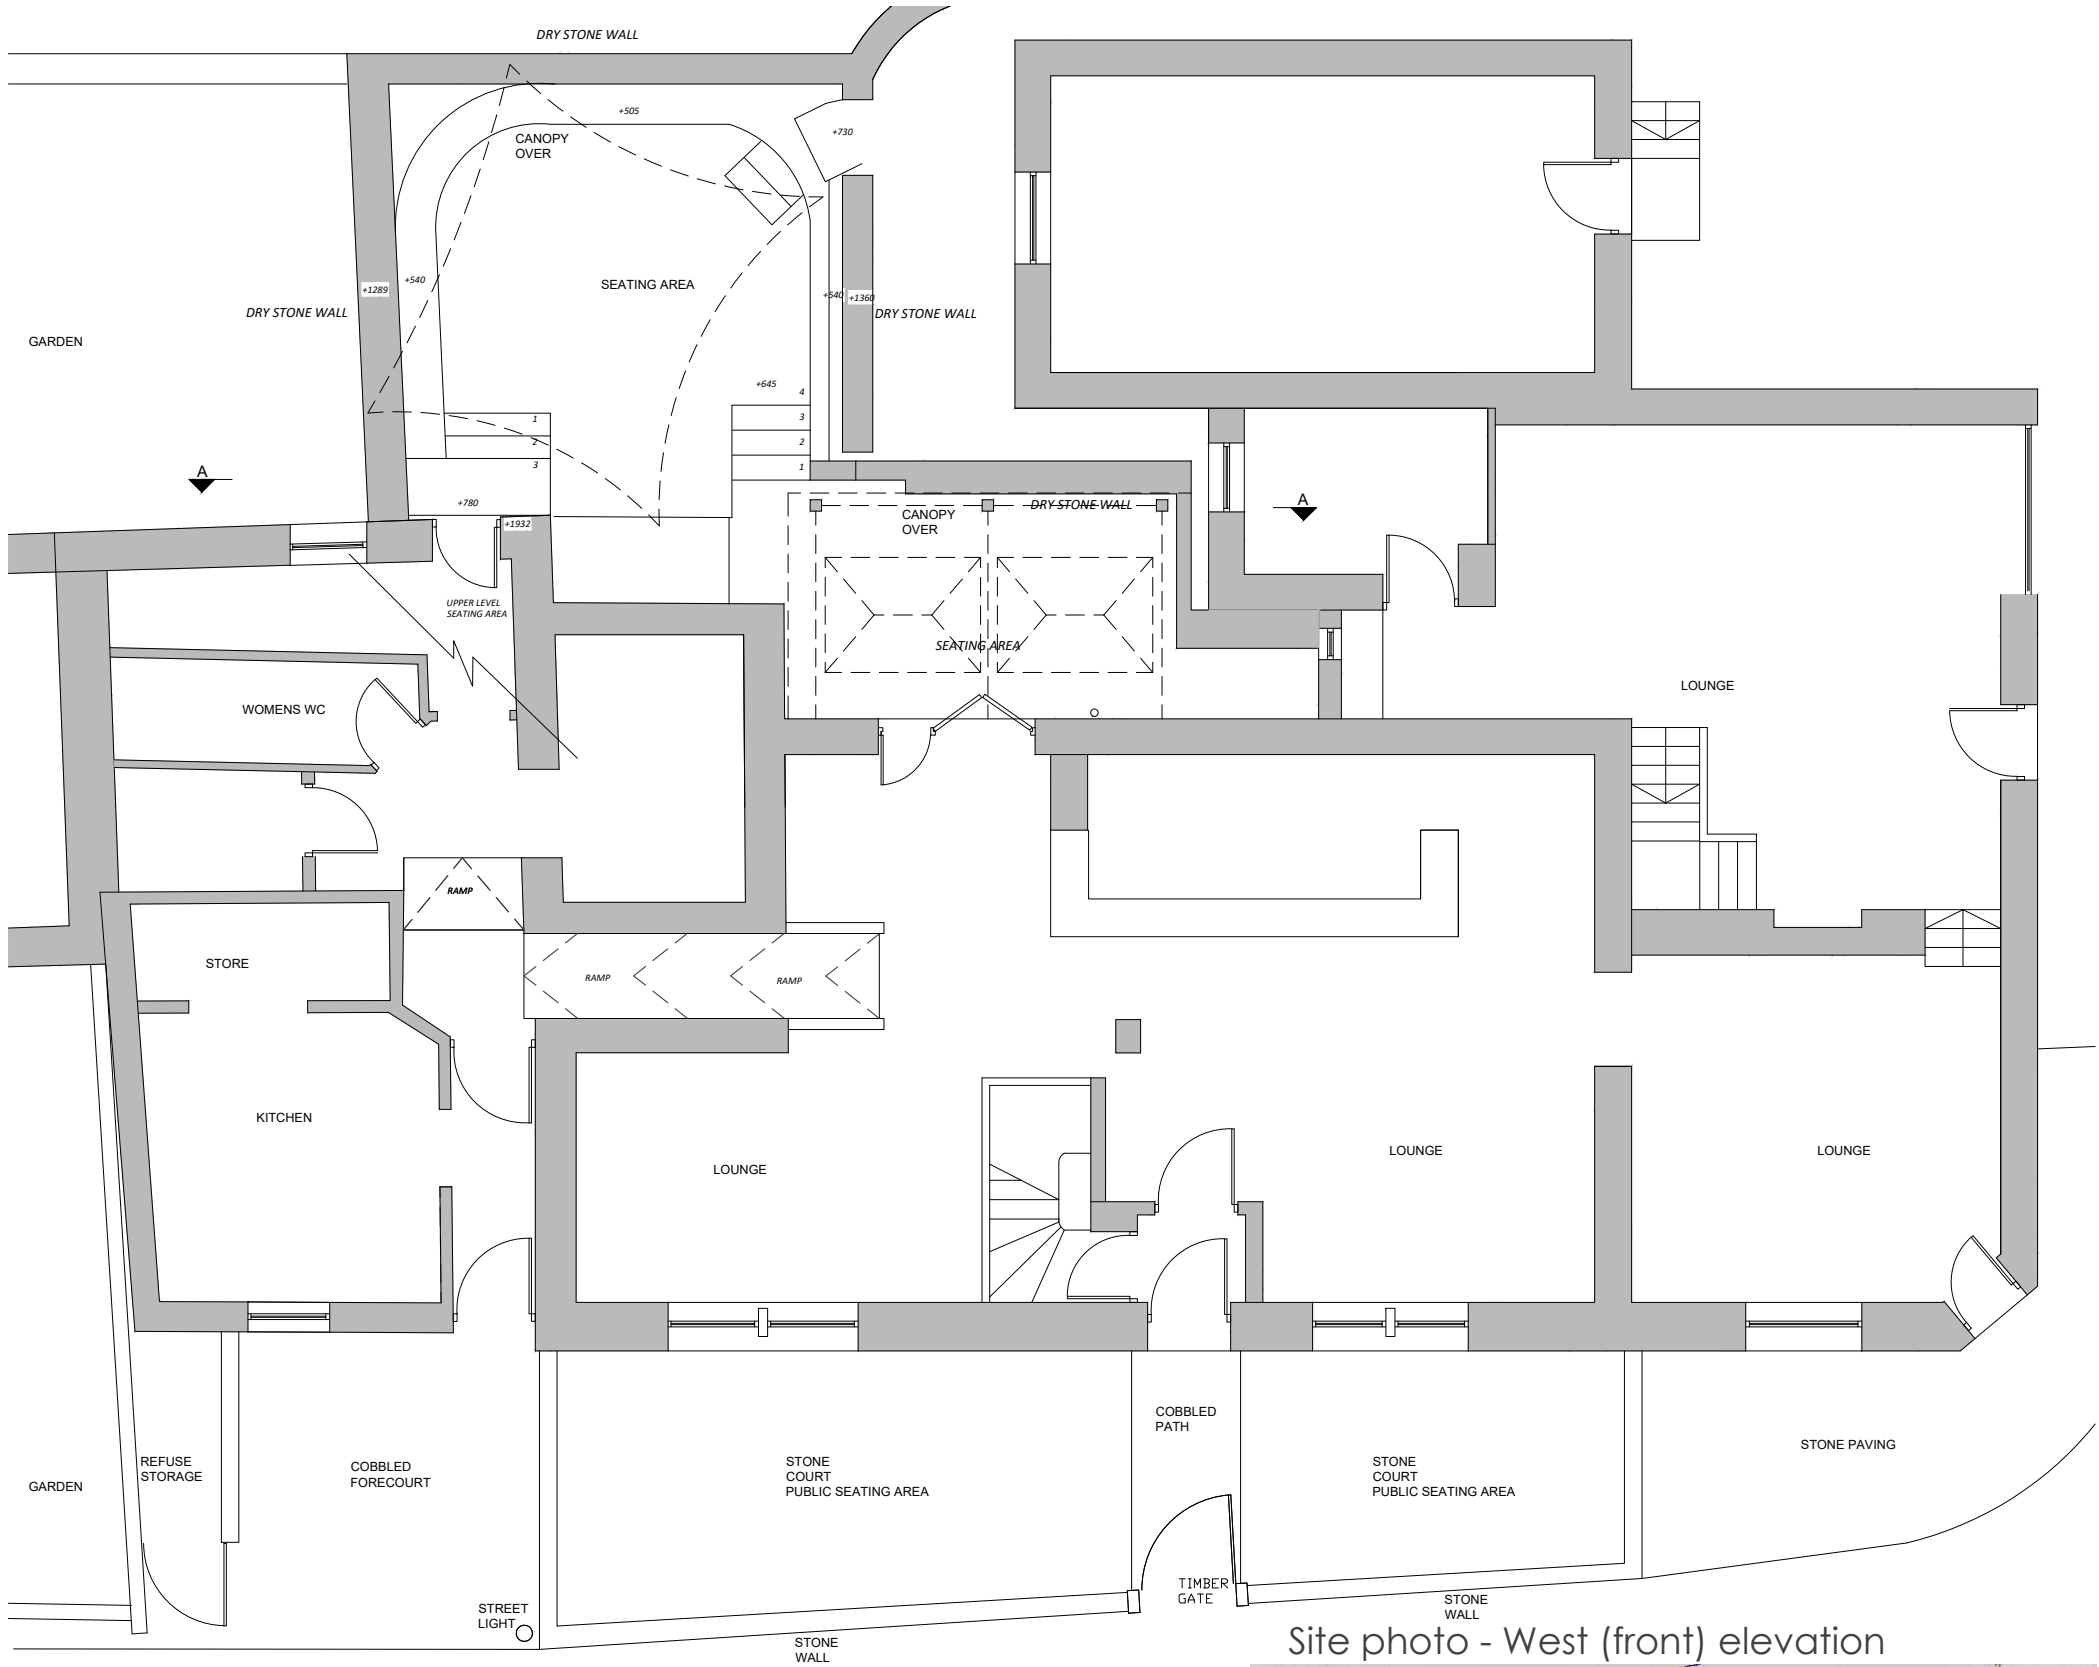


Site photos - East (rear) elevation

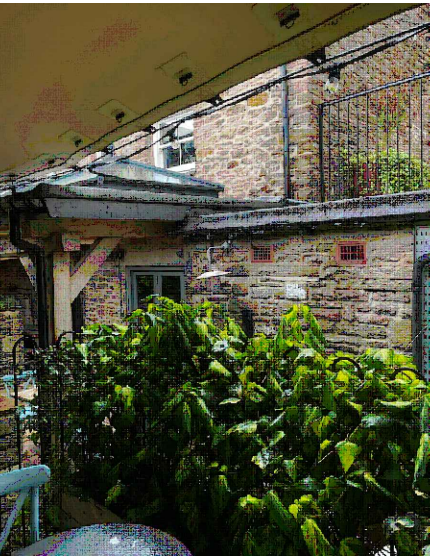

Site photo - West (front) elevation

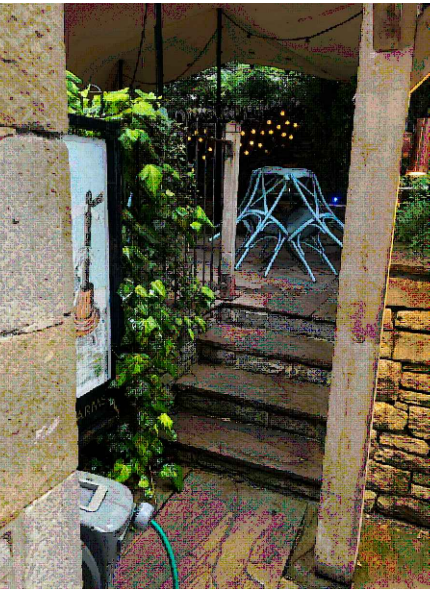

Existing Ground Floor Plan 1:100

rev.	description
1	Mr D Capper The Old Hall Ltd
client	EXTENSION to The Paper Mill Head Lane Whitehough Chinley
project	EXISTING GROUND FLOOR PLAN
drawing title	SW381A- PL003
drawing number	—
revision	PLANNING
drawing status	1:100 @A3
scale	DEC 23
date	CW
drawn by	JS
checked by	