


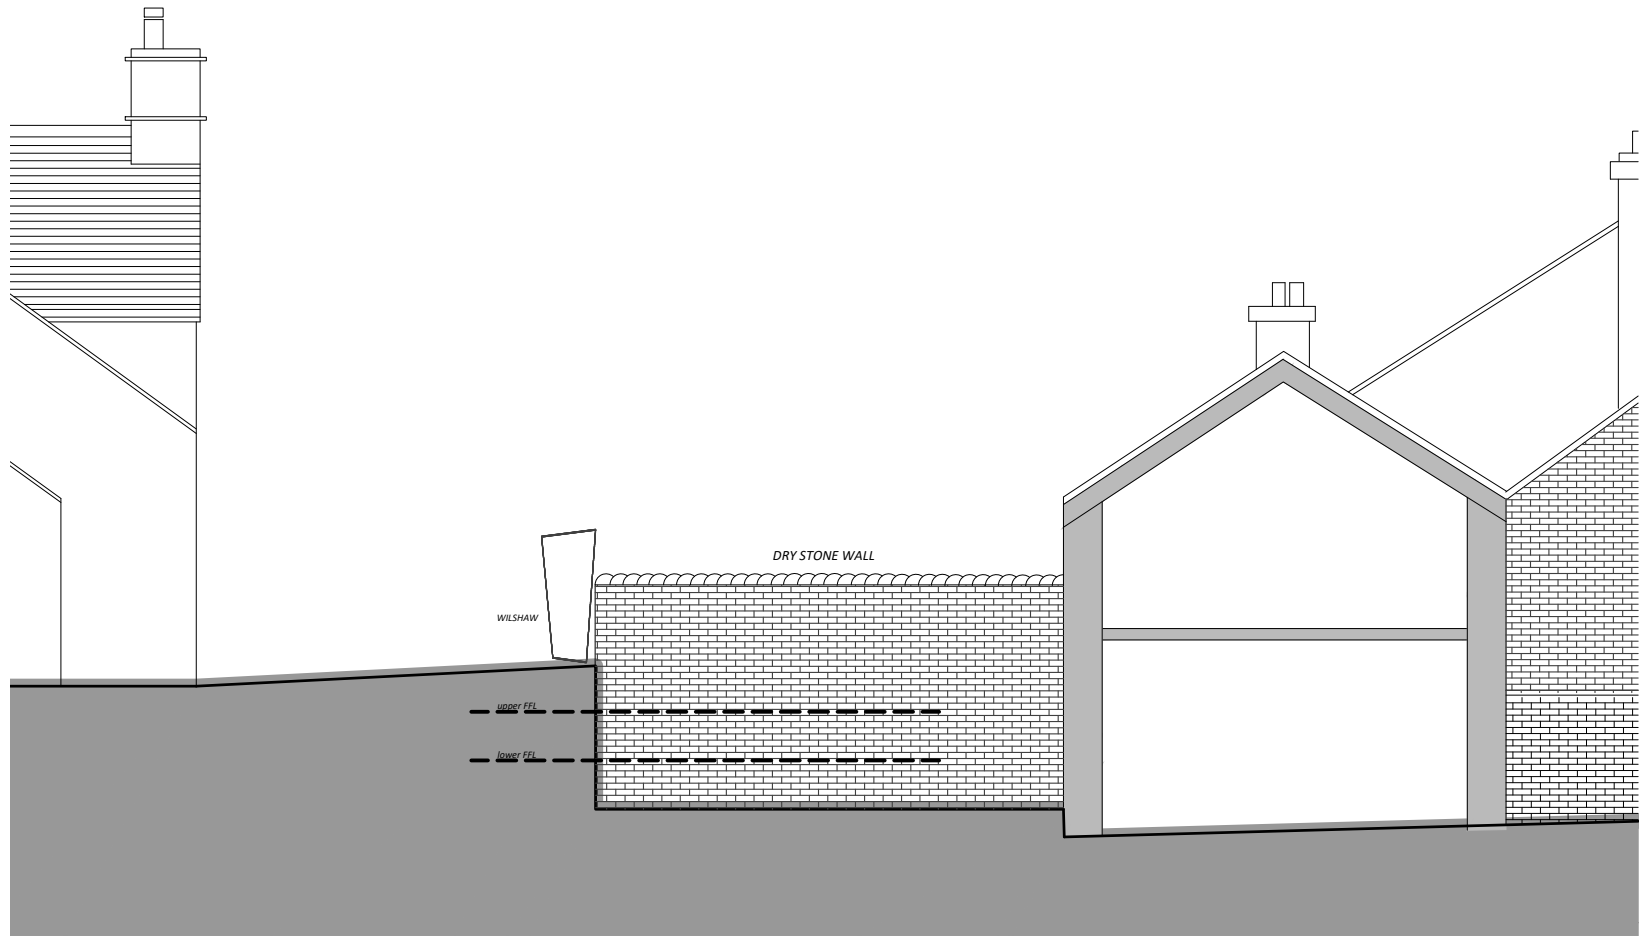

North Elevation (side)1:100



East Elevation (rear)1:100



West Elevation (front)1:100

rev.	description
client	Mr D Copper The Old Hall Ltd
project	EXTENSION to The Paper Mill Head Lane Whitehough Chinley
	EXISTING ELEVATIONS
drawing title	
drawing number	SW381A - PL004
revision	—
drawing status	PLANNING
scale	1:100 @A3
date	DEC 23
drawn by	CW
checked by	JS