



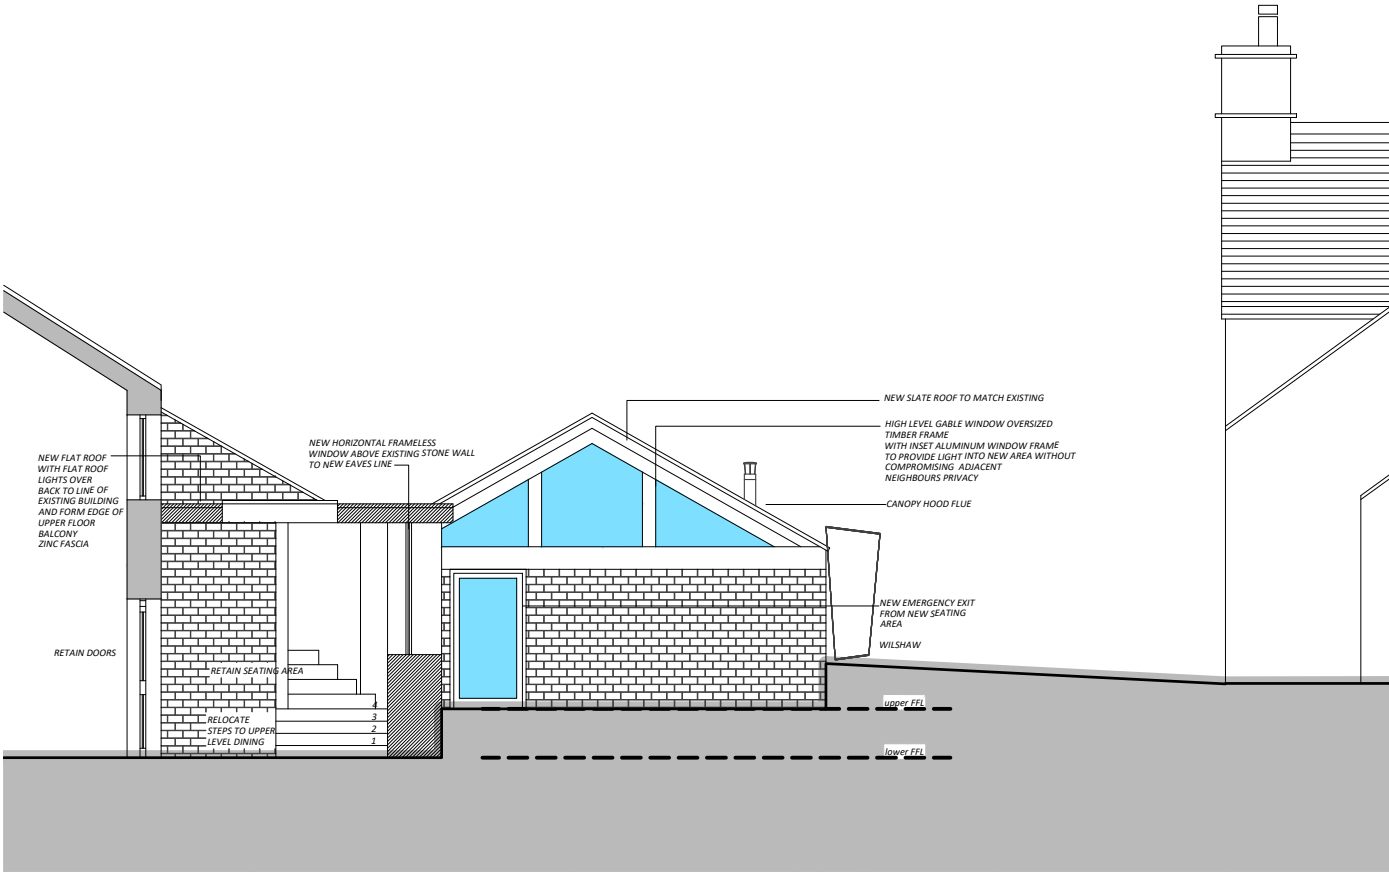

Proposed South Elevation 1:100

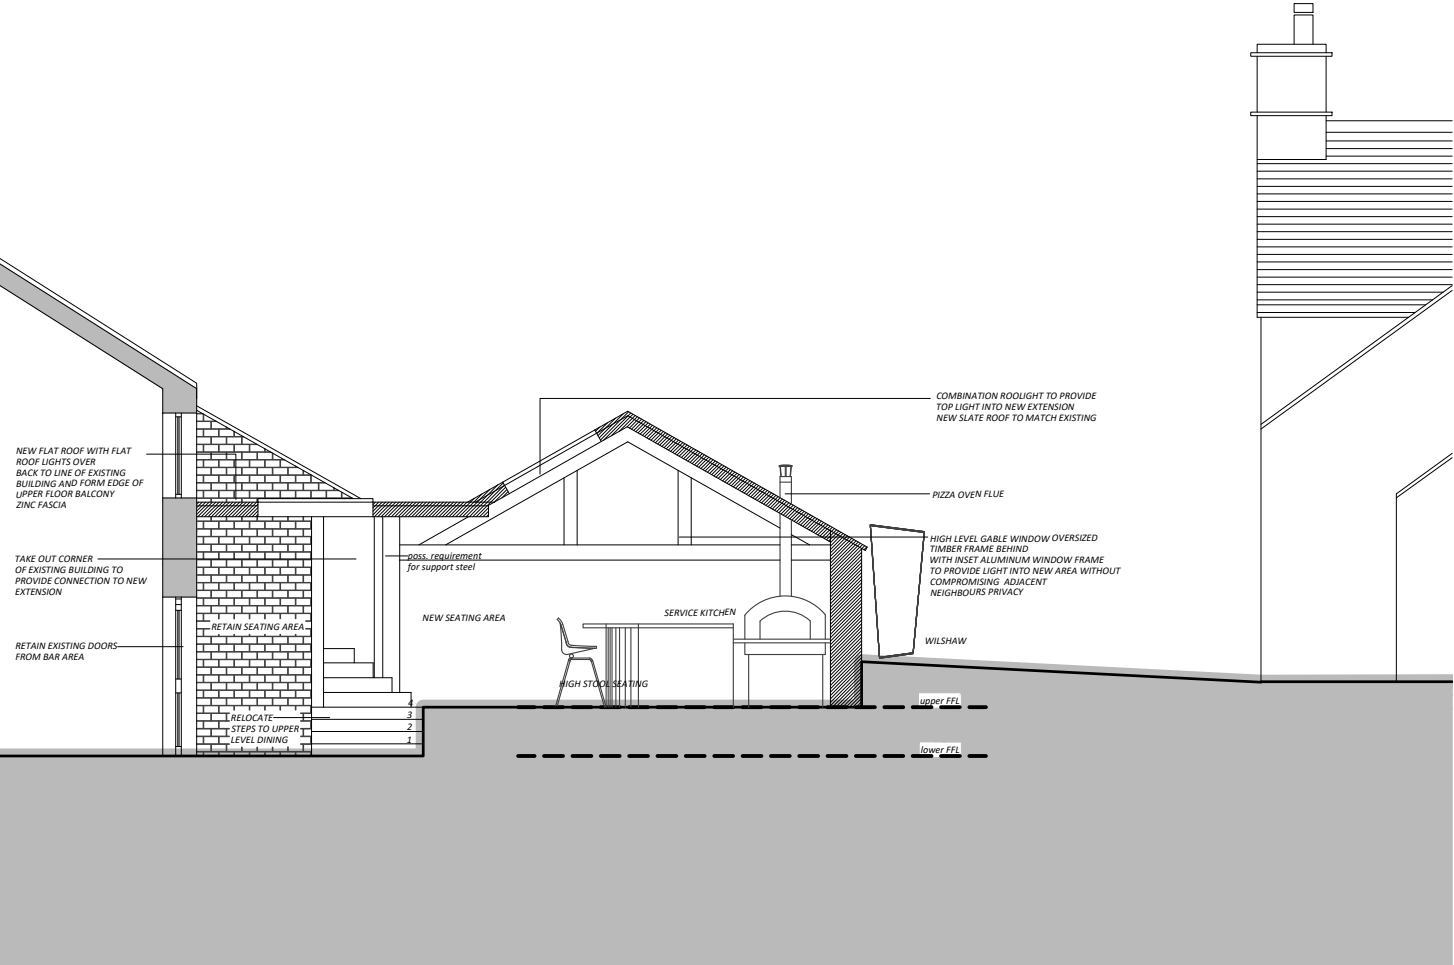

Proposed Section A-A 1:100



Proposed section B-B 1:100

rev.	description
client	Mr D Capper The Old Hall Ltd
project	EXTENSION to The Paper Mill Head Lane Whitehough Chinley
drawing title	PROPOSED ELEVATIONS AND SECTIONS
drawing number	SW381A - 007
revision	-
drawing status	PLANNING
scale	1:100 @A3
date	DEC 23
drawn by	CW
checked by	JS