


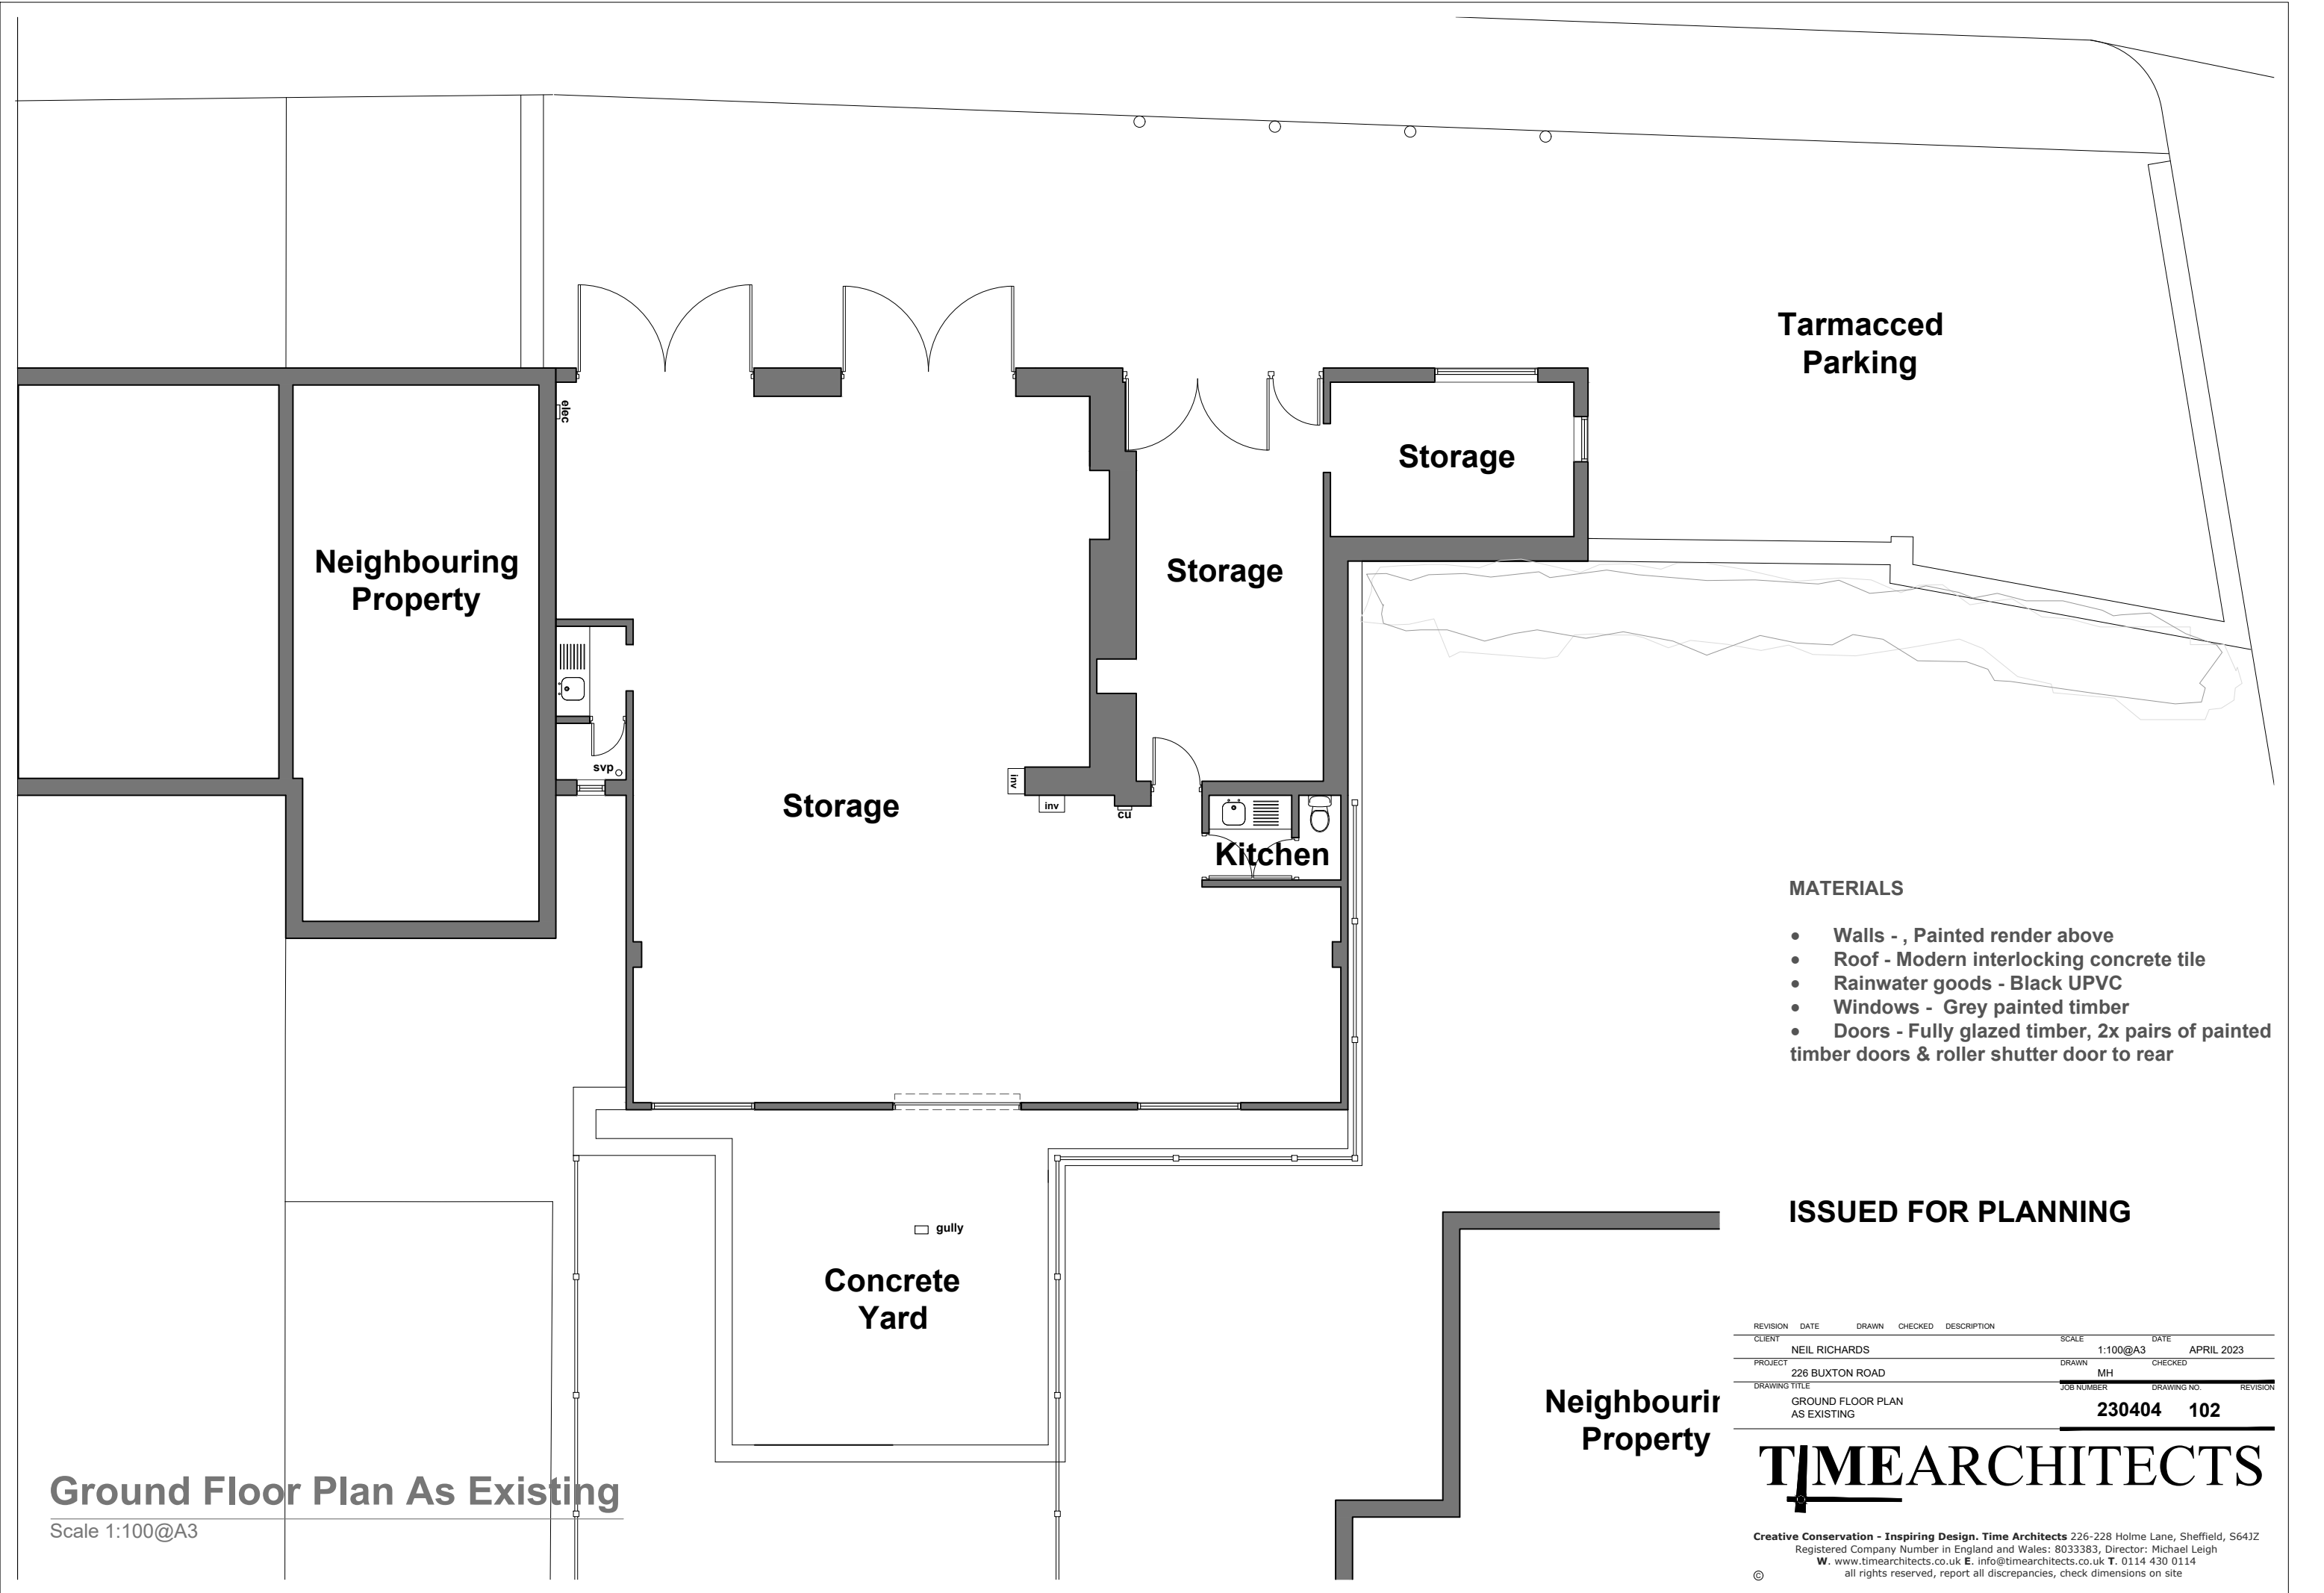

MATERIALS

- Walls - , Painted render above
- Roof - Modern interlocking concrete tile
- Rainwater goods - Black UPVC
- Windows - Grey painted timber
- Doors - Fully glazed timber, 2x pairs of painted timber doors & roller shutter door to rear

ISSUED FOR PLANNING

REVISION	DATE	DRAWN	CHECKED	DESCRIPTION	SCALE	DATE
CLIENT	NEIL RICHARDS				1:100@A3	APRIL 2023
PROJECT	226 BUXTON ROAD	DRAWN	CHECKED		MH	
DRAWING TITLE	GROUND FLOOR PLAN AS EXISTING	JOB NUMBER	DRAWING NO.	REVISION	230404	102

TIMEARCHITECTS

Creative Conservation - Inspiring Design. Time Architects 226-228 Holme Lane, Sheffield, S64JZ
Registered Company Number in England and Wales: 8033383, Director: Michael Leigh
W. www.timearchitects.co.uk E. info@timearchitects.co.uk T. 0114 430 0114
all rights reserved, report all discrepancies, check dimensions on site