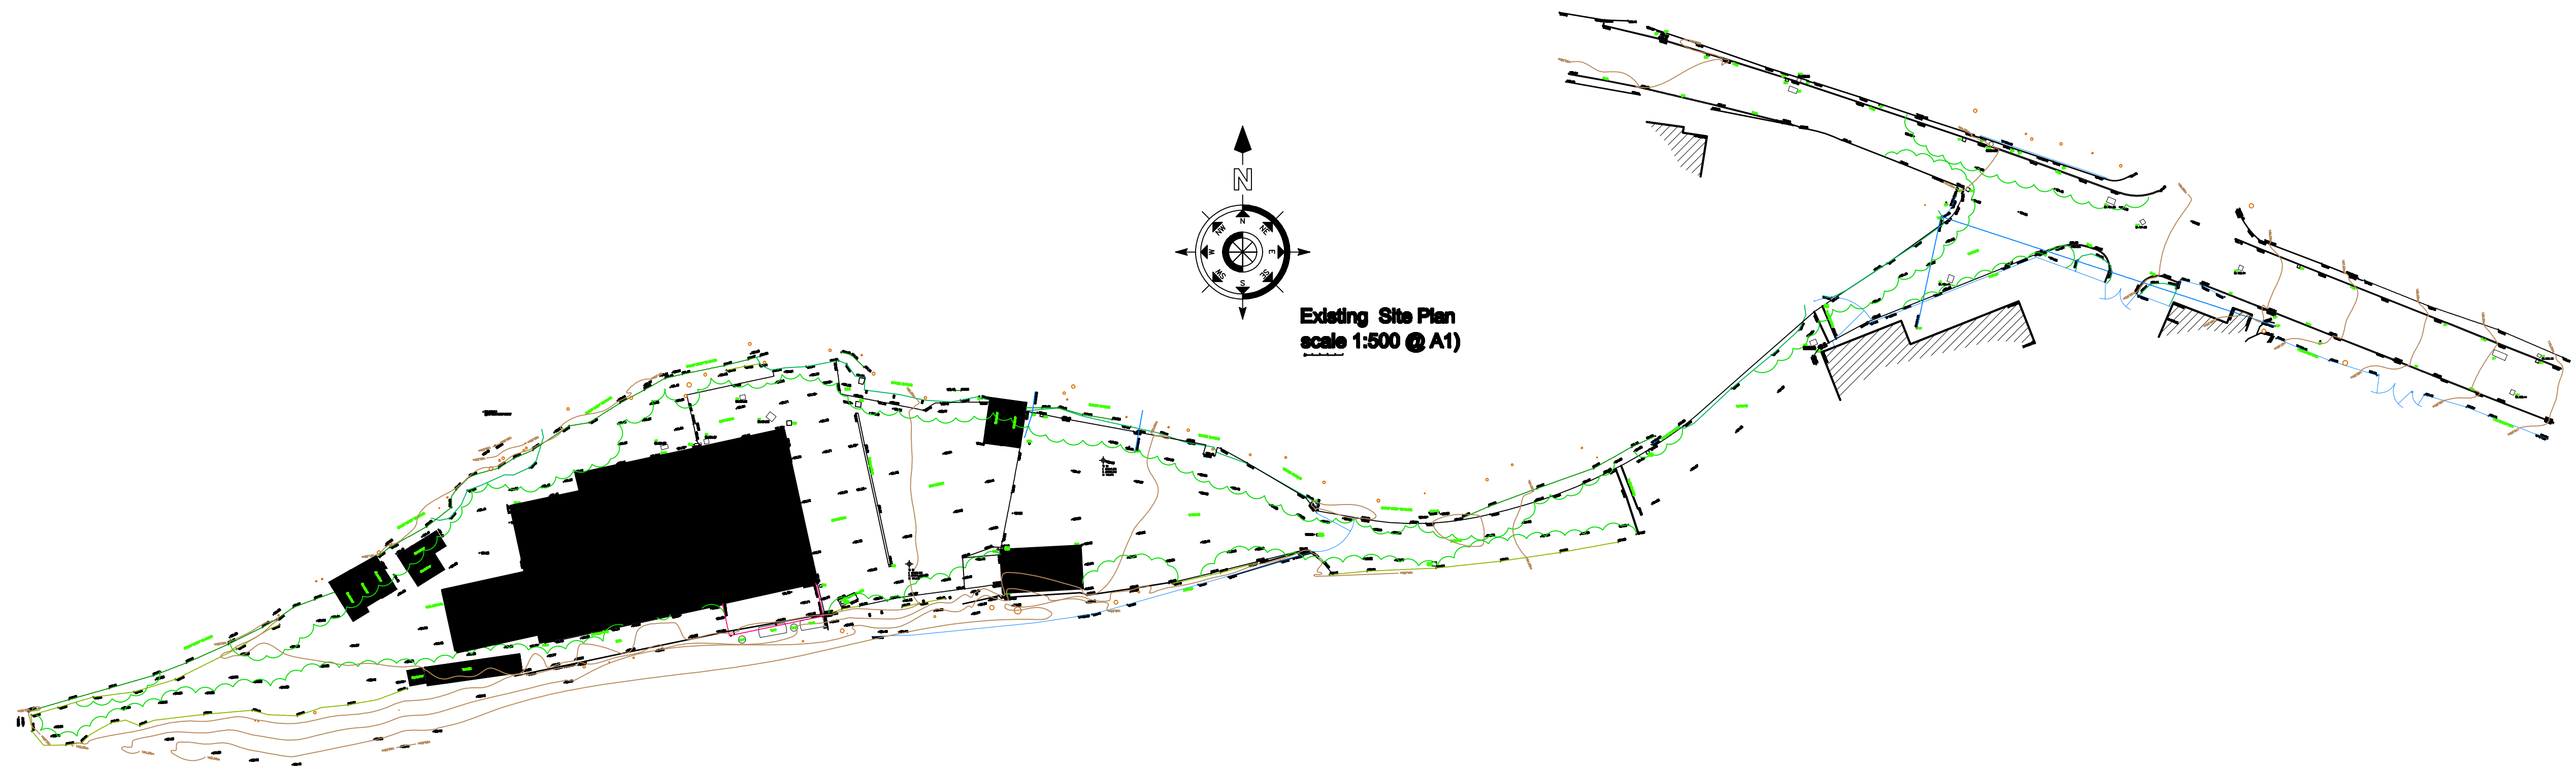


Existing Site Plan
scale 1:500 @ A1)

rev:A title block corrected arb 20-12-2023

		REDFERN ARCHITECTURAL SERVICES LTD	
for Environ Fabrication at Back Spinnerbottom Birch vale SK22 1BN		PLANNING	
Title Existing Site Plan		SJ Redfern-Blair	
dec 2023	as indicated @ A1	23-367-05	A
Redfern Architectural Services Ltd Canal cottage 27 Manor View Woodley Stockport Cheshire SK6 1RS 0161 406 6936 077406 21999 steve@redfernAS.co.uk			