




Existing Front Elevation

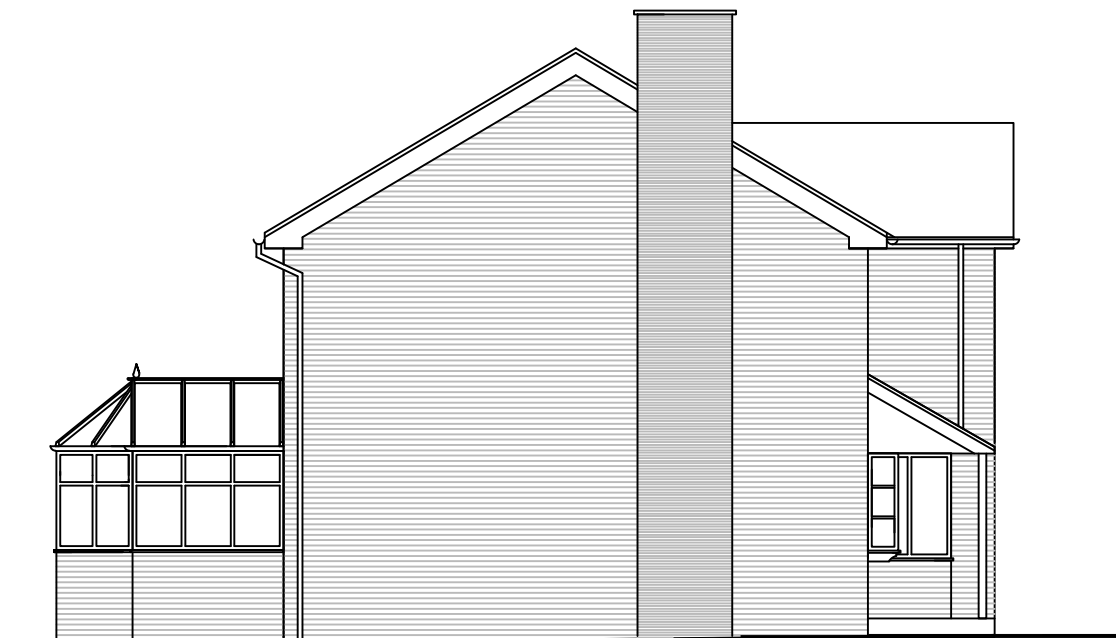

Existing Side Elevation



Existing Side Elevation



Existing Rear Elevation



Address:

Mr & Mrs Crawshaw
7 Ashbourne Court, Glossop, Derbyshire, SK13 8RT

Project:

Proposed partial garage conversion

Title:

Existing Elevations

Scale: 1:100 @ A3

Drawn:

C.K.

Date:


November 2023

Project no.:

3245

Drawing no.:

3245-002

 

Metric Scale

PLANMART LIMITED
9, GEORGE STREET, GLOSSOP,
DERBYSHIRE SK13 8AY.
TEL: 01457 863153