




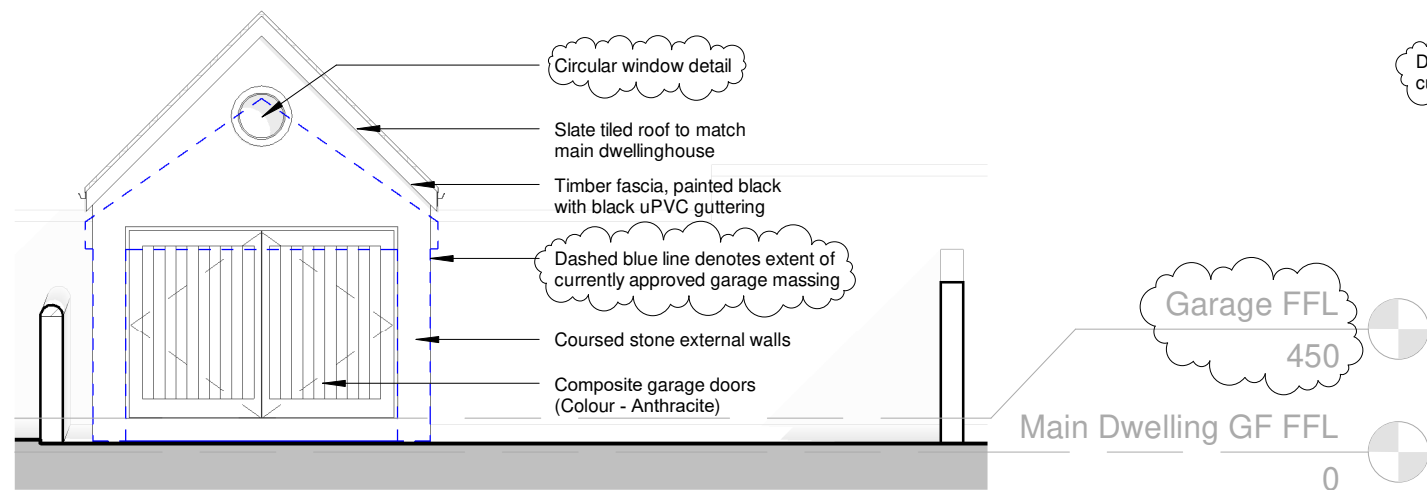


Proposed Garage Front Elevation

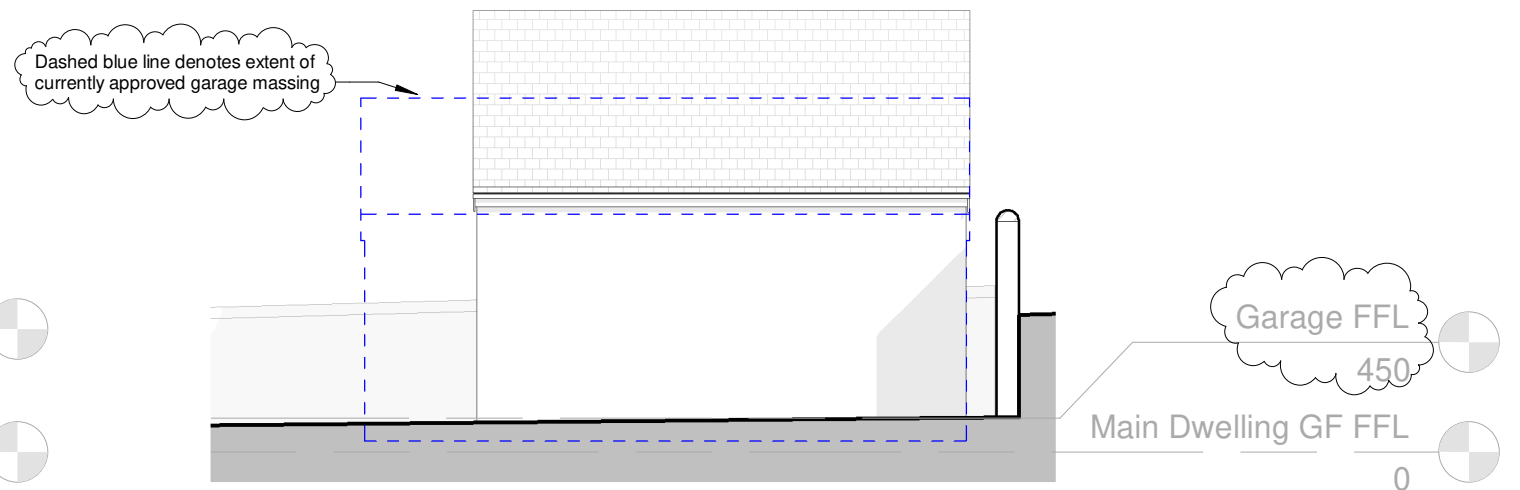

Proposed Garage Side Elevation

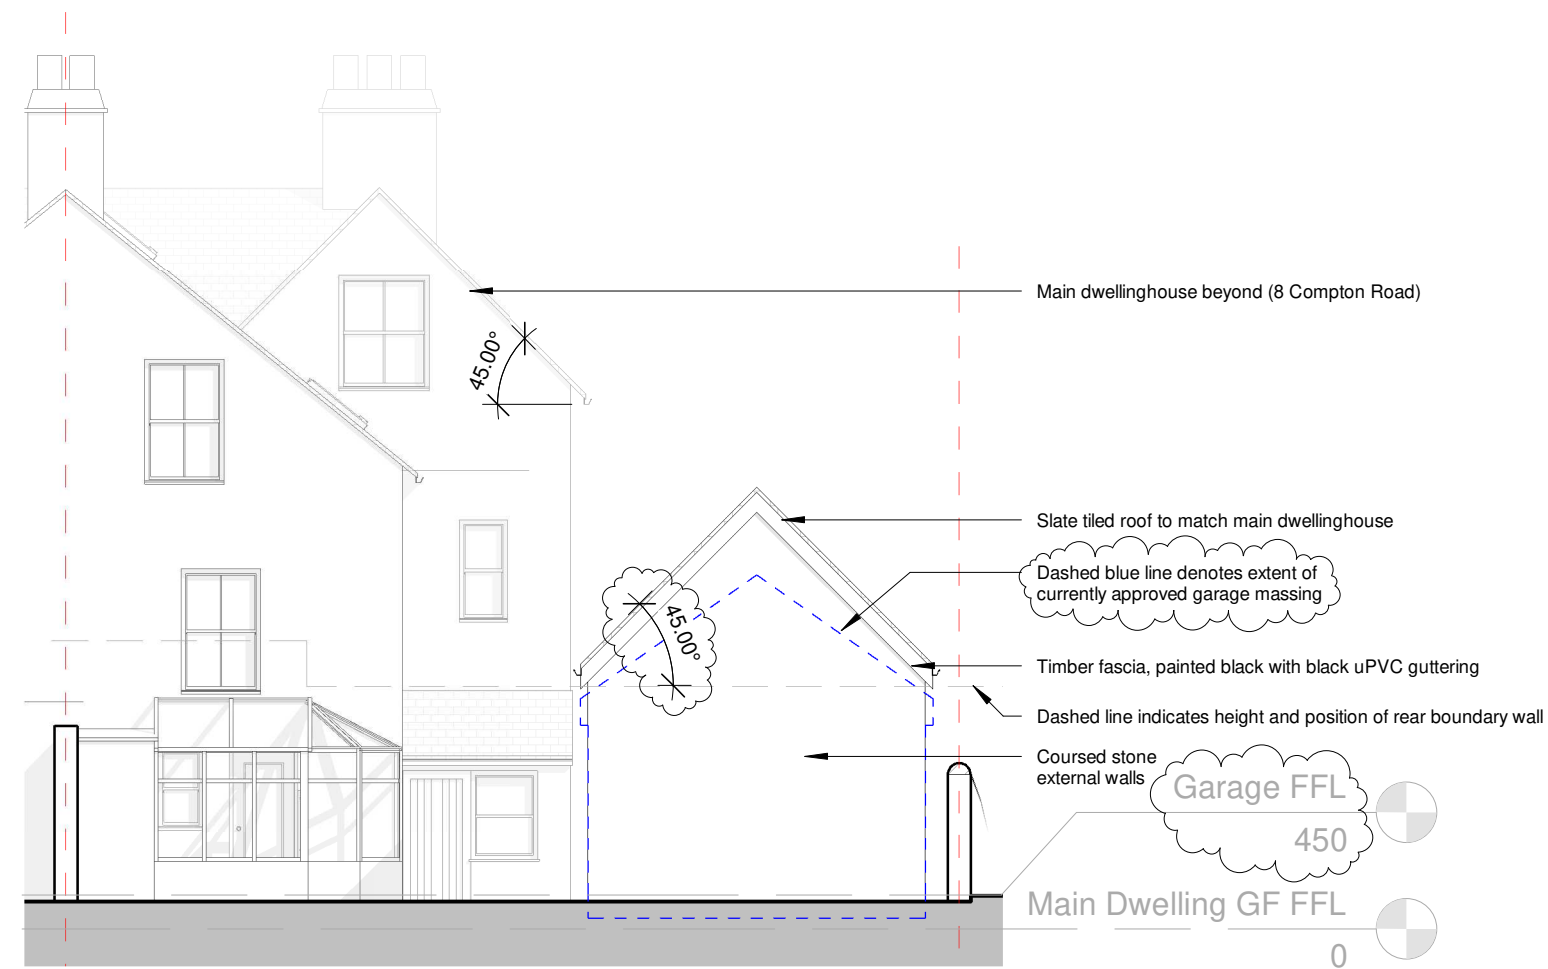

Proposed Garage Rear Elevation

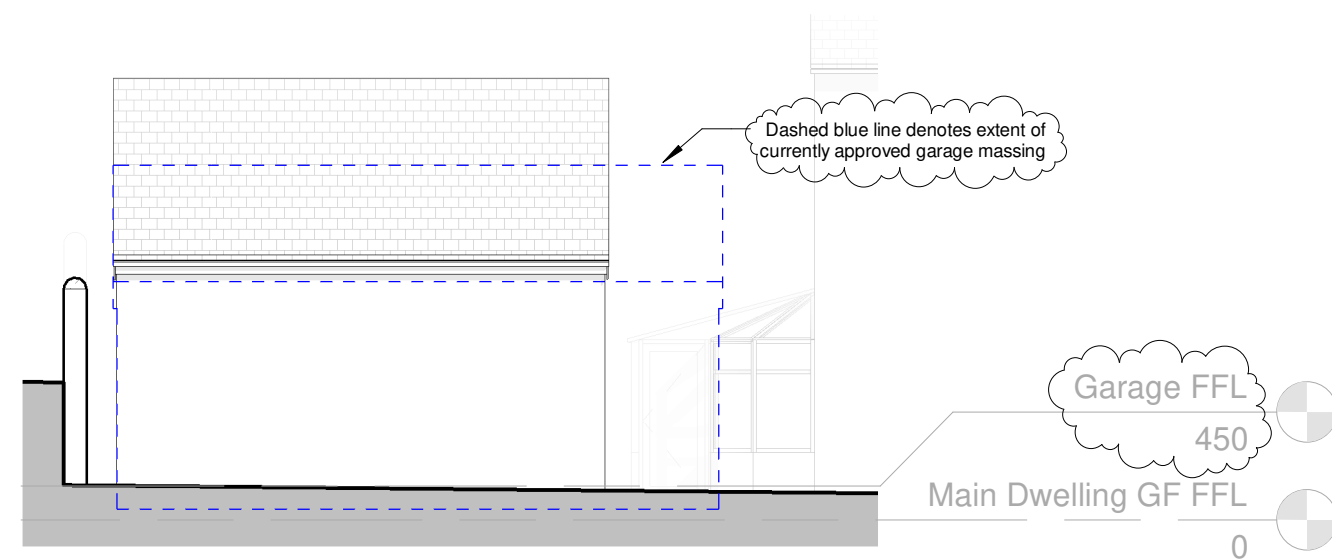


Proposed Side Elevation

Notes:

- This drawing is copyright.
- This drawing is to be read in conjunction with all other relevant drawings.
- All discrepancies on this drawing are to be reported to the architect.
- Do not modify any element of this drawing.
- Use drawing only for purpose(s) issued.

Scale Bar:
1:100 @ A3

 

Project: 8 COMPTON ROAD	Date: NOVEMBER 2023	Scale @ A3: 1:100
Client: MR SHAUN LARVIN	Drawing Title: PROPOSED GARAGE ELEVATIONS	
Purpose: PLANNING	Drawing number: PR-EL-001	Revision: A