

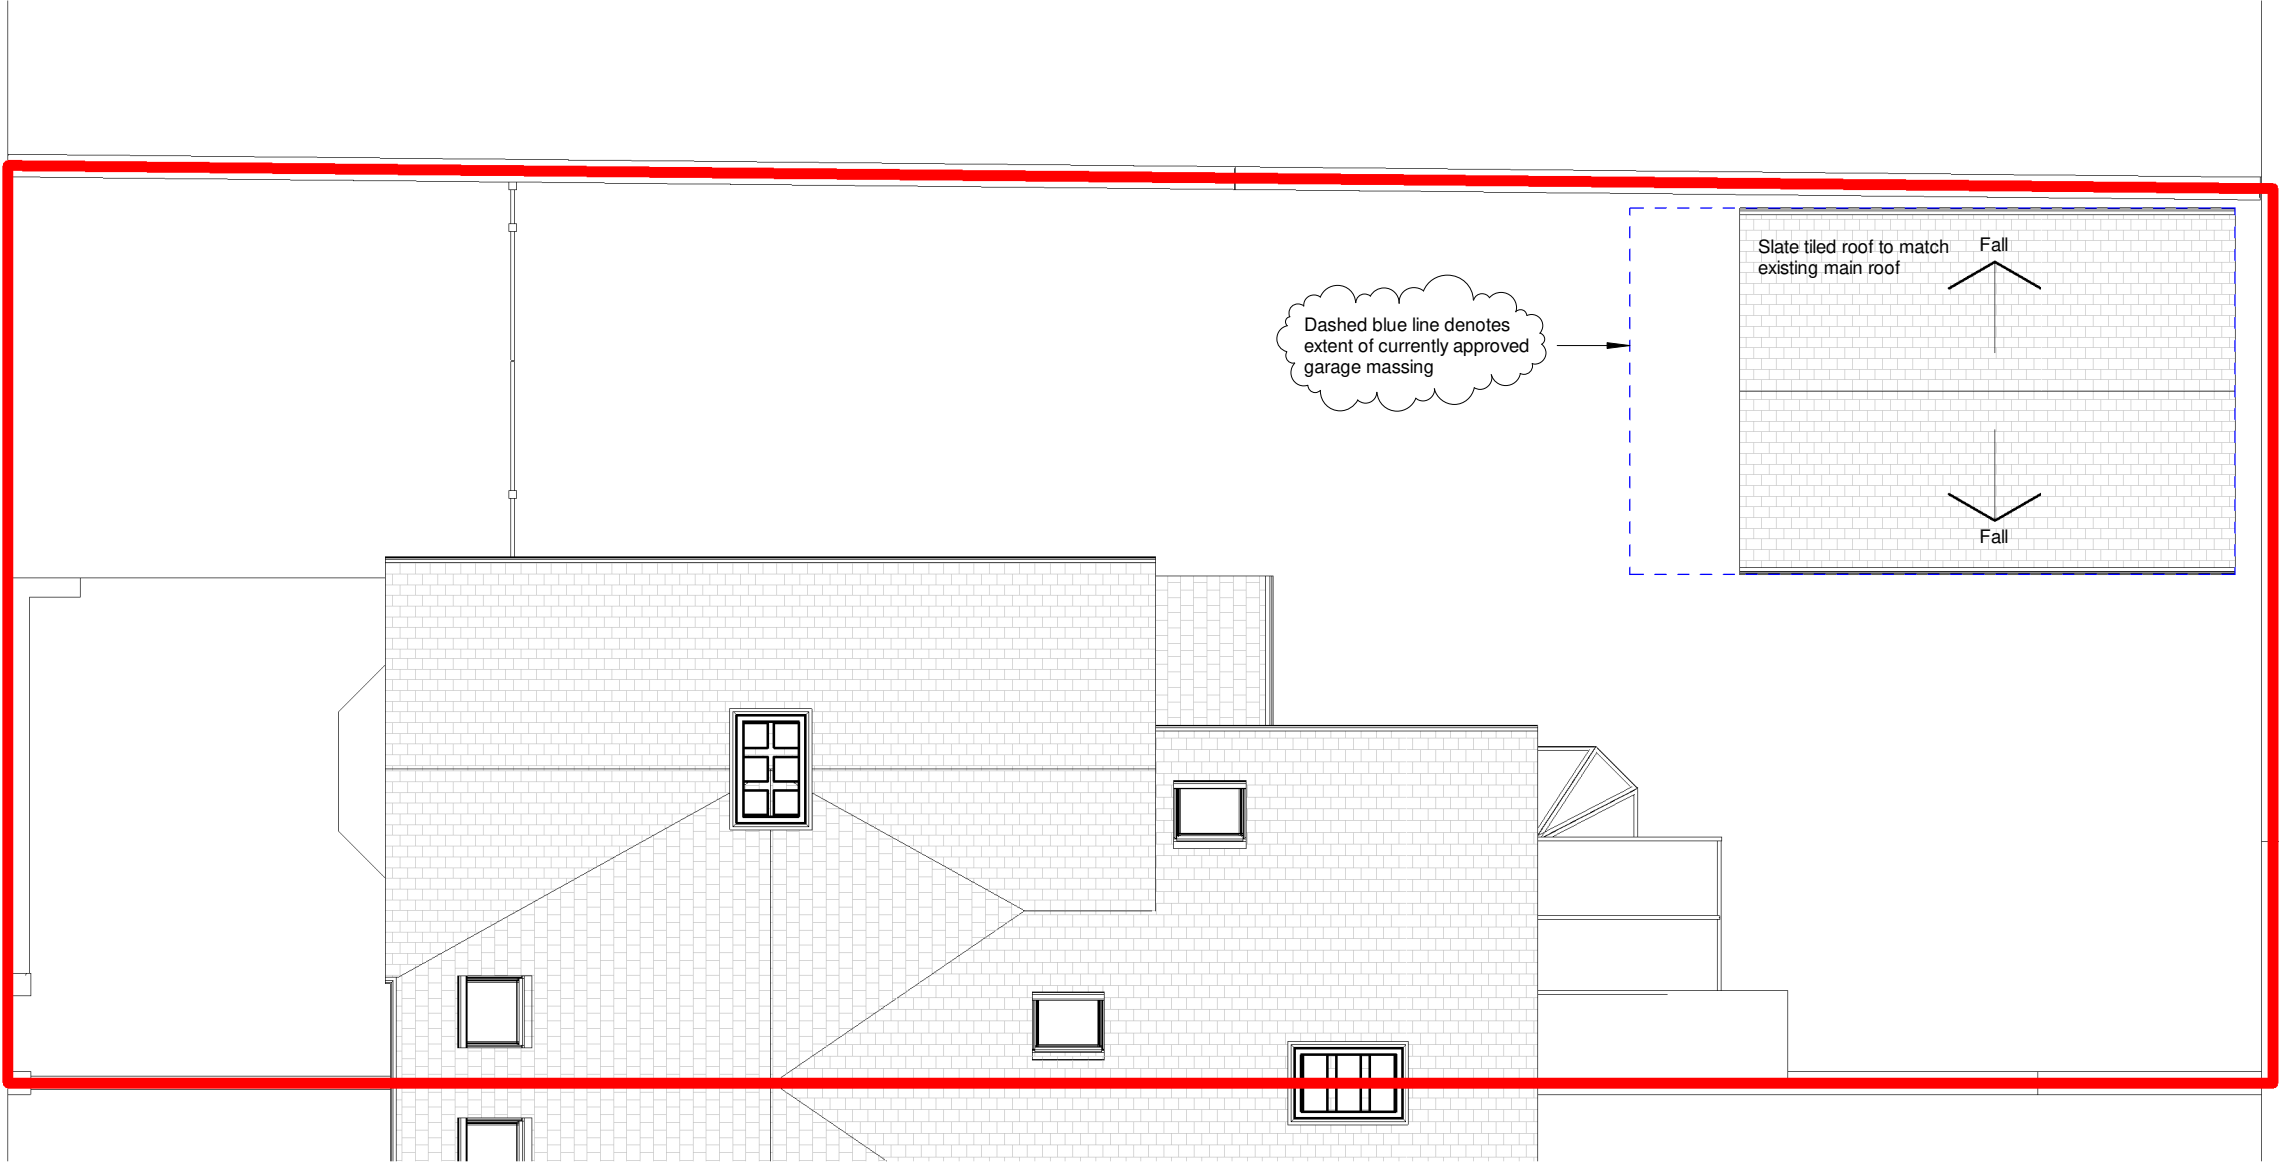


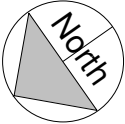

Notes:

- This drawing is copyright.
- This drawing is to be read in conjunction with all other relevant drawings.
- All discrepancies on this drawing are to be reported to the architect.
- Do not modify any element of this drawing.
- Use drawing only for purpose(s) issued.

 

|                            |                                      |                      |
|----------------------------|--------------------------------------|----------------------|
| Project:<br>8 COMPTON ROAD | Date:<br>NOVEMBER 2023               | Scale @ A3:<br>1:100 |
| Client:<br>MR SHAUN LARVIN | Drawing Title:<br>PROPOSED ROOF PLAN |                      |
| Purpose:<br>PLANNING       | Drawing number:<br>PR-PL-002         | Revision:<br>A       |