




FRONT ELEVATION FROM SITE 1:50

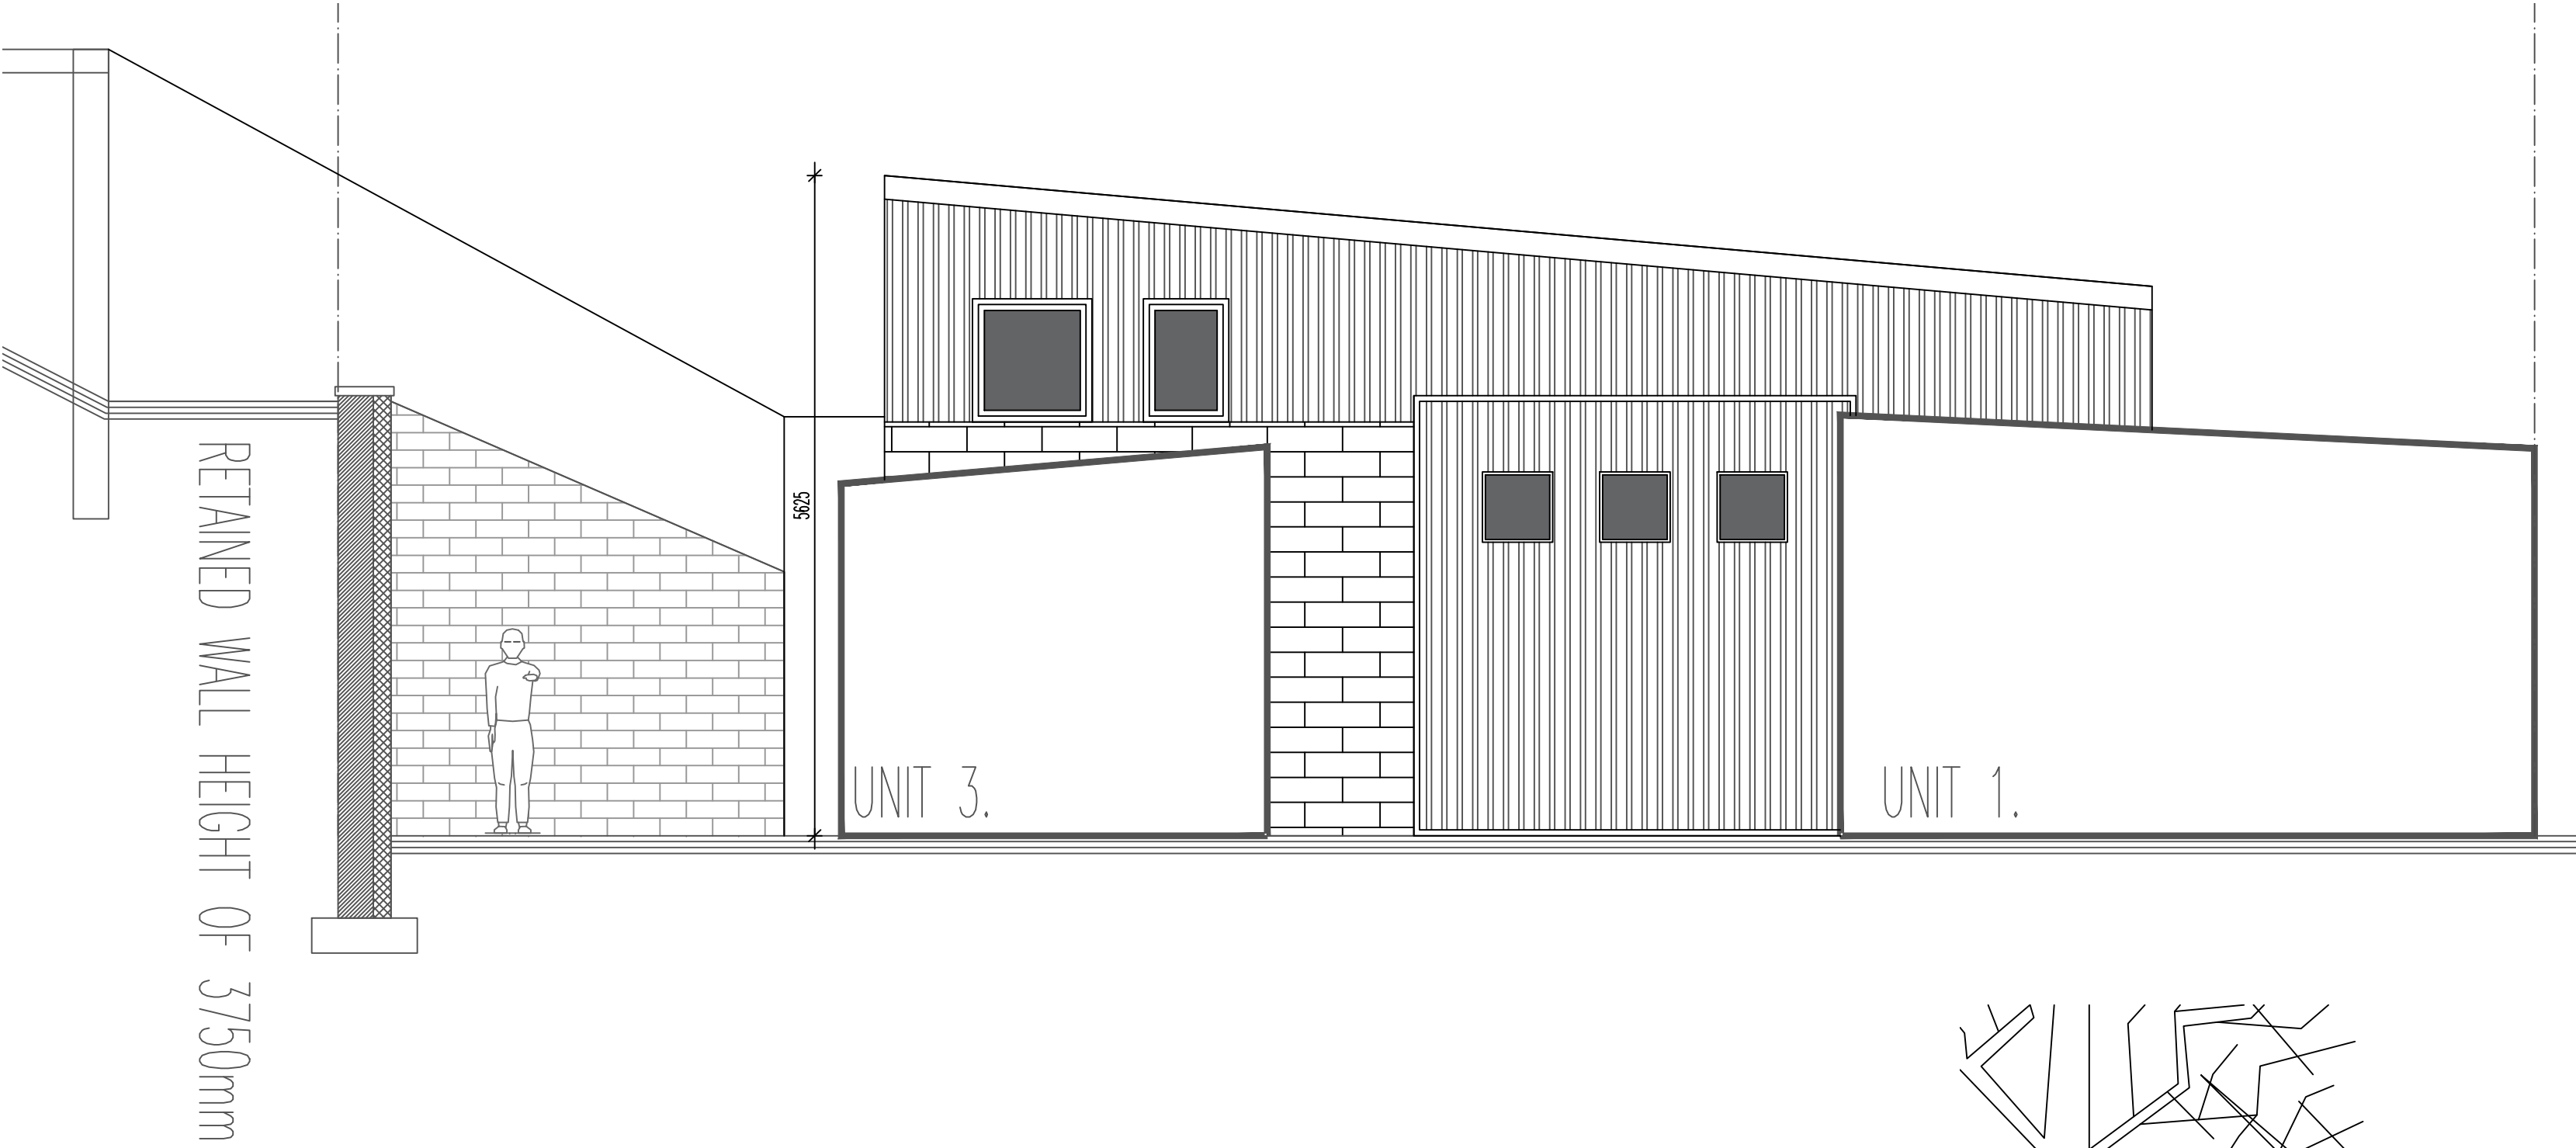


FRONT ELEVATION 1:50

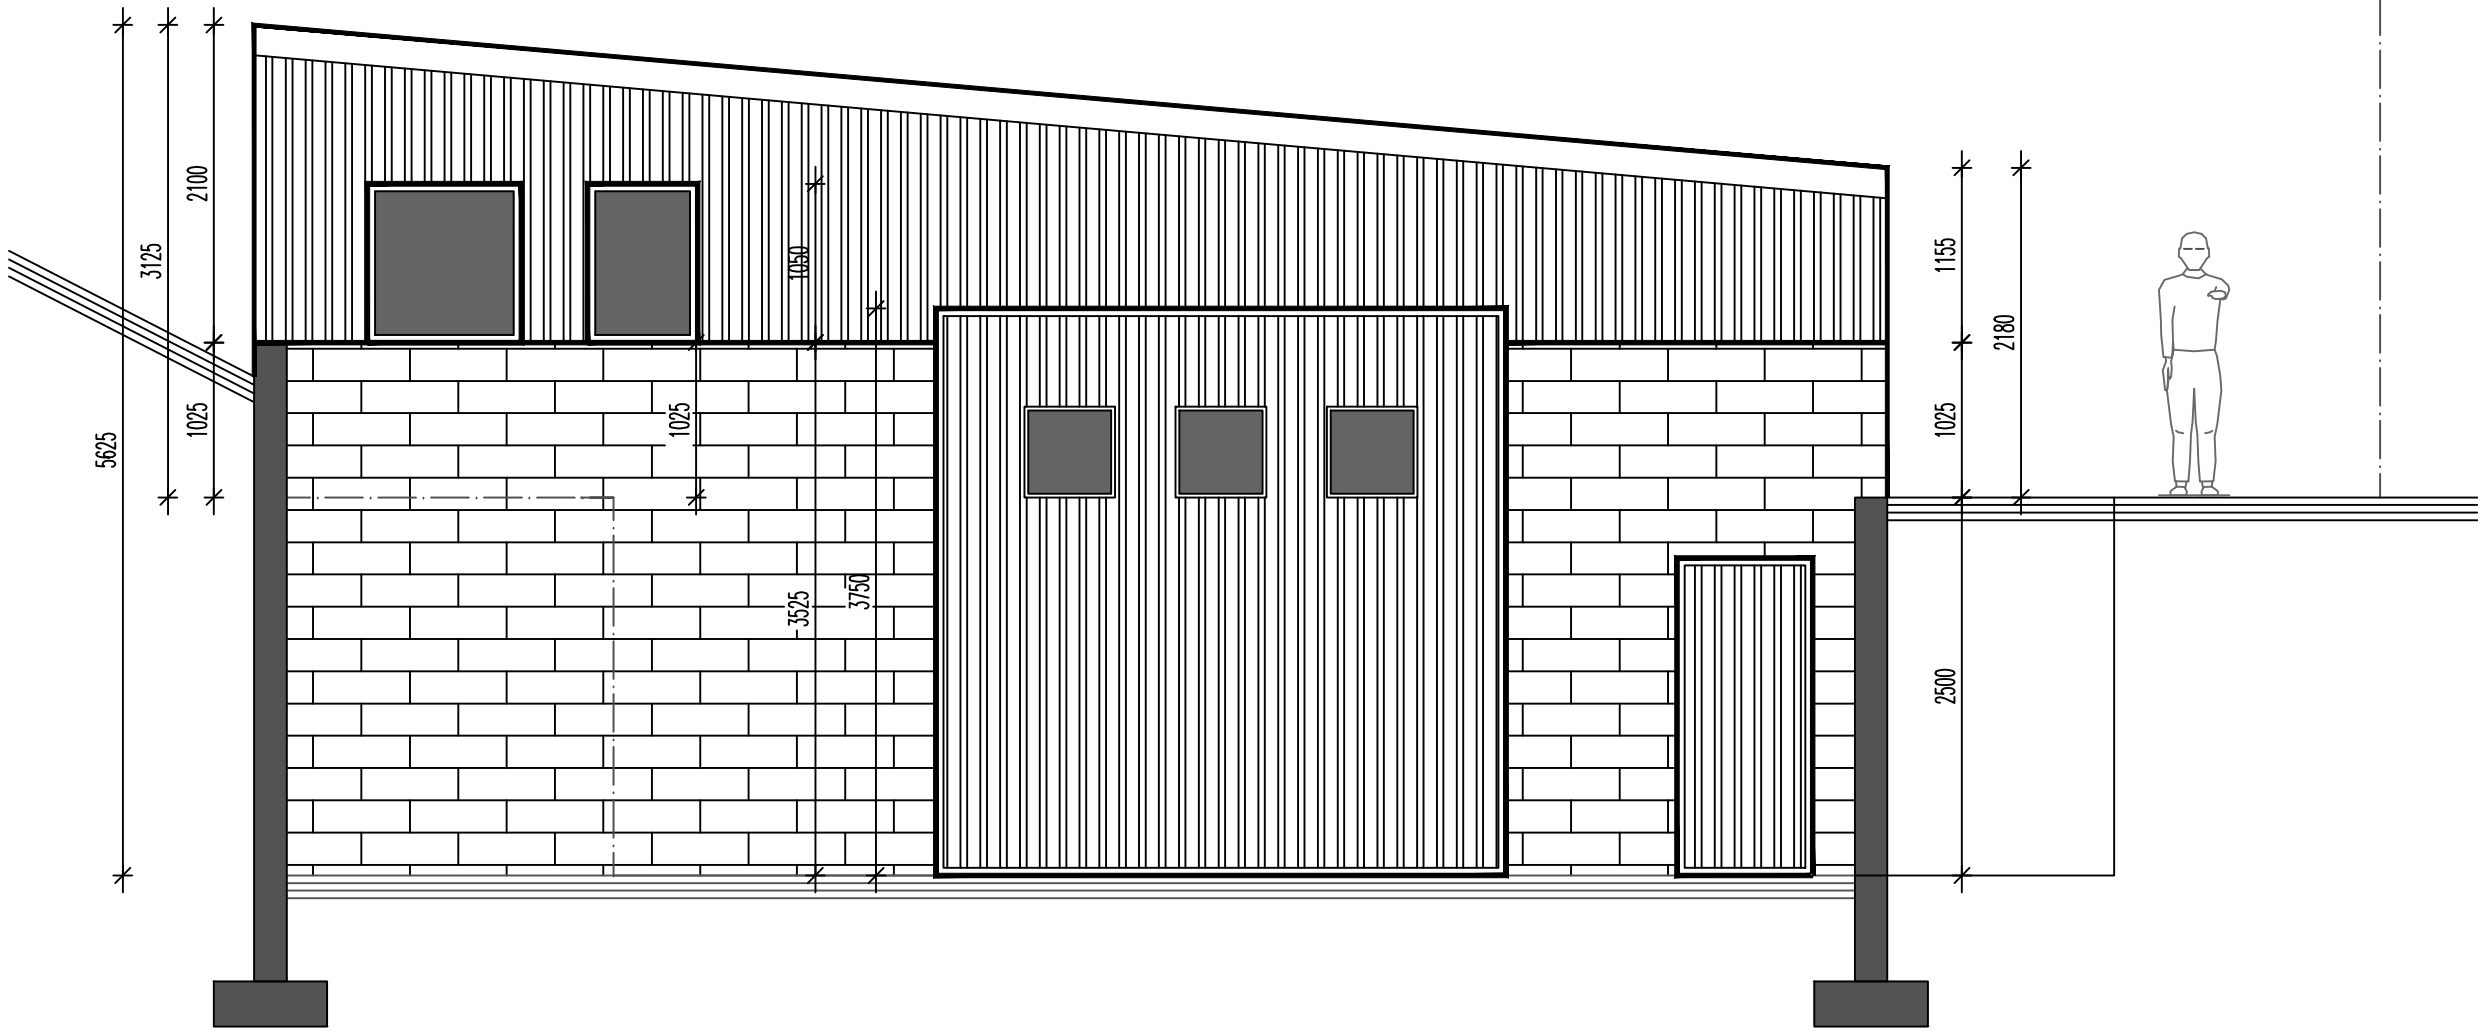

AS PER THE EXISTING UNITS ON SITE, ALL BLOCKWORK AND BOX PROFILE SHEETING IS TO BE FINISHED IN A DARK FOREST GREEN COLOUR AS IS ALL JOINERY AND STEEL ROLLER SHUTTER DOOR.

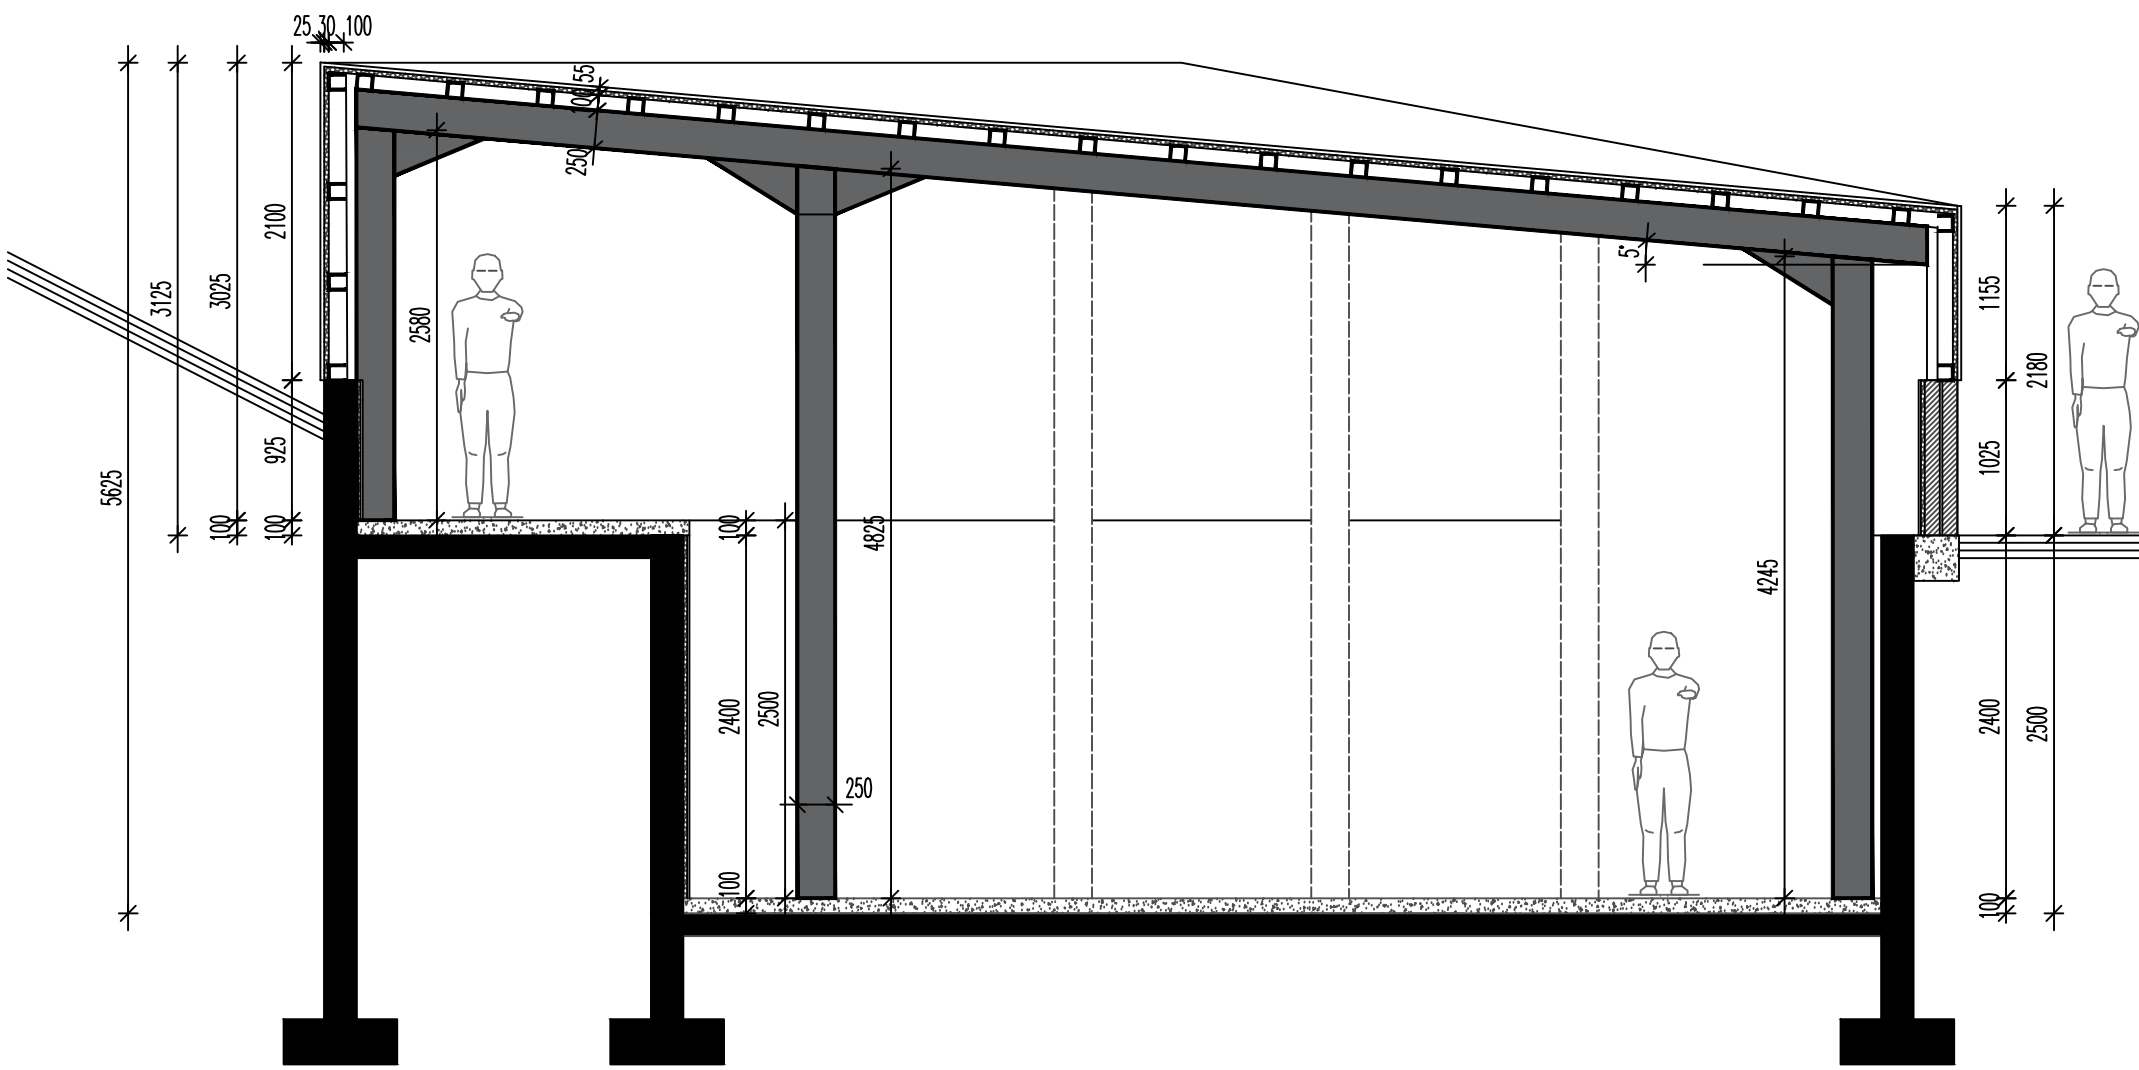

SIDE TO SIDE SECTION 1:50

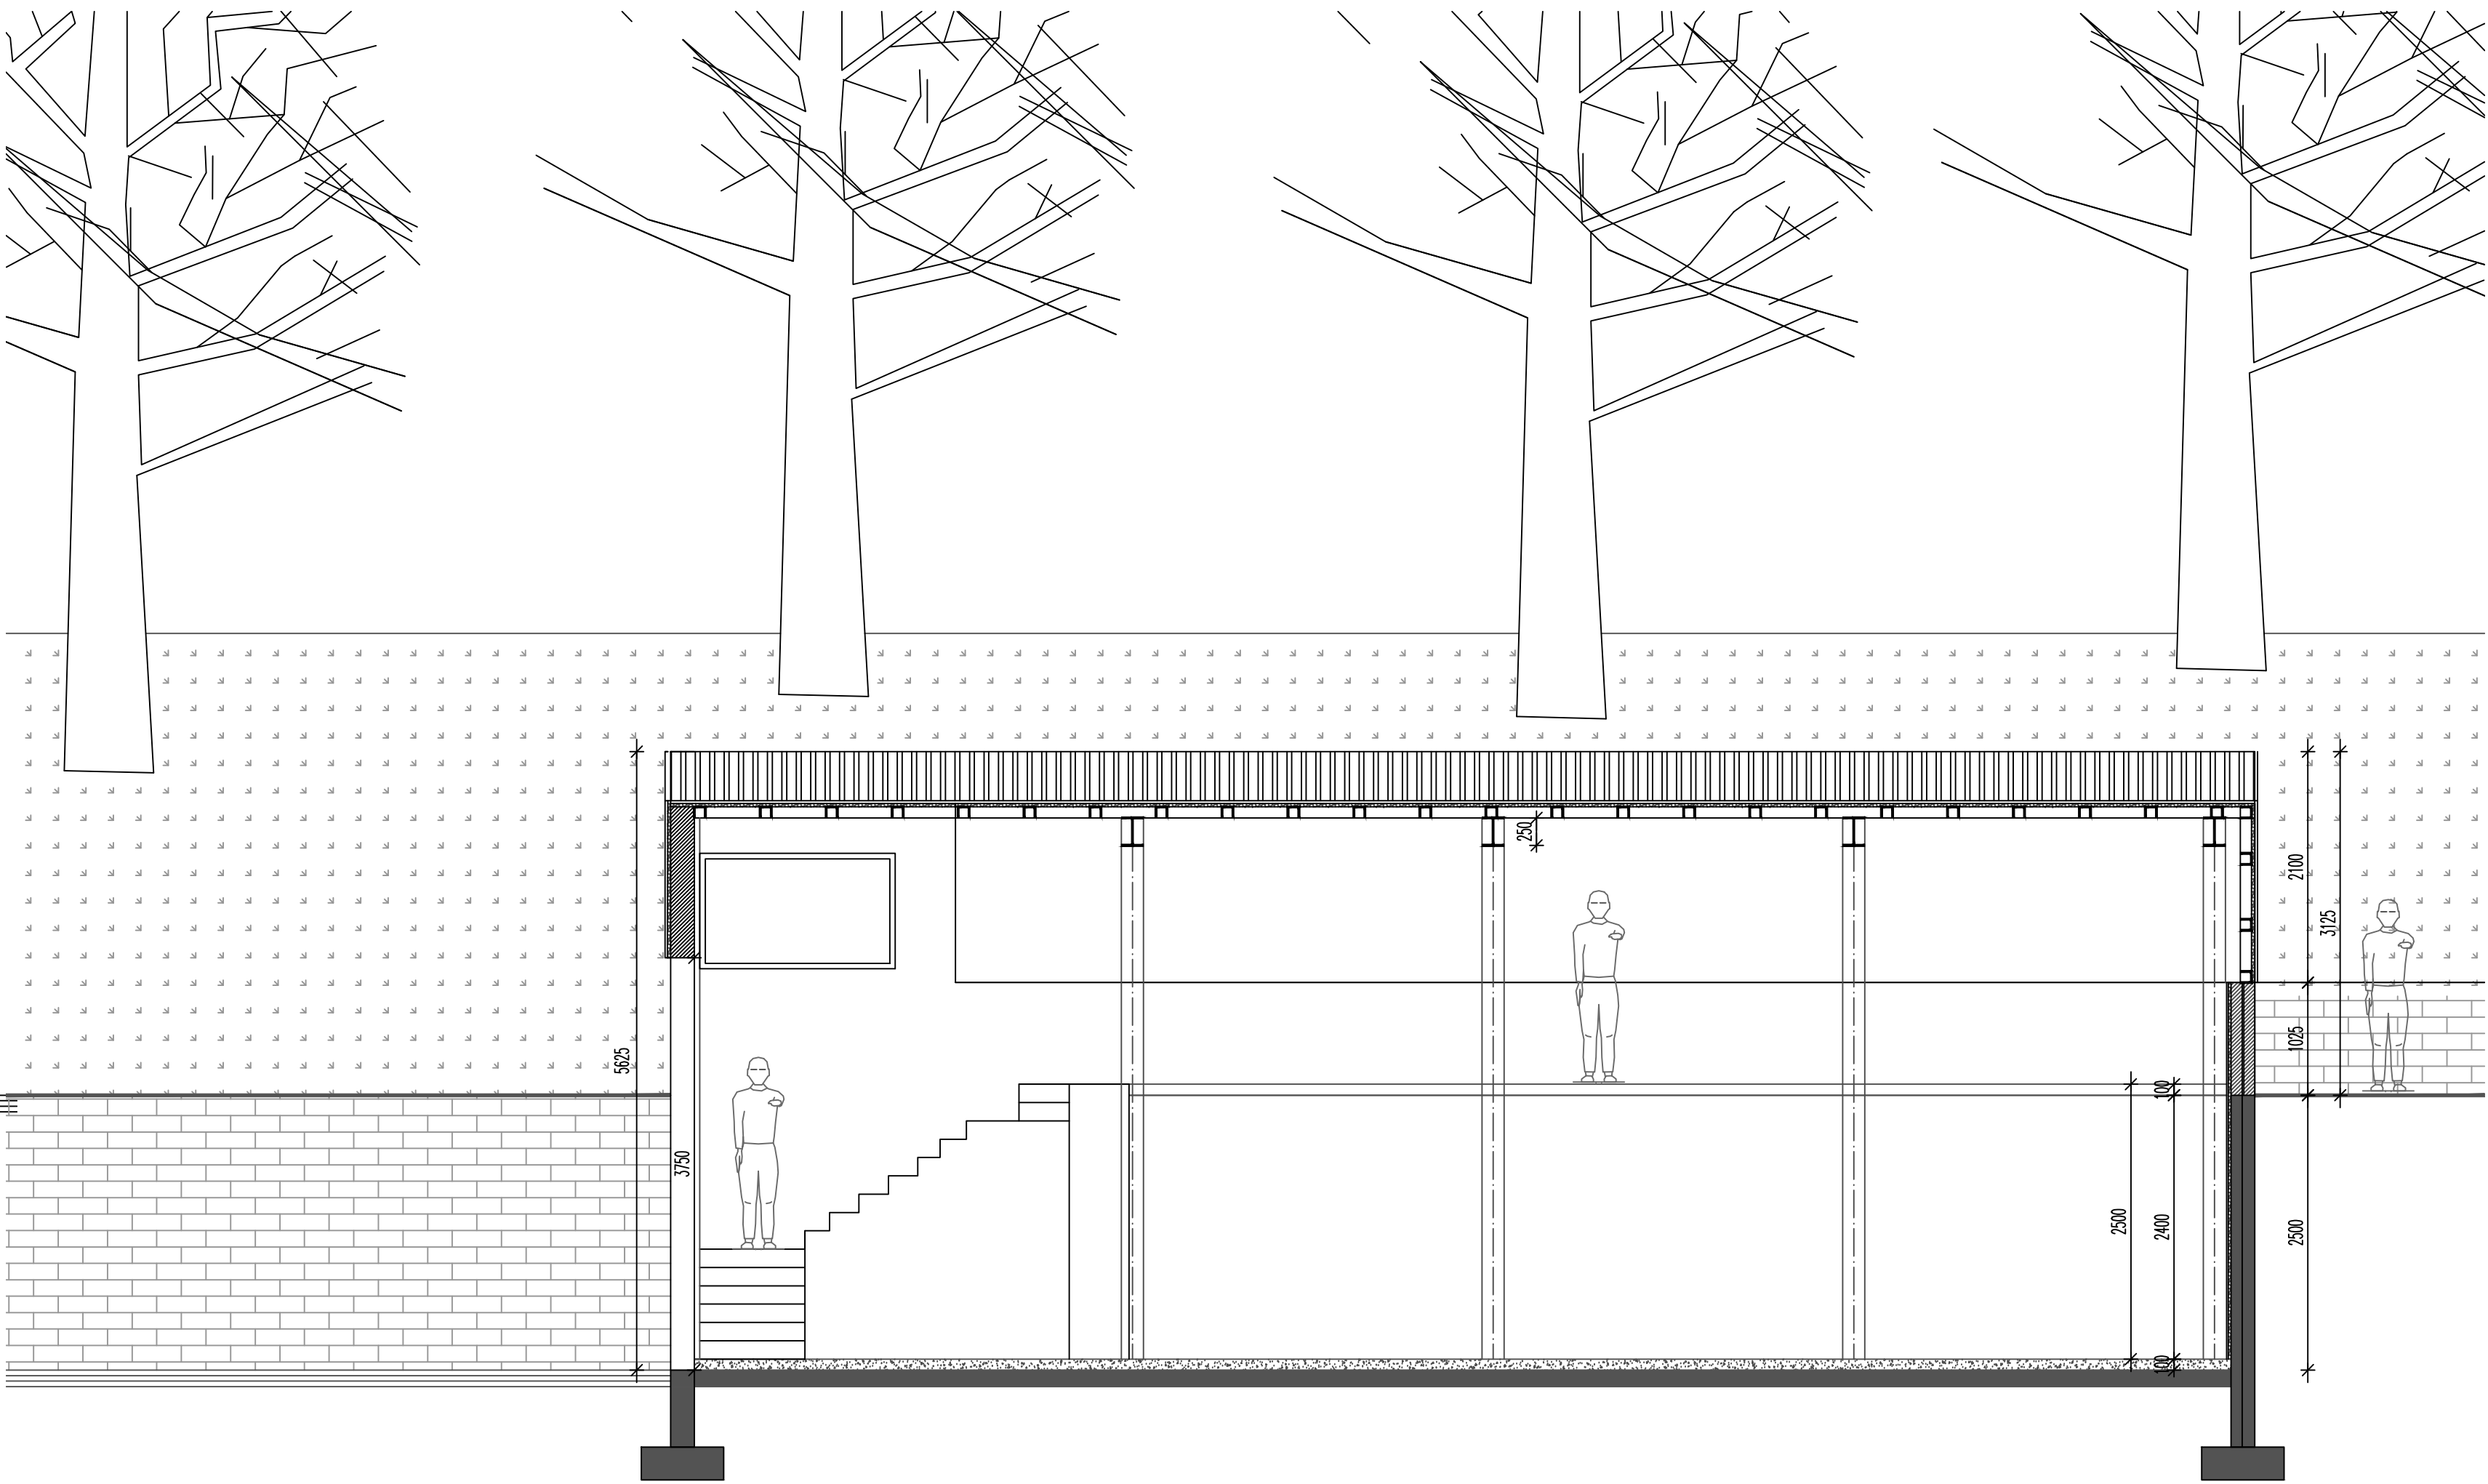

FRONT TO REAR SECTION 1:50

0M 1M 2M 3M

A.J.S ARCHITECTURE



32 carr road,
buxton,
derbyshire,
sk17 6wf.

t: 01298 26062
m: 07794 400237

DRAWING No:

PROPOSED 03

GISBOURNE WORKS

GISBOURNE WORKS, WHALEY BRIDGE