


IF IN DOUBT ASK!

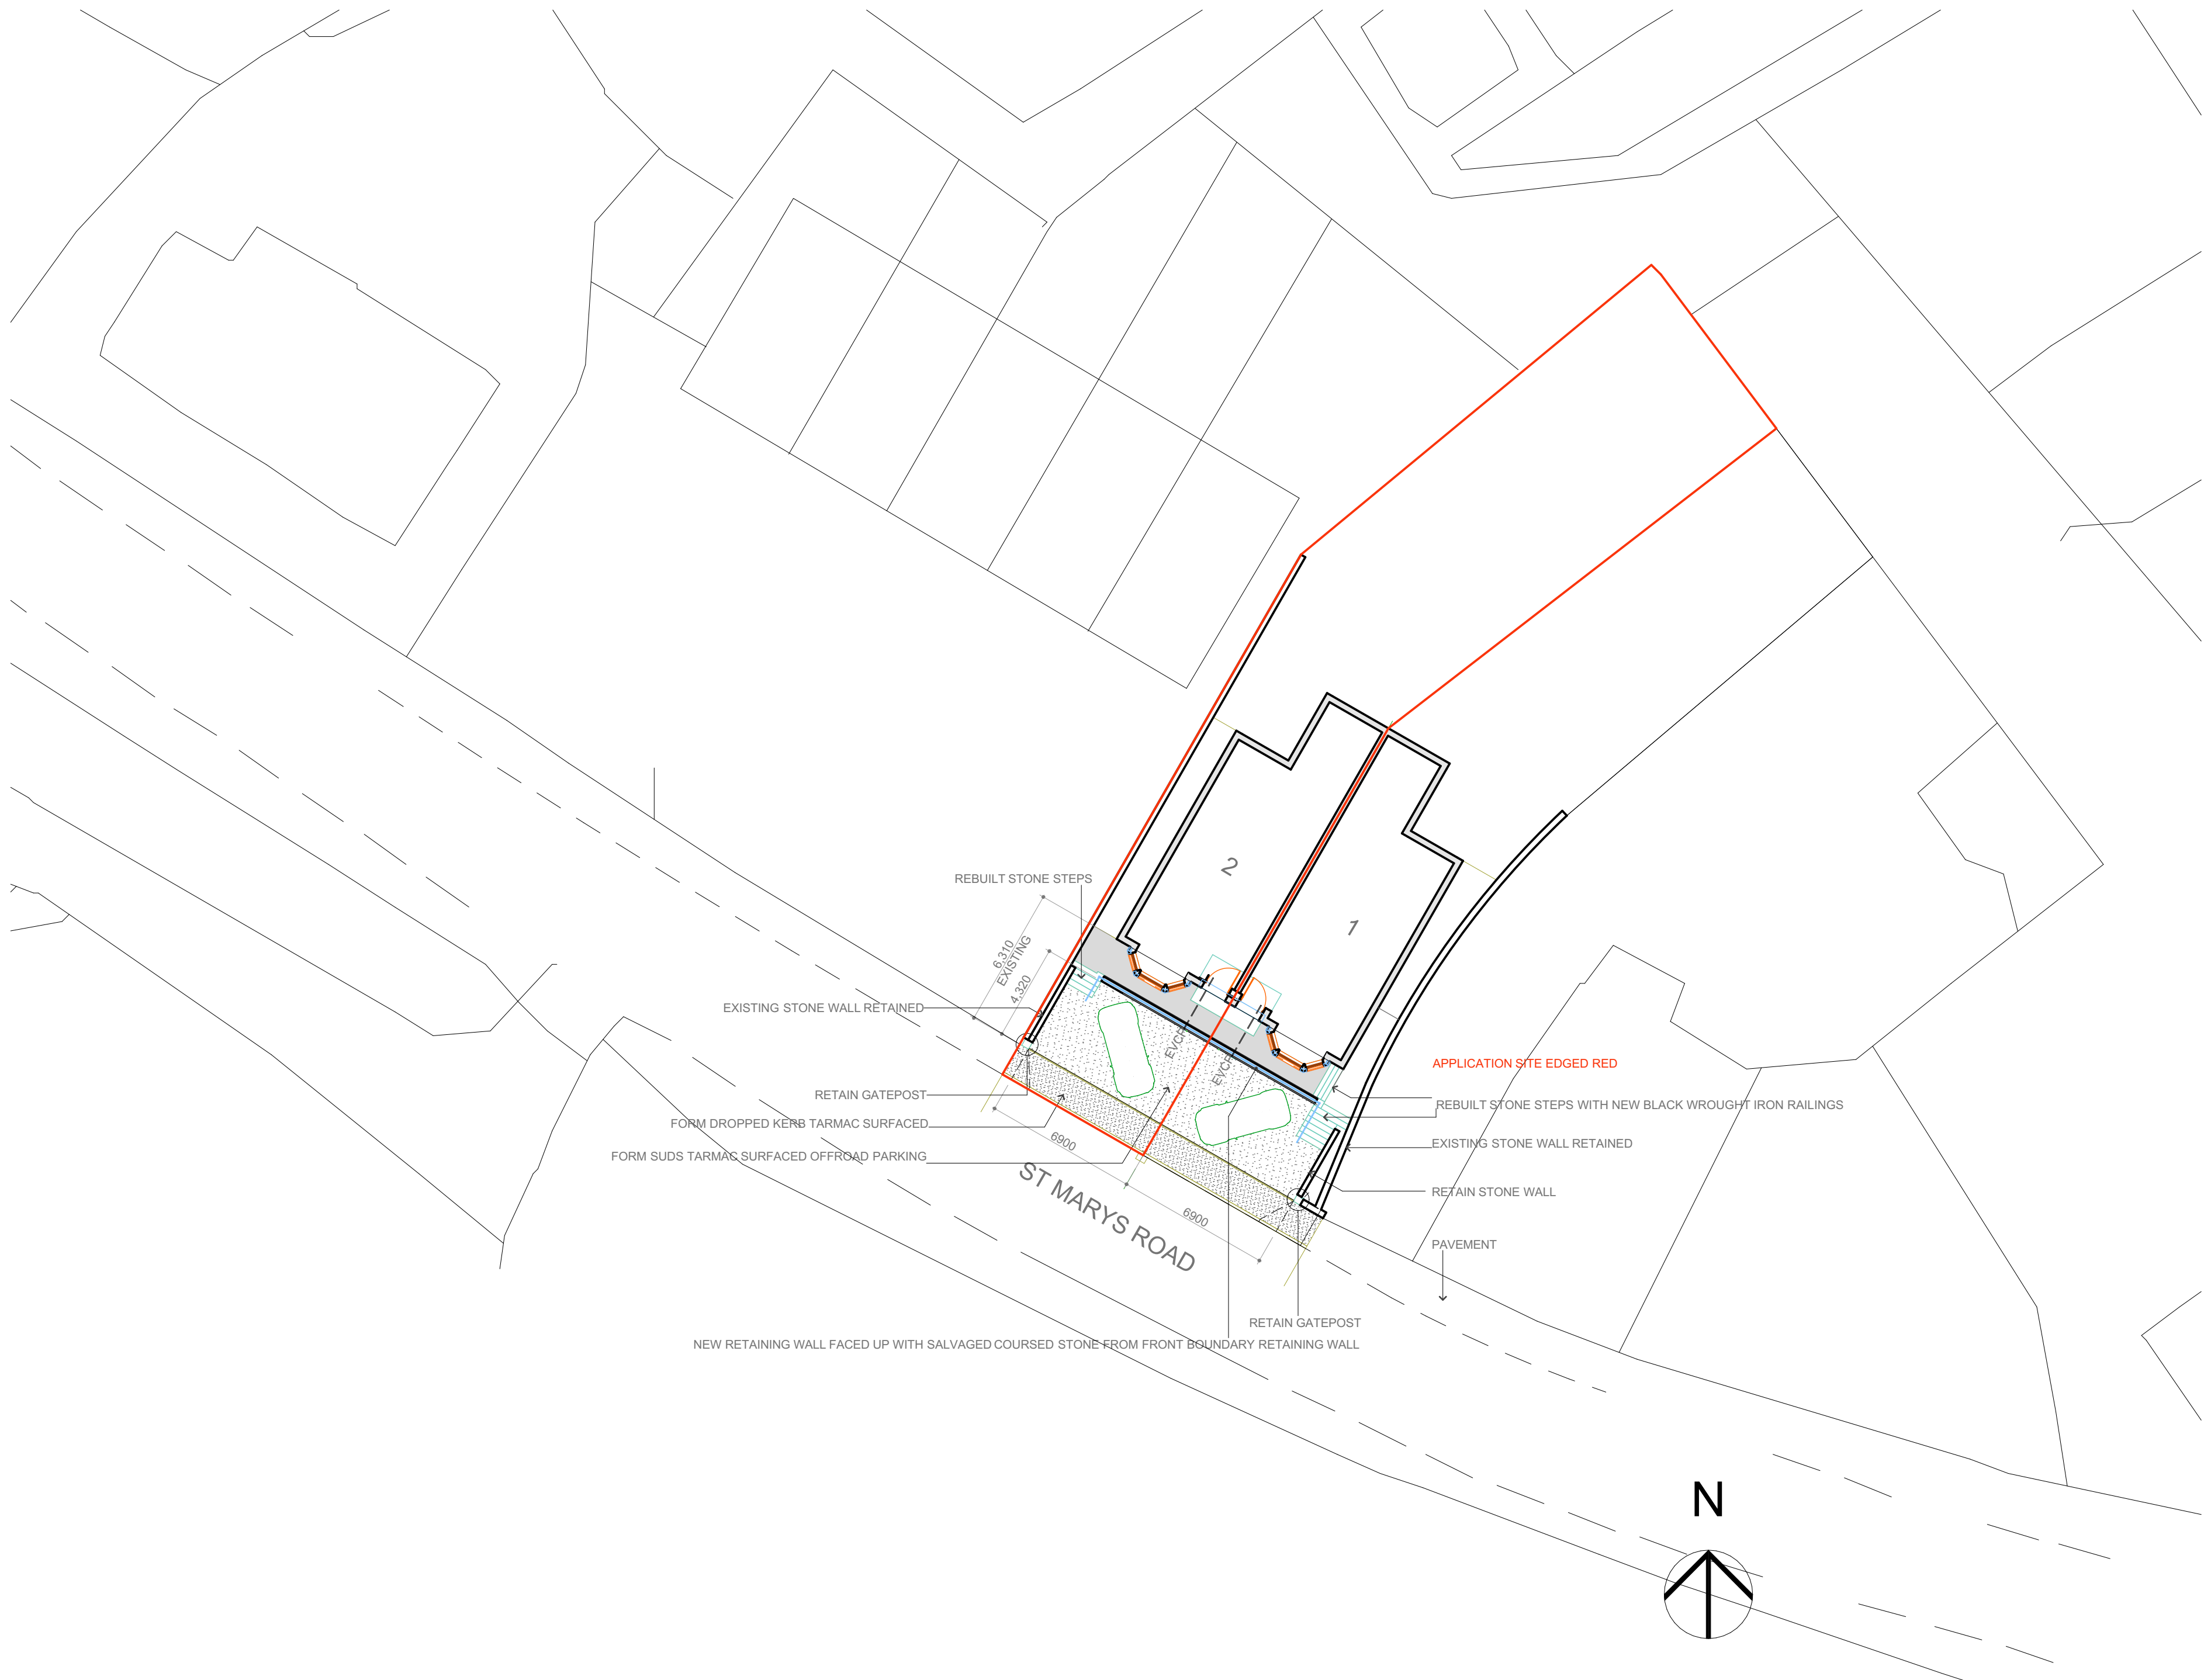

3
- Location Plan
1:1250



If the absence of a particular detail or for further clarification, the first point of reference must be made by referring to the relevant guidance contained in the LABC Warranty Technical Manual Version 11, access to this manual can be found using the following URL or SCAN the QR code for easier access

<https://www.labcwarranty.co.uk/aboutLABC%20Warranty%20Technical%20Manual%20Version%2011.pdf?hsCtaTracking=b4127340-5051-4875-b0e1-8c689b836e3d%7Cfd595531b-d11-4eb7-b58a-98396c28940d>

If clarification regarding structural issues is required, refer to the client appointed structural engineer

SCALEBAR: 1/50(2CM=1M) 1/100(1CM=1M) 1/200(1CM=2M) 1/500(1CM=5M)

CLIENT: TOM POLLOCK		 SHIELDSDESIGN ARCHITECTURE & INTERIORS	
SITE LOCATION: 2 ST MARY'S ROAD NEW MILLS SK22 3BW		@ 07931906057 = http://www.shieldsdesign.com  studio@shieldsdesign.com  SHIELDS DESIGN LTD All rights reserved	
DWG TITLE: SITE PLAN PLANNING		SCALE @ A1: 1:200, 1:1250 DWG No: _____ Rev: _____ STATUS: PRELIMINARY DATE: 29/12/2023	