



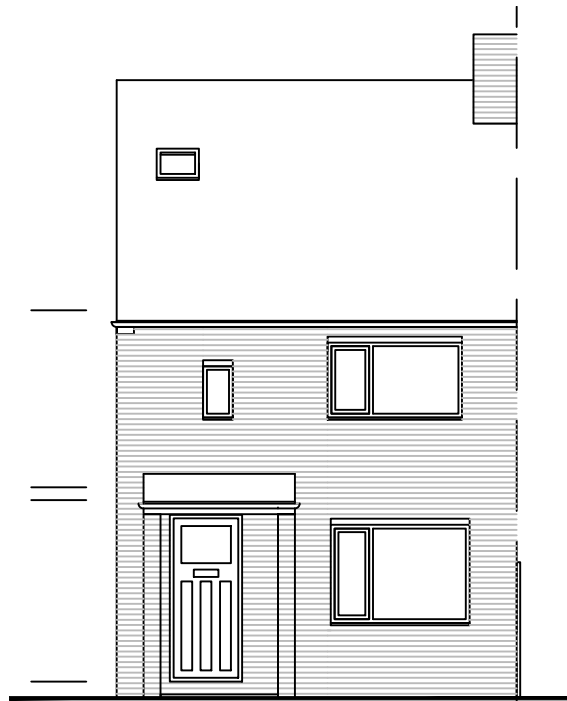


Proposed Front Elevation

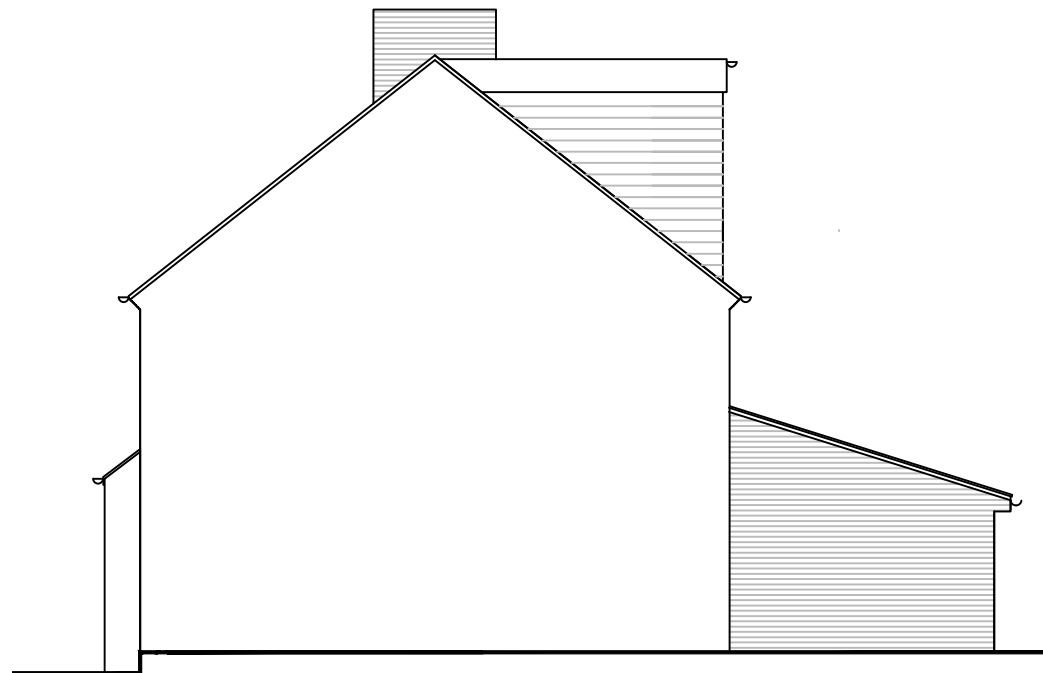


Proposed Side Elevation



Proposed Side Elevation

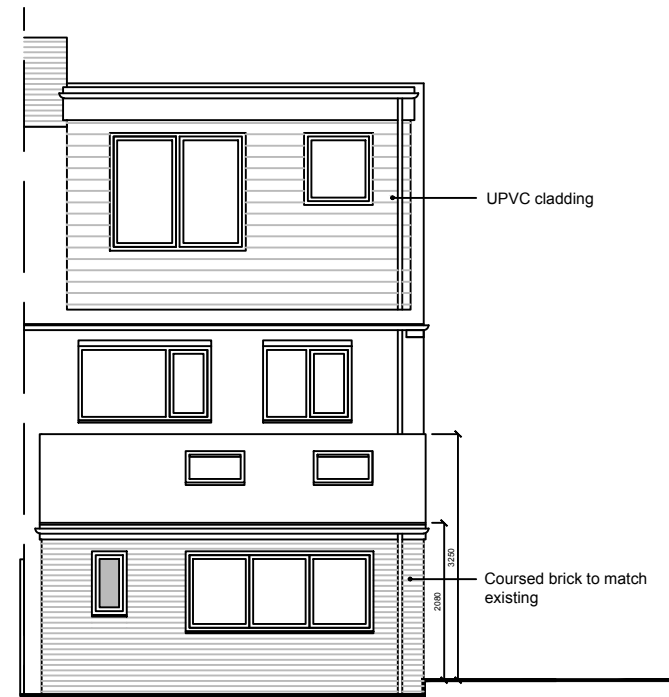

Proposed Rear Elevation

 

Metric Scale



Address:

**Mr & Mrs Chipperfield**  
20 Orchard Road, Whaley Bridge, Derbyshire,  
SK23 7AQ

Project:

Proposed single storey rear extension, dormer  
loft conversion and internal remodelling

Title:

Proposed Elevations

Scale: 1:100 @ A3

Drawn:

C.K.

Date:

December 2023

Project no.:

3237

Drawing no.:

3237-004

**PLANMART LIMITED**  
9, GEORGE STREET, GLOSSOP,  
DERBYSHIRE SK13 8AY.  
TEL: 01457 863153