


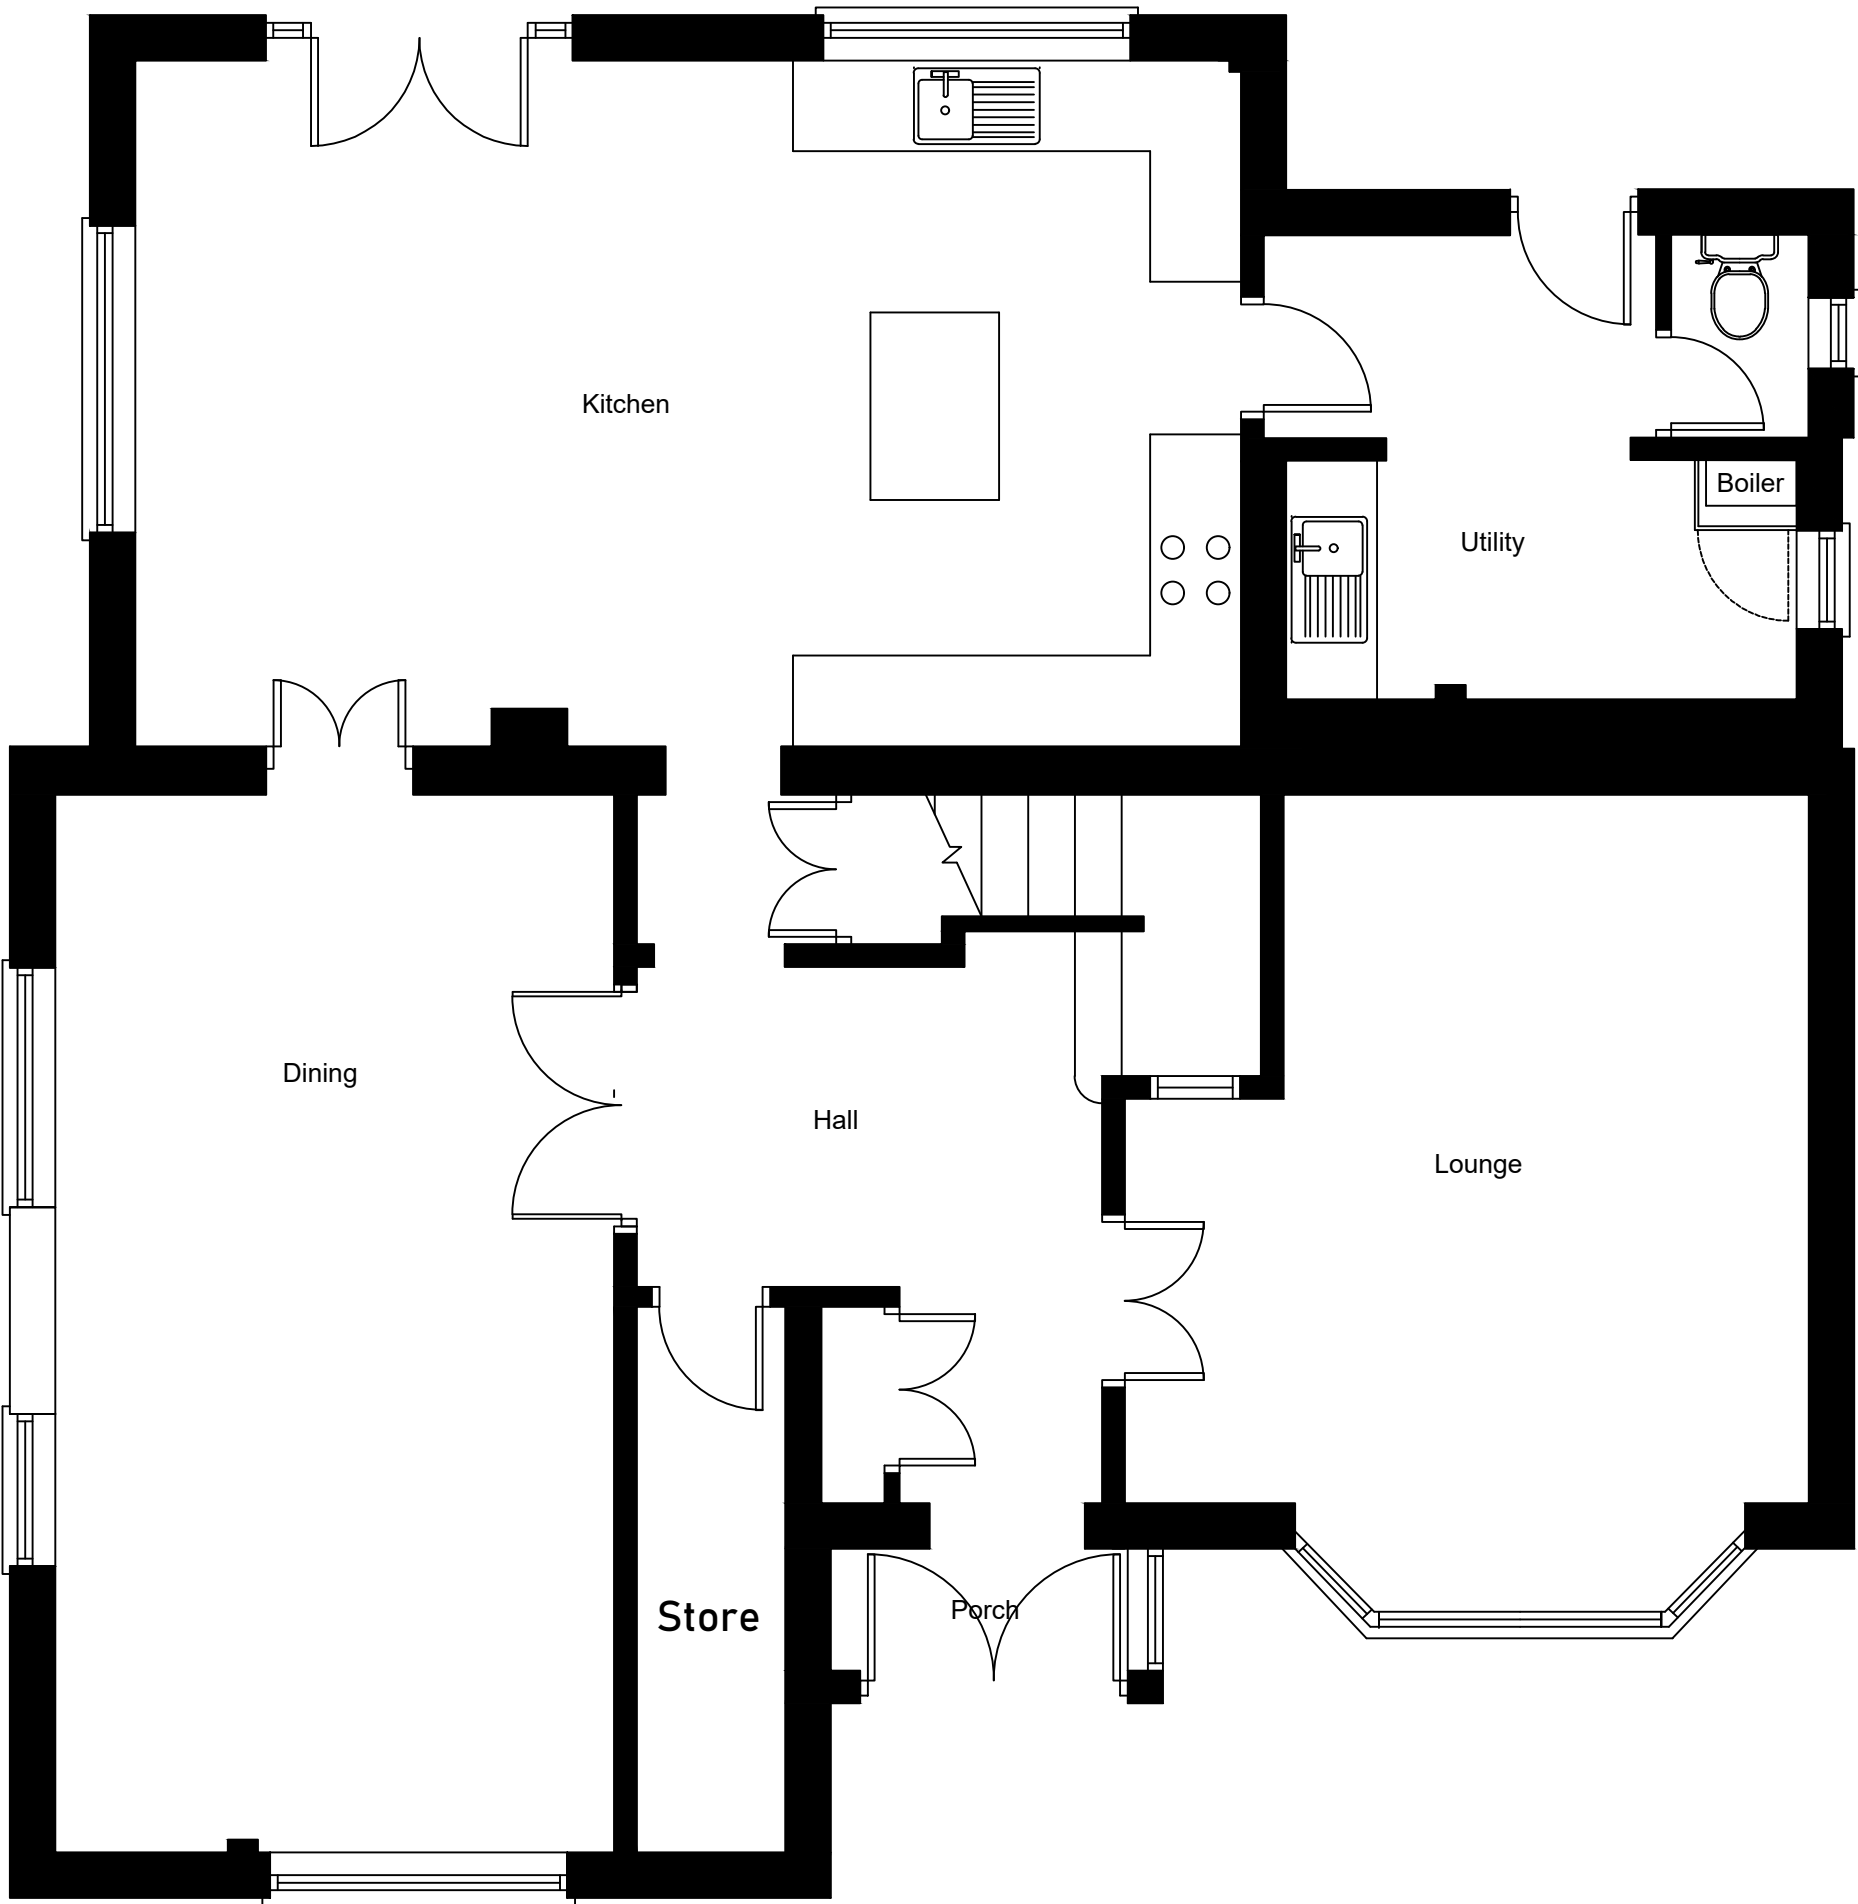

Existing Ground floor plan
(Scale 1:50 @ A1)



Existing First Floor Plan
(Scale 1:50 @ A1)



P1	Planning Application	22/12/23
Rev	Description	Date
STATUS P1	PURPOSE OF ISSUE Planning Application	
PROJECT 1 Royle Avenue, Glossop		
TITLE Existing Ground & First Floor Plans		
CLIENT Mr & Mrs C. Jackson		
DRAWN BY	CHECKED BY	DATE 22/12/23
SCALE 1:50 @ A1	PROJECT NUMBER 004	
DRAWING NUMBER 004-DR-0003		REV P1