


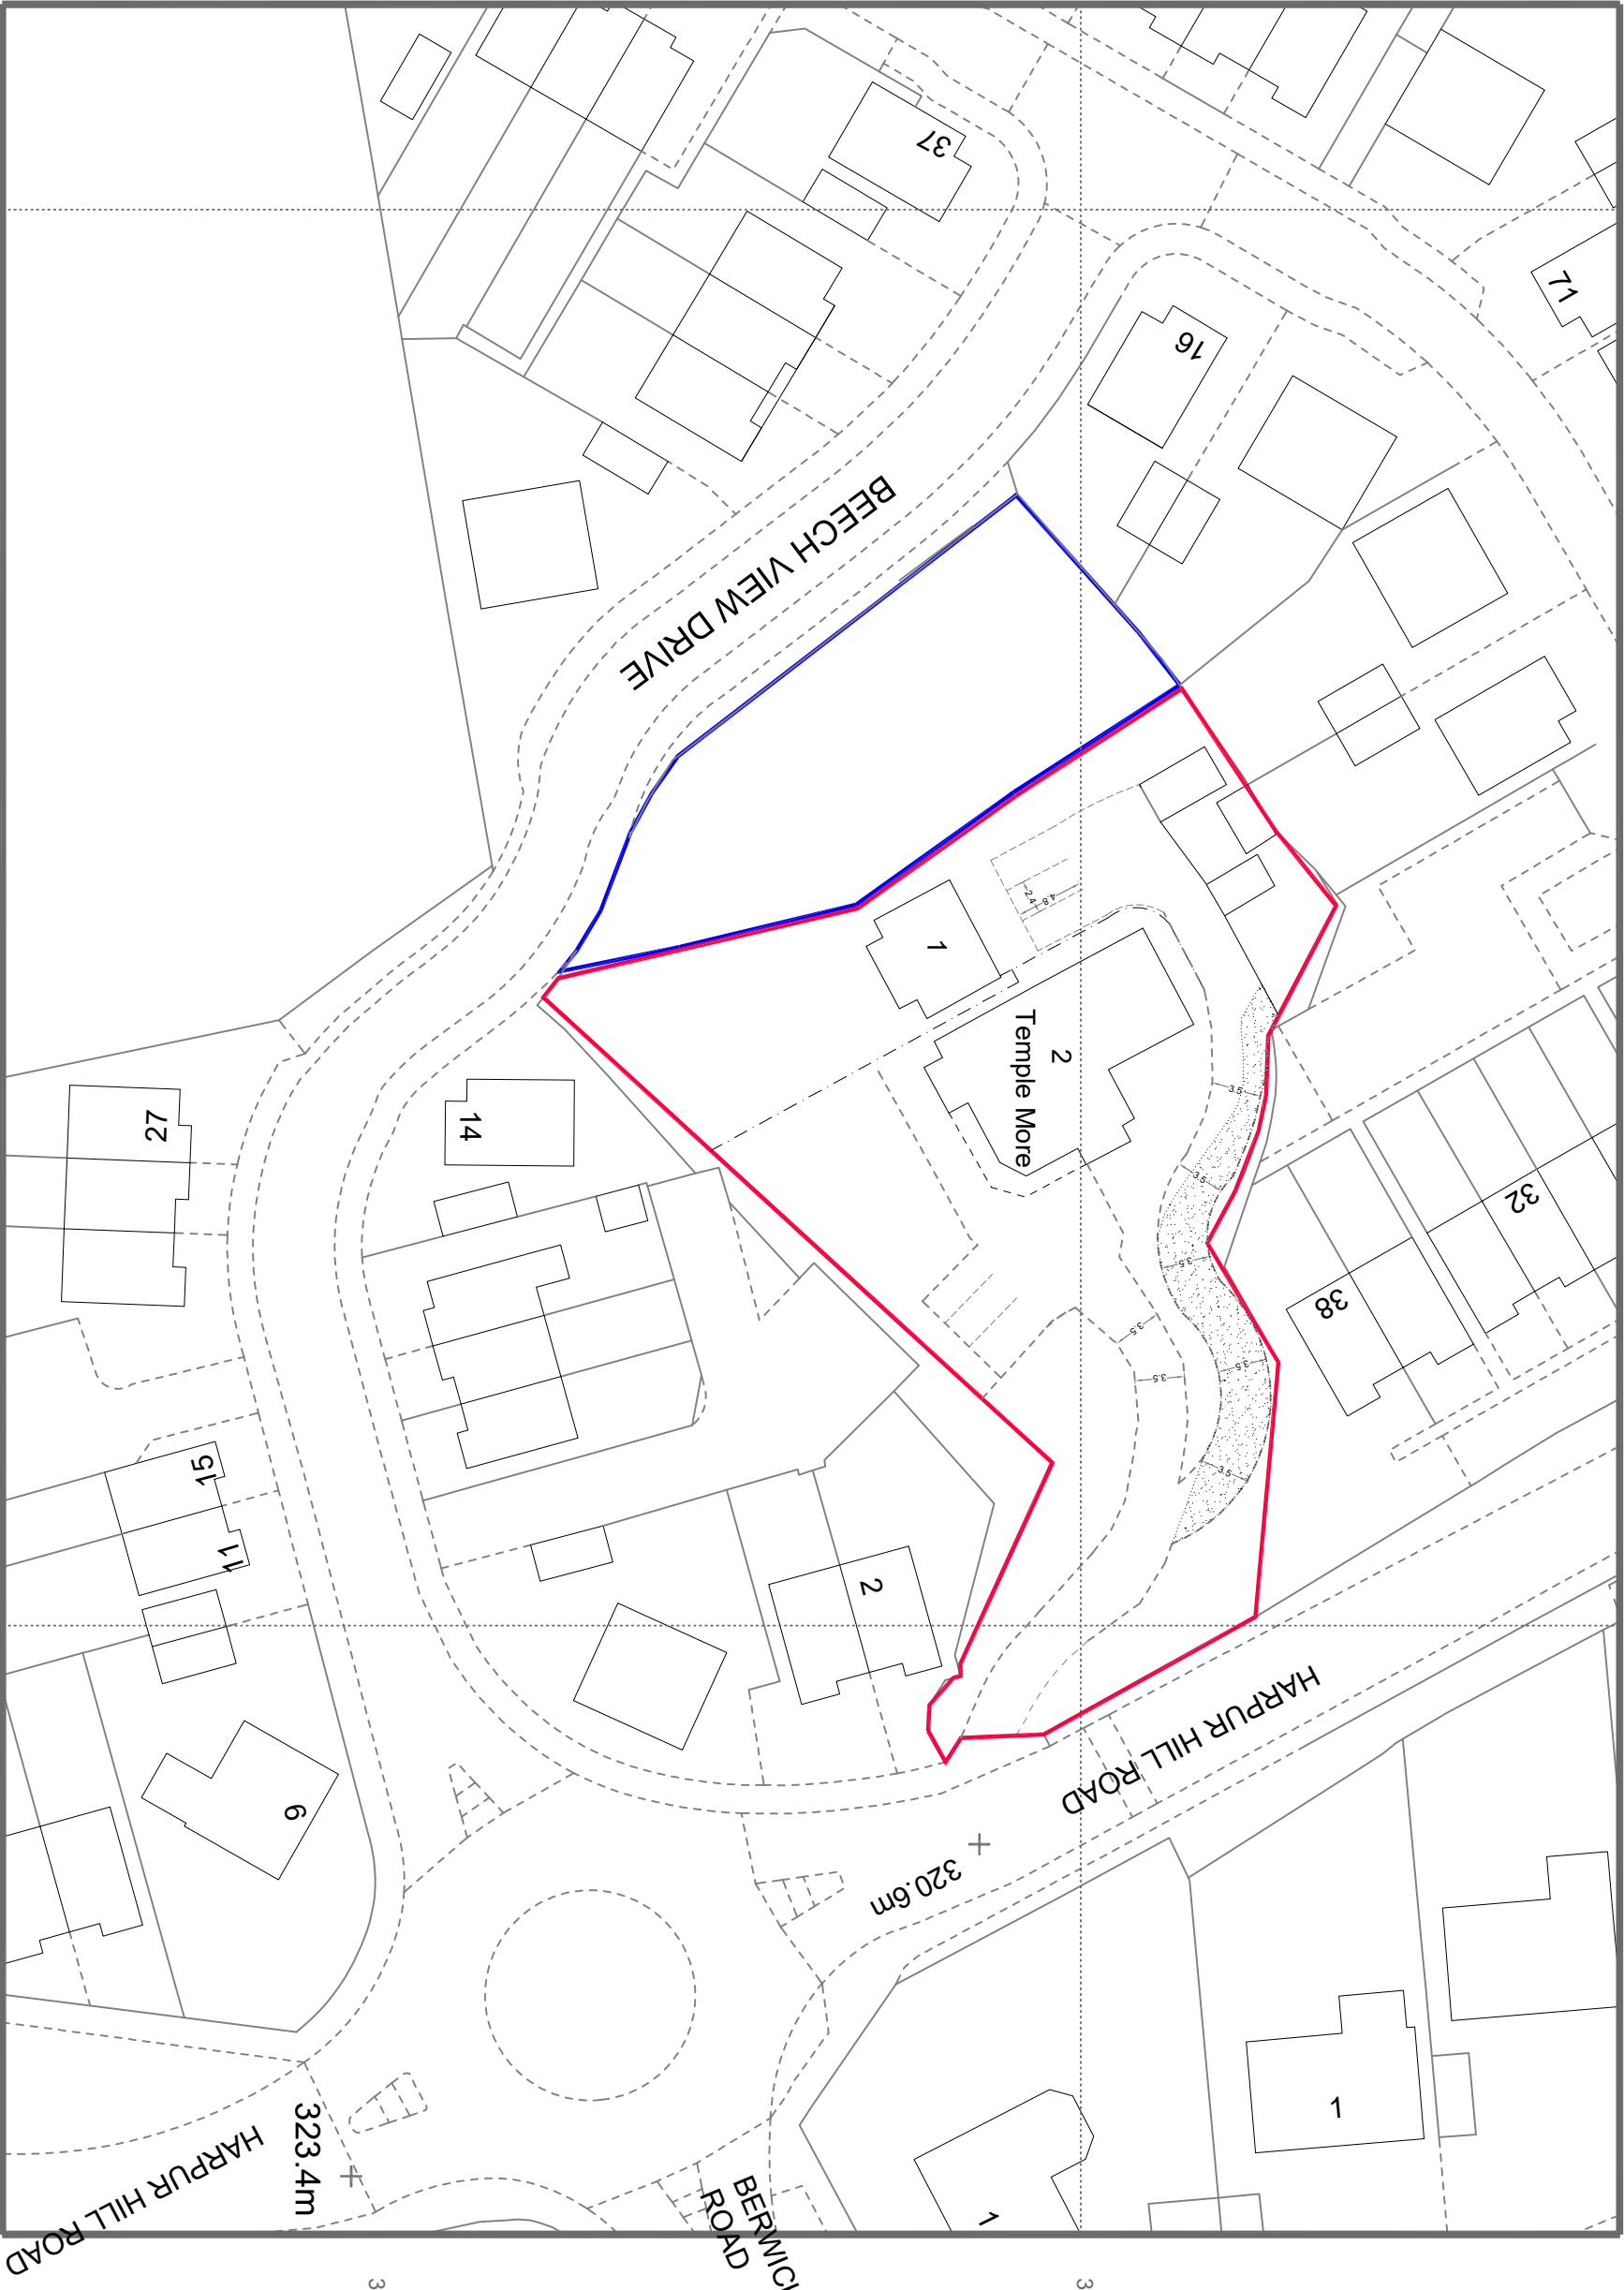

Areas of new driveway
to be constructed



REVISIONS

NO.	DATE	BY	SCALE	AREA	SQ. M.
1	Aug 23	FW	1:500@A3		

PROJECT Separation of 2 semi-detached properties to
2 detached properties at Templemore, Buxton

CLIENT Mr. S. Cocker

TITLE Proposed Site Plan

Wylie
Architecture
Residential Architecture Design and Planning
07873551825
www.wyliearchitecture.co.uk

DRAWING NUMBER	REV
02.03	C