



Existing Side Elevation

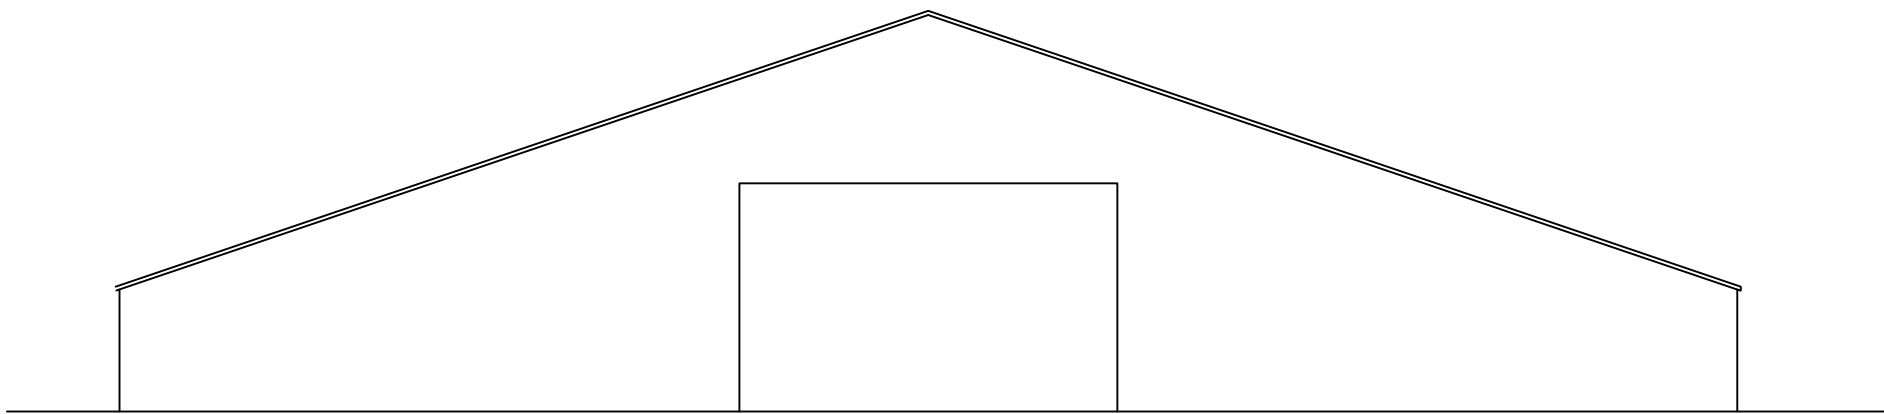


Existing Front Elevation

Rotten timbers to be replaced and staining to all external elevations

- 1) replace rotten timbers and staining the outside timbers
- 2) introduce a damp proof course
- 3) install full height sliding entrance door
- 4) repair roof

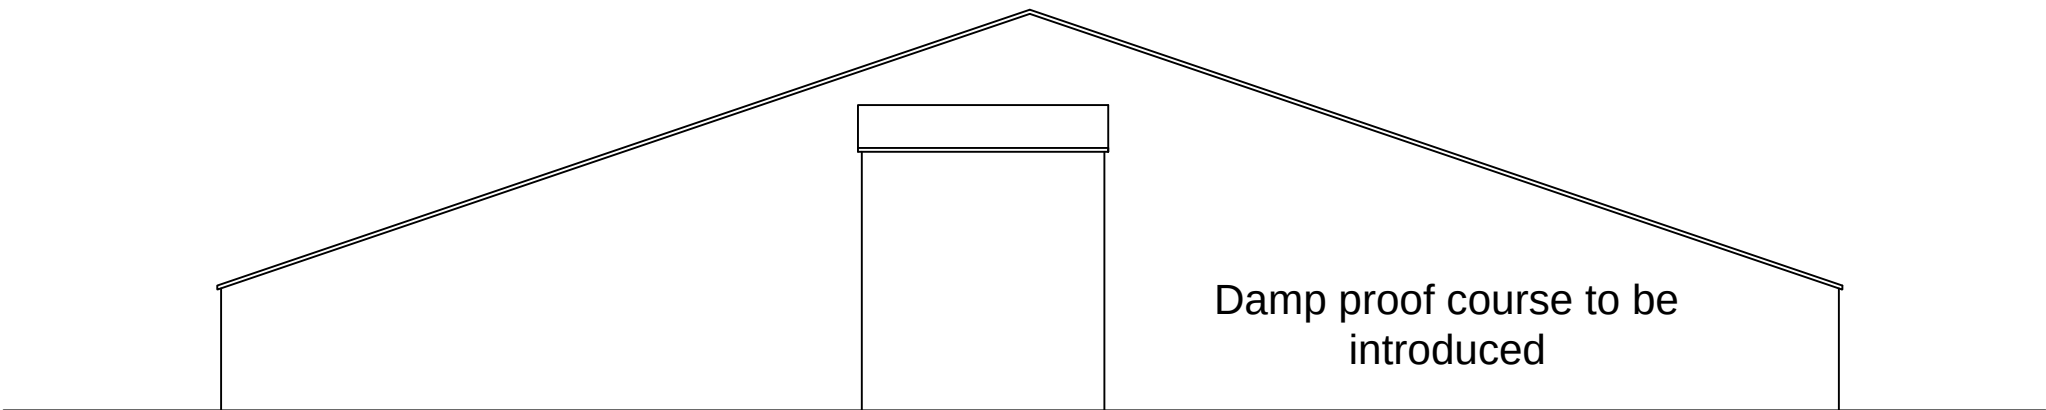


Existing Rear Elevation

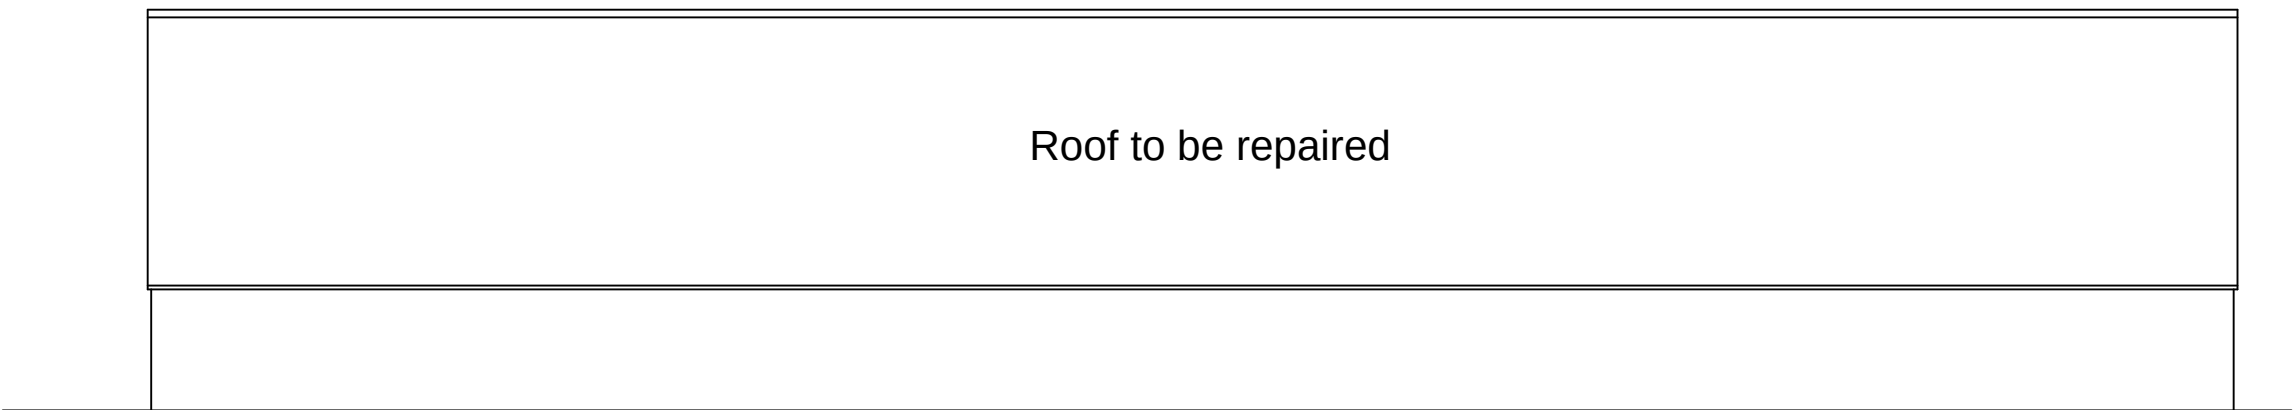


Existing Side Elevation

1:100

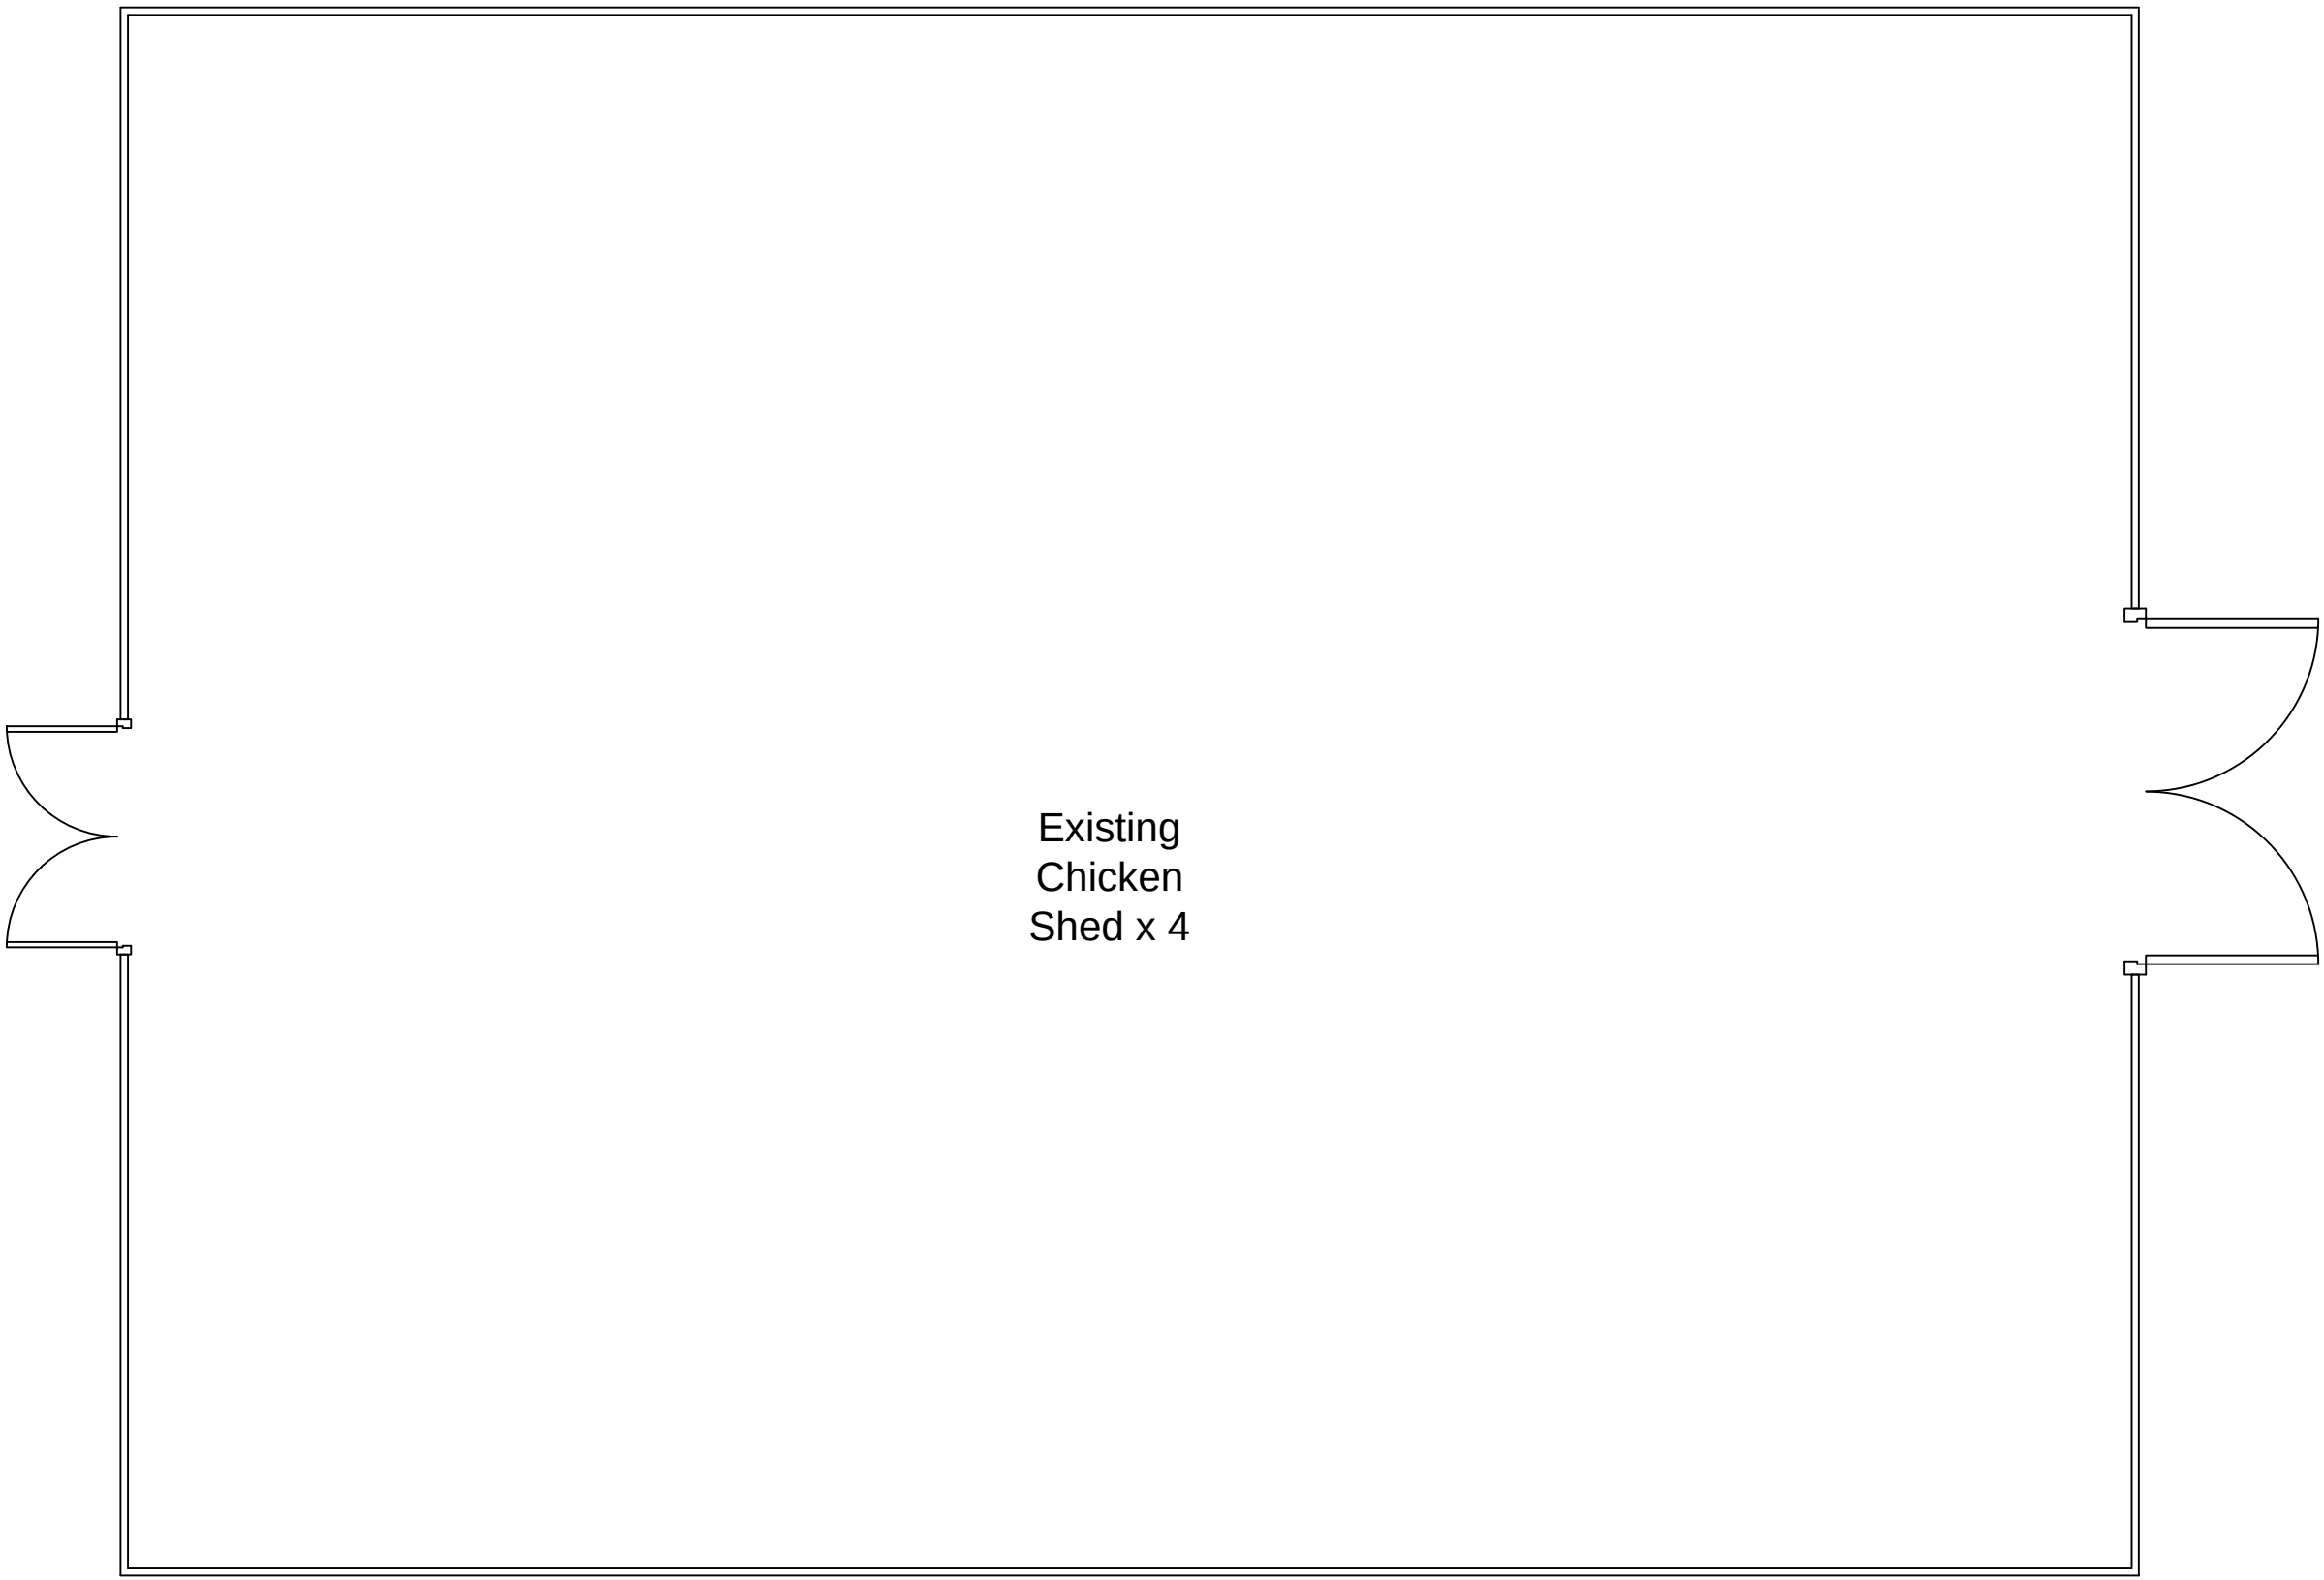


Existing Ground Floor Plan


1:100

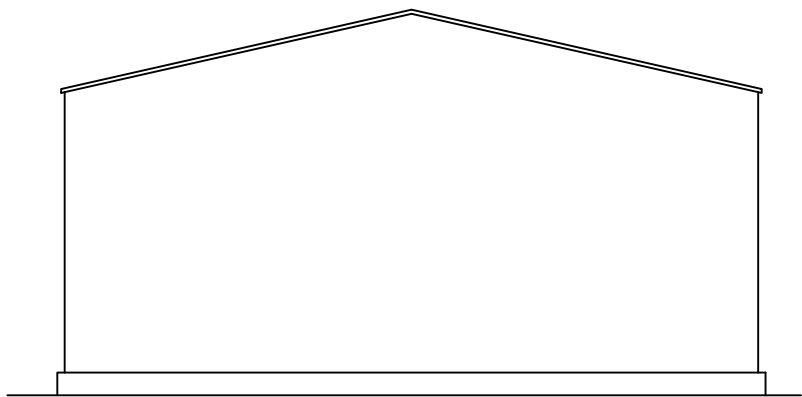


Existing Front Elevation

 

Existing Side Elevation

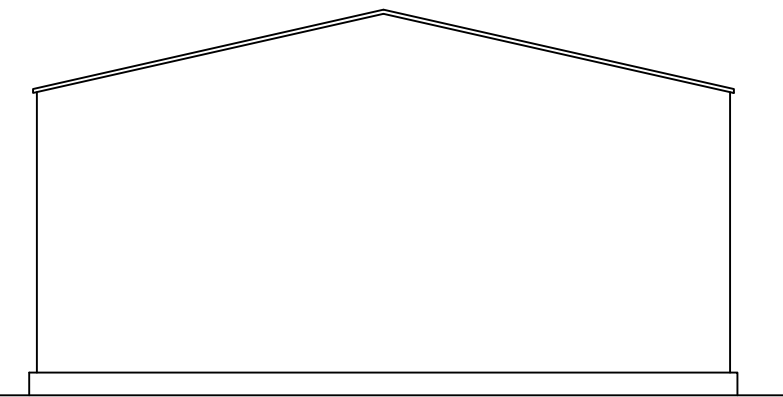


Existing Rear Elevation

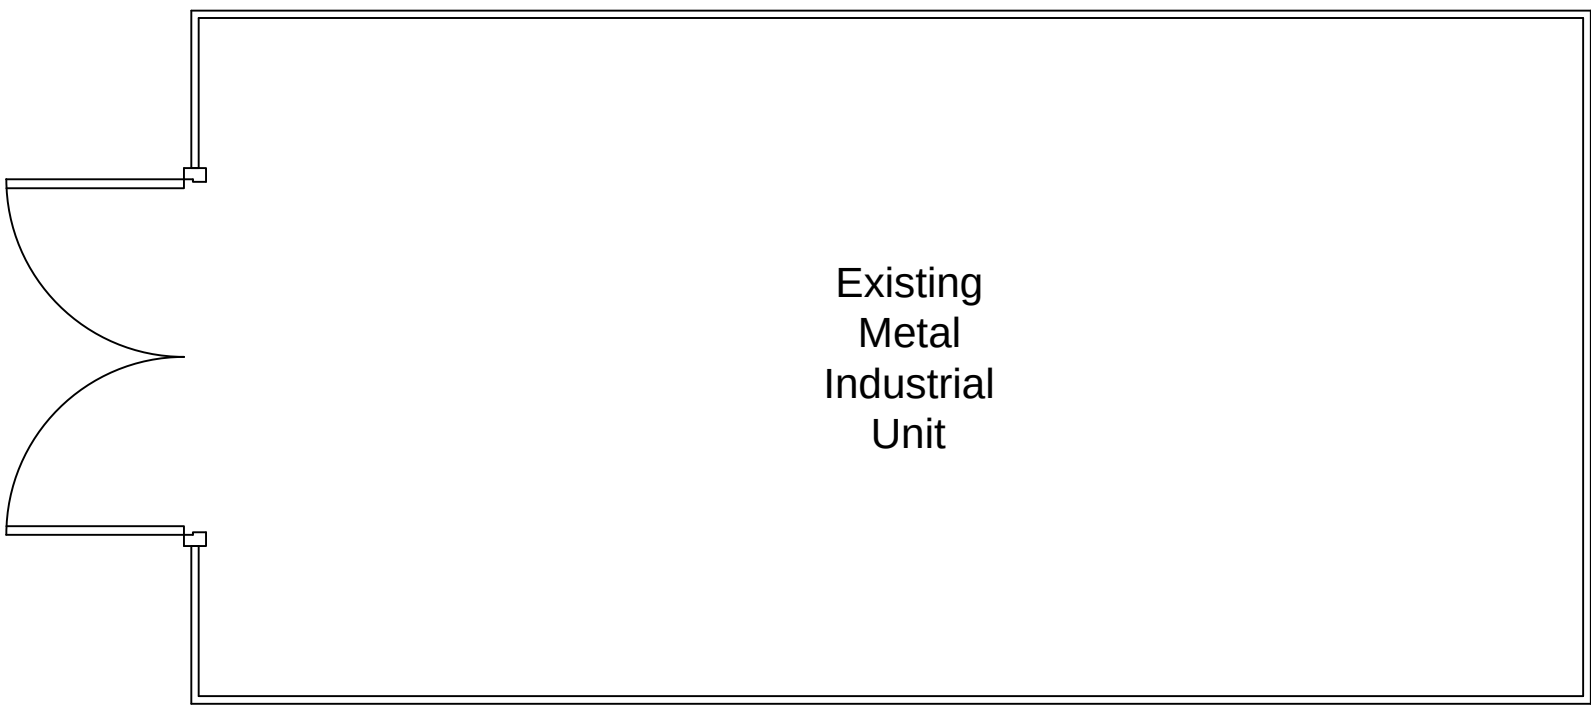


Existing Ground Floor Plan

1:100


Existing Service Building

 


Existing Front Elevation

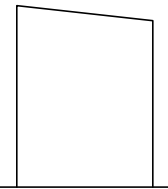

Existing Side Elevation

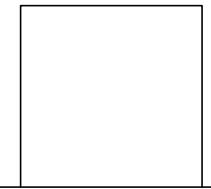

Existing Rear Elevation

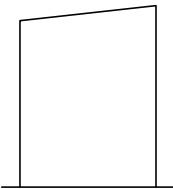

Existing Side Elevation

Stage :- S73 Application		
Project Title :- 7 Unit Housing Scheme - Existing Outbuildings		
Drawing Title :- Existing Plans & Elevations		
Client :- Loxley Homes		
Drwg No :- 09/23/90	16 of 19	Date :- Oct '23
Scale :- 1:100 @ A1	Drawn:- SCM	Checked :-
Site Address :- Bankwood Mill, Charlesworth, Glossop, SK13 5ES.		
The Old Post Room 34 Chew Valley Road Greenfield Saddleworth OL3 7DA Tel: 01457 871202 www.william-mccall.com enquiries@william-mccall.com		